


Notes

This drawing is to be read in conjunction with the following DLA-
Architecture drawings numbers.

2022-052-20000 GROUND AND FIRST FLOOR GA
2022-052-20002 ROOF PLAN
2022-052-20010 GA ELEVATIONS AND SECTION

This Drawing is for planning only, it is not to be used for any other purpose.

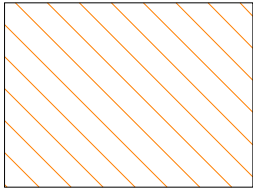

PROPOSED PHOTOVOLTAIC
LOCATION SUBJECT TO
SPECIALIST DETAIL DESIGN

External Materials Schedule-Roof

11	Polycarbonate rooflight, triple skin, profile to match roof cladding
12	Built up metal profile LPC approved insulation steel 32mm sheet laid narrow rib out roof construction on steel purlins on steel frame


NOTE: THIS IS A COLOUR DRAWING. IN ORDER TO ENSURE
ANY SUBSEQUENT REPRODUCTION IS VIEWED CORRECTLY IT
IS TO BE RE-PRINTED IN FULL COLOUR

INFORMATION CONTAINED IN THIS DRAWING IS THE
SOLE COPYRIGHT OF DLA ARCHITECTURE LTD AND IS
NOT TO BE REPRODUCED WITHOUT PERMISSION

DO NOT SCALE, REFER TO FIGURED DIMENSIONS ONLY

REVISIONS

P 01	PLANNING ISSUE	14/07/22 BO
P 02	UPDATED FOR PLANNING SUBMISSION	18/08/22 OF PT

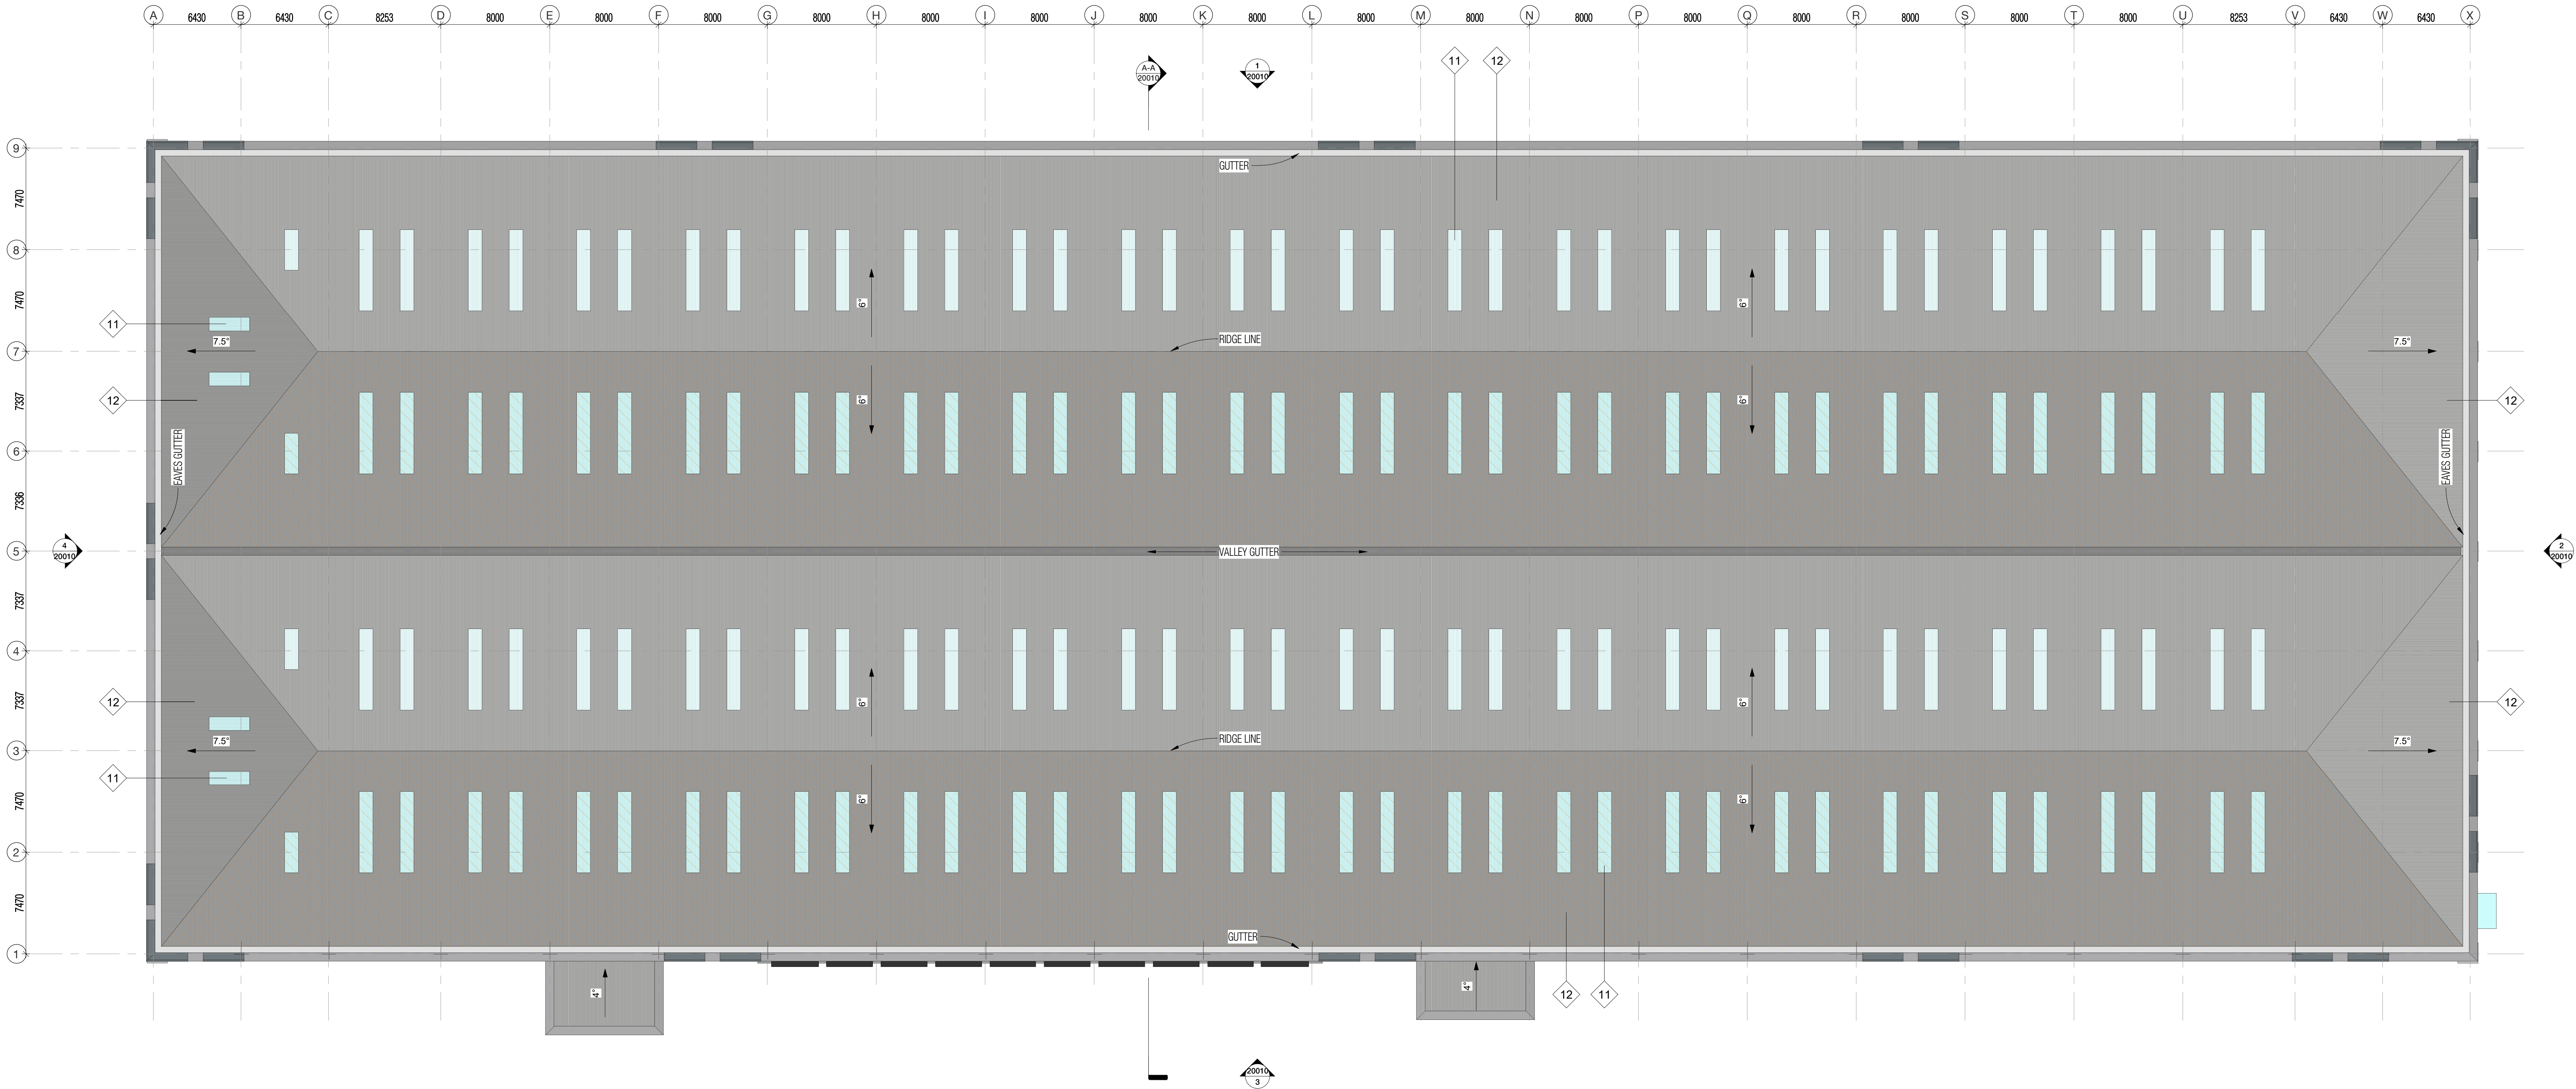

dlA
ARCHITECTURE

55 St Pauls Street | Leeds | LS1 2TE
0113 887 3100
www.dla-architecture.co.uk

PROJECT
KINGSWAY PLOT J

TITLE
UNIT J1 ROOF PLAN GA

SCALE
1 : 200 @ A0

DATE
20/05/22

DLA REF
2022-052

DRAWN
CF

REVIEWED
PT

PROJECT ORIGINATOR ZONE LEVEL TYPE ROLE NUMBER
KPJ DLA J1 XX DR A 20002

STATUS
PLANNING

REVISION
P 02

