


C:\pwworkdir\loron002\legint_hiltshecr\0115567\IMNW000100-JAC-ZZ-4C0-DR-GT-0012.dwg - 12/06/2023 14:44:45 - Layout1 - HiltcheCR

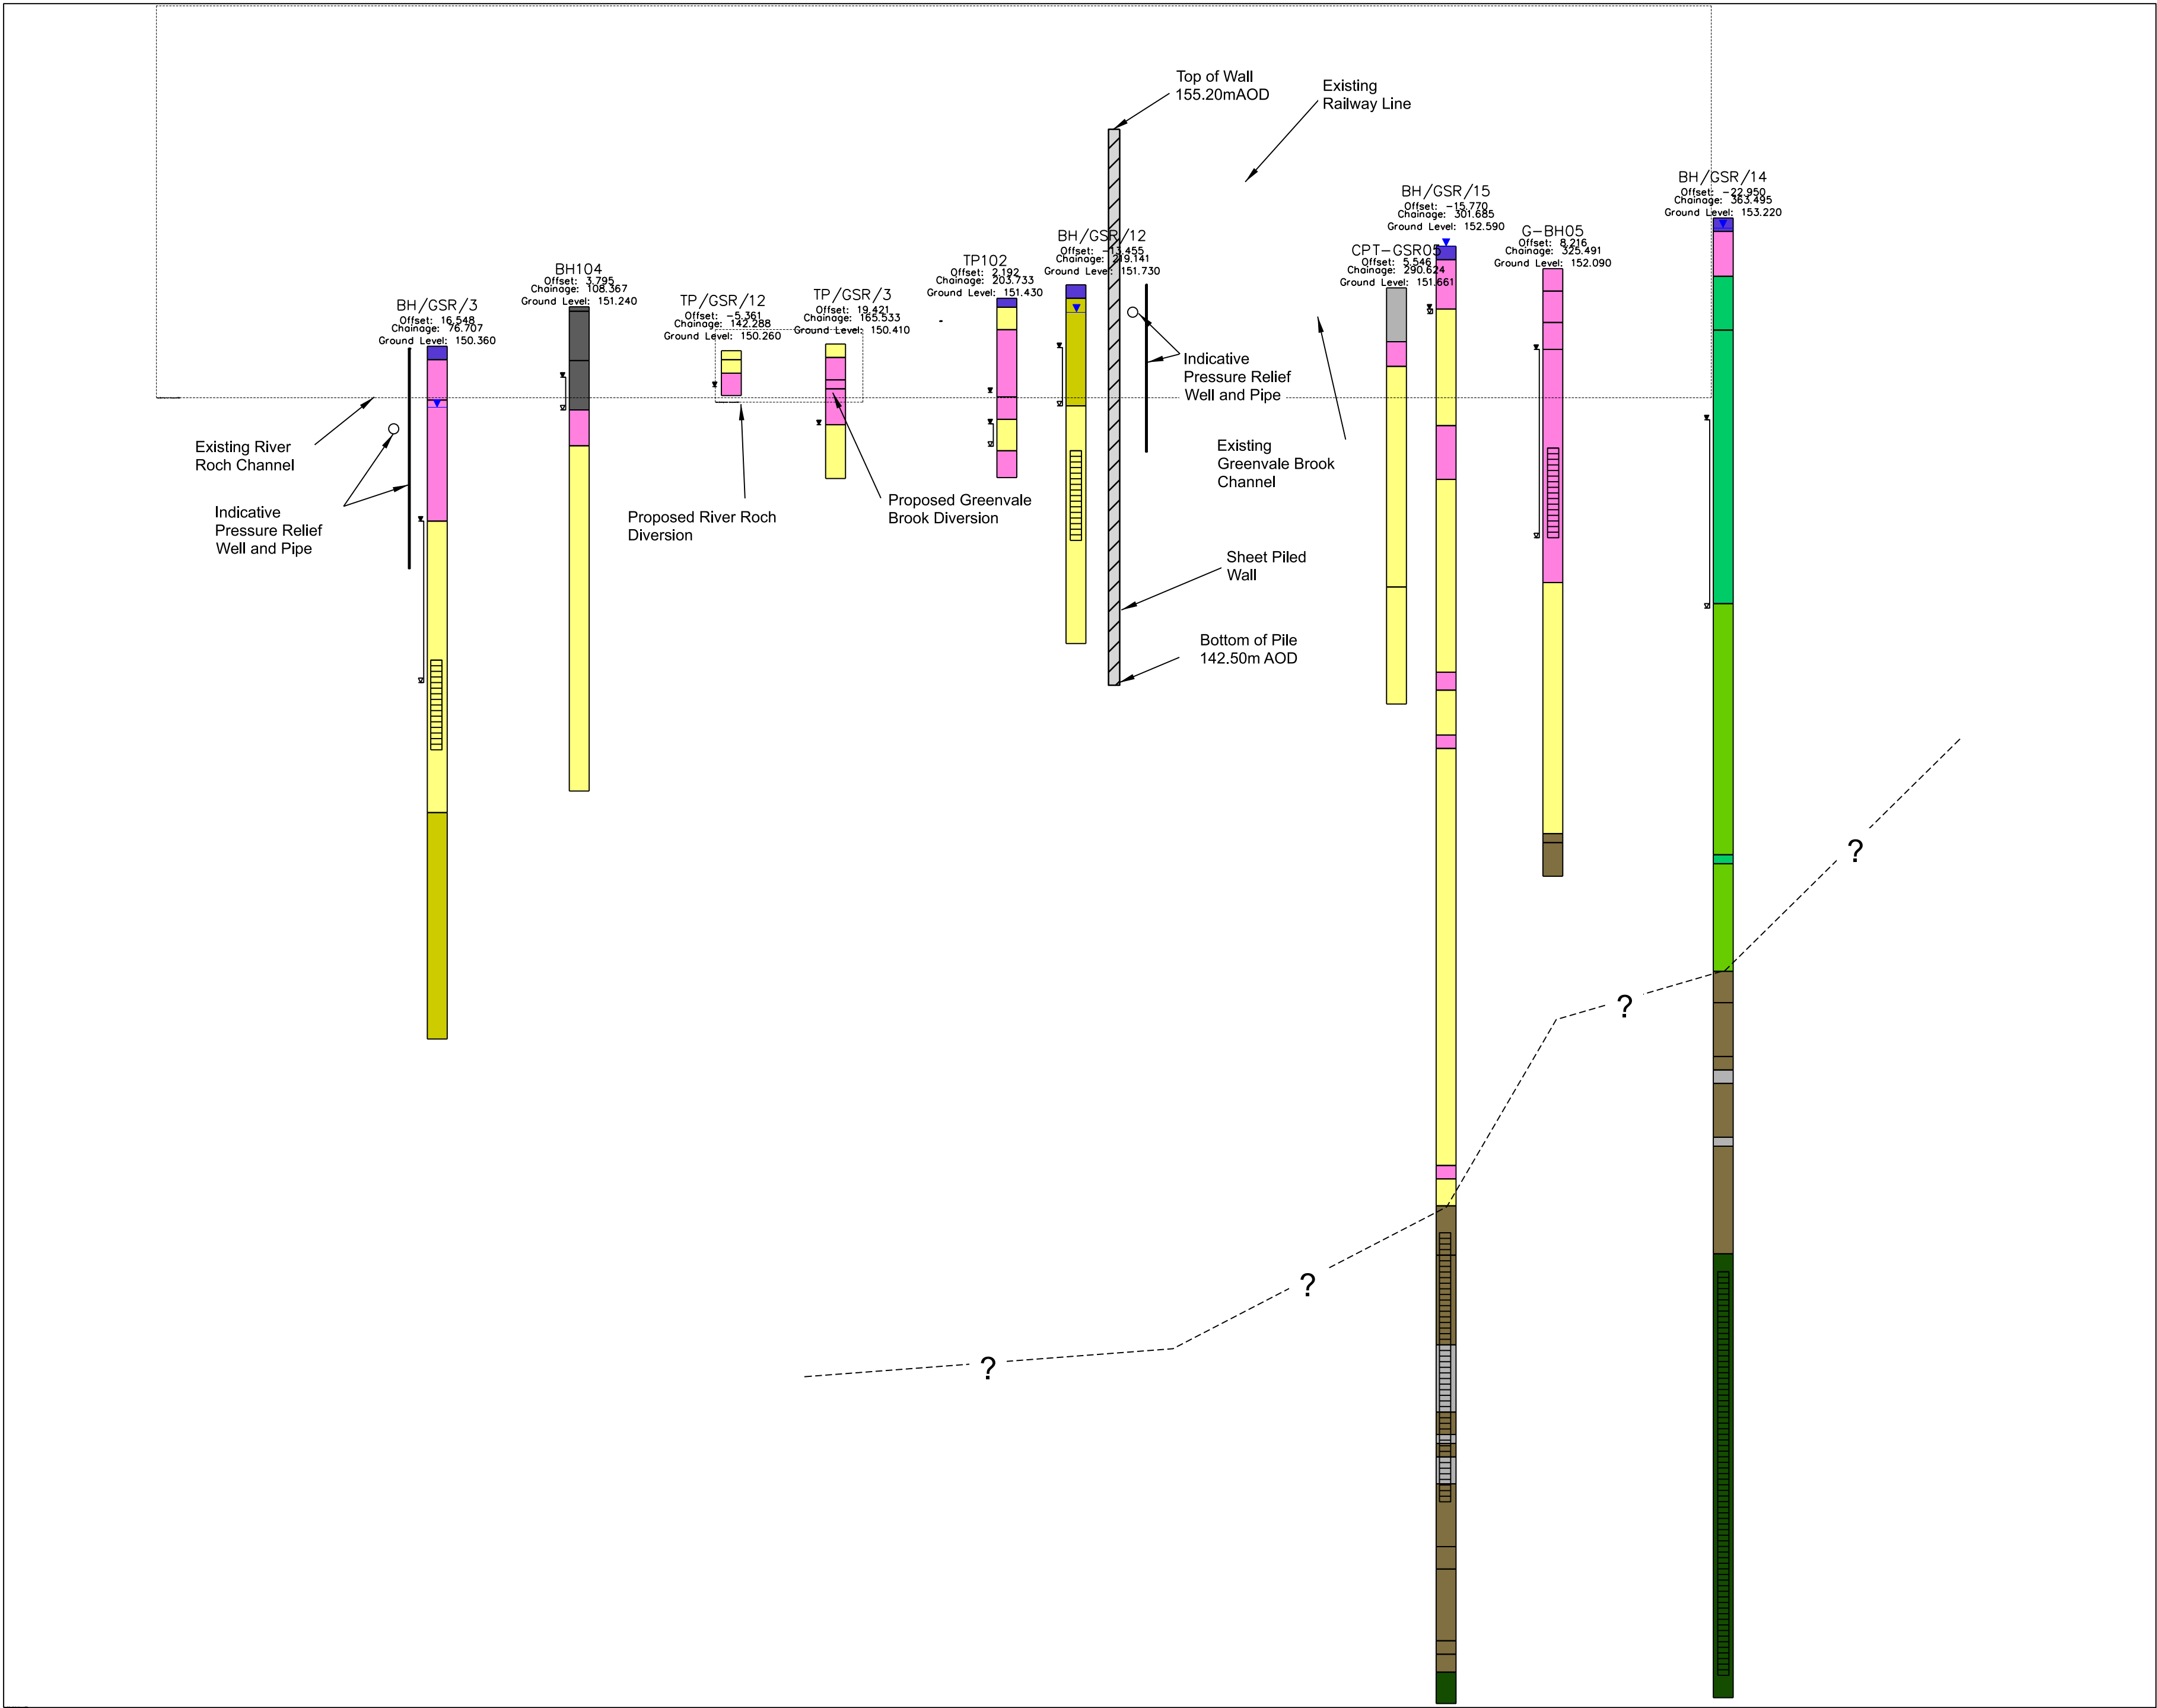


Notes

- All levels are displayed in metres above Ordnance Datum (mOD) unless stated otherwise.

Key:

- Topsoil
- Made Ground
- Made Ground - Granular
- Made Ground - Cohesive
- Alluvium - Clay
- Alluvium - Peat
- Alluvium - Granular
- Alluvium - Silt
- Glacial Deposits - Clay
- Glacial Deposits - Sand & Gravel
- Sandstone
- Mudstone
- Coal Measures
- No Recovery
- No Description Available
- Water level
- Water strike
- Indicative Water Level
- Monitoring Response Zone
- Existing Ground
- Inferred Rockhead

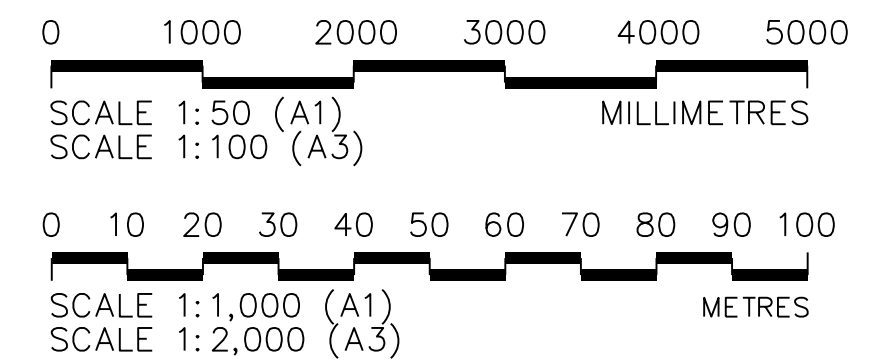

DRAWING TO BE READ IN
COLOUR

C01	23/05/23	First Issue		BW	BW	CH	PT
Rev	Rev.	Date	Purpose of revision	Drawn	Checked	Rev'd	Appr'd

JACOBS

5 First Street, Manchester M15 4GU
Tel +44 (0)161 235 6000 Fax +44(0)161 235 6001
www.jacobs.com

Client



Project

ROCHDALE & LITTLEBOROUGH FRMS
PHASE 1 - LITTLEBOROUGH

Drawing title

GALE STORAGE RESERVOIR
BOREHOLE SECTION B-B

Drawing status

A4 - Published Design Stage

Scale	AS SHOWN	DO NOT SCALE
Jacobs No.	B228P008	Rev
Client no.		C01

Drawing number

IMNW000100-JAC-ZZ-4C0-DR-GT-0012

© Copyright 2023 Jacobs U.K. Limited. The concepts and information contained in this document are the property of Jacobs. Use or copying of this document in whole or in part without the written permission of Jacobs constitutes an infringement of copyright. Limitation: This drawing has been prepared on behalf of, and for the exclusive use of Jacobs' Client, and is subject to and issued in accordance with, the provisions of the contract between Jacobs and the Client. Jacobs accepts no liability or responsibility whatsoever for, or in respect of, any use of, or reliance upon, this drawing by any third party.