


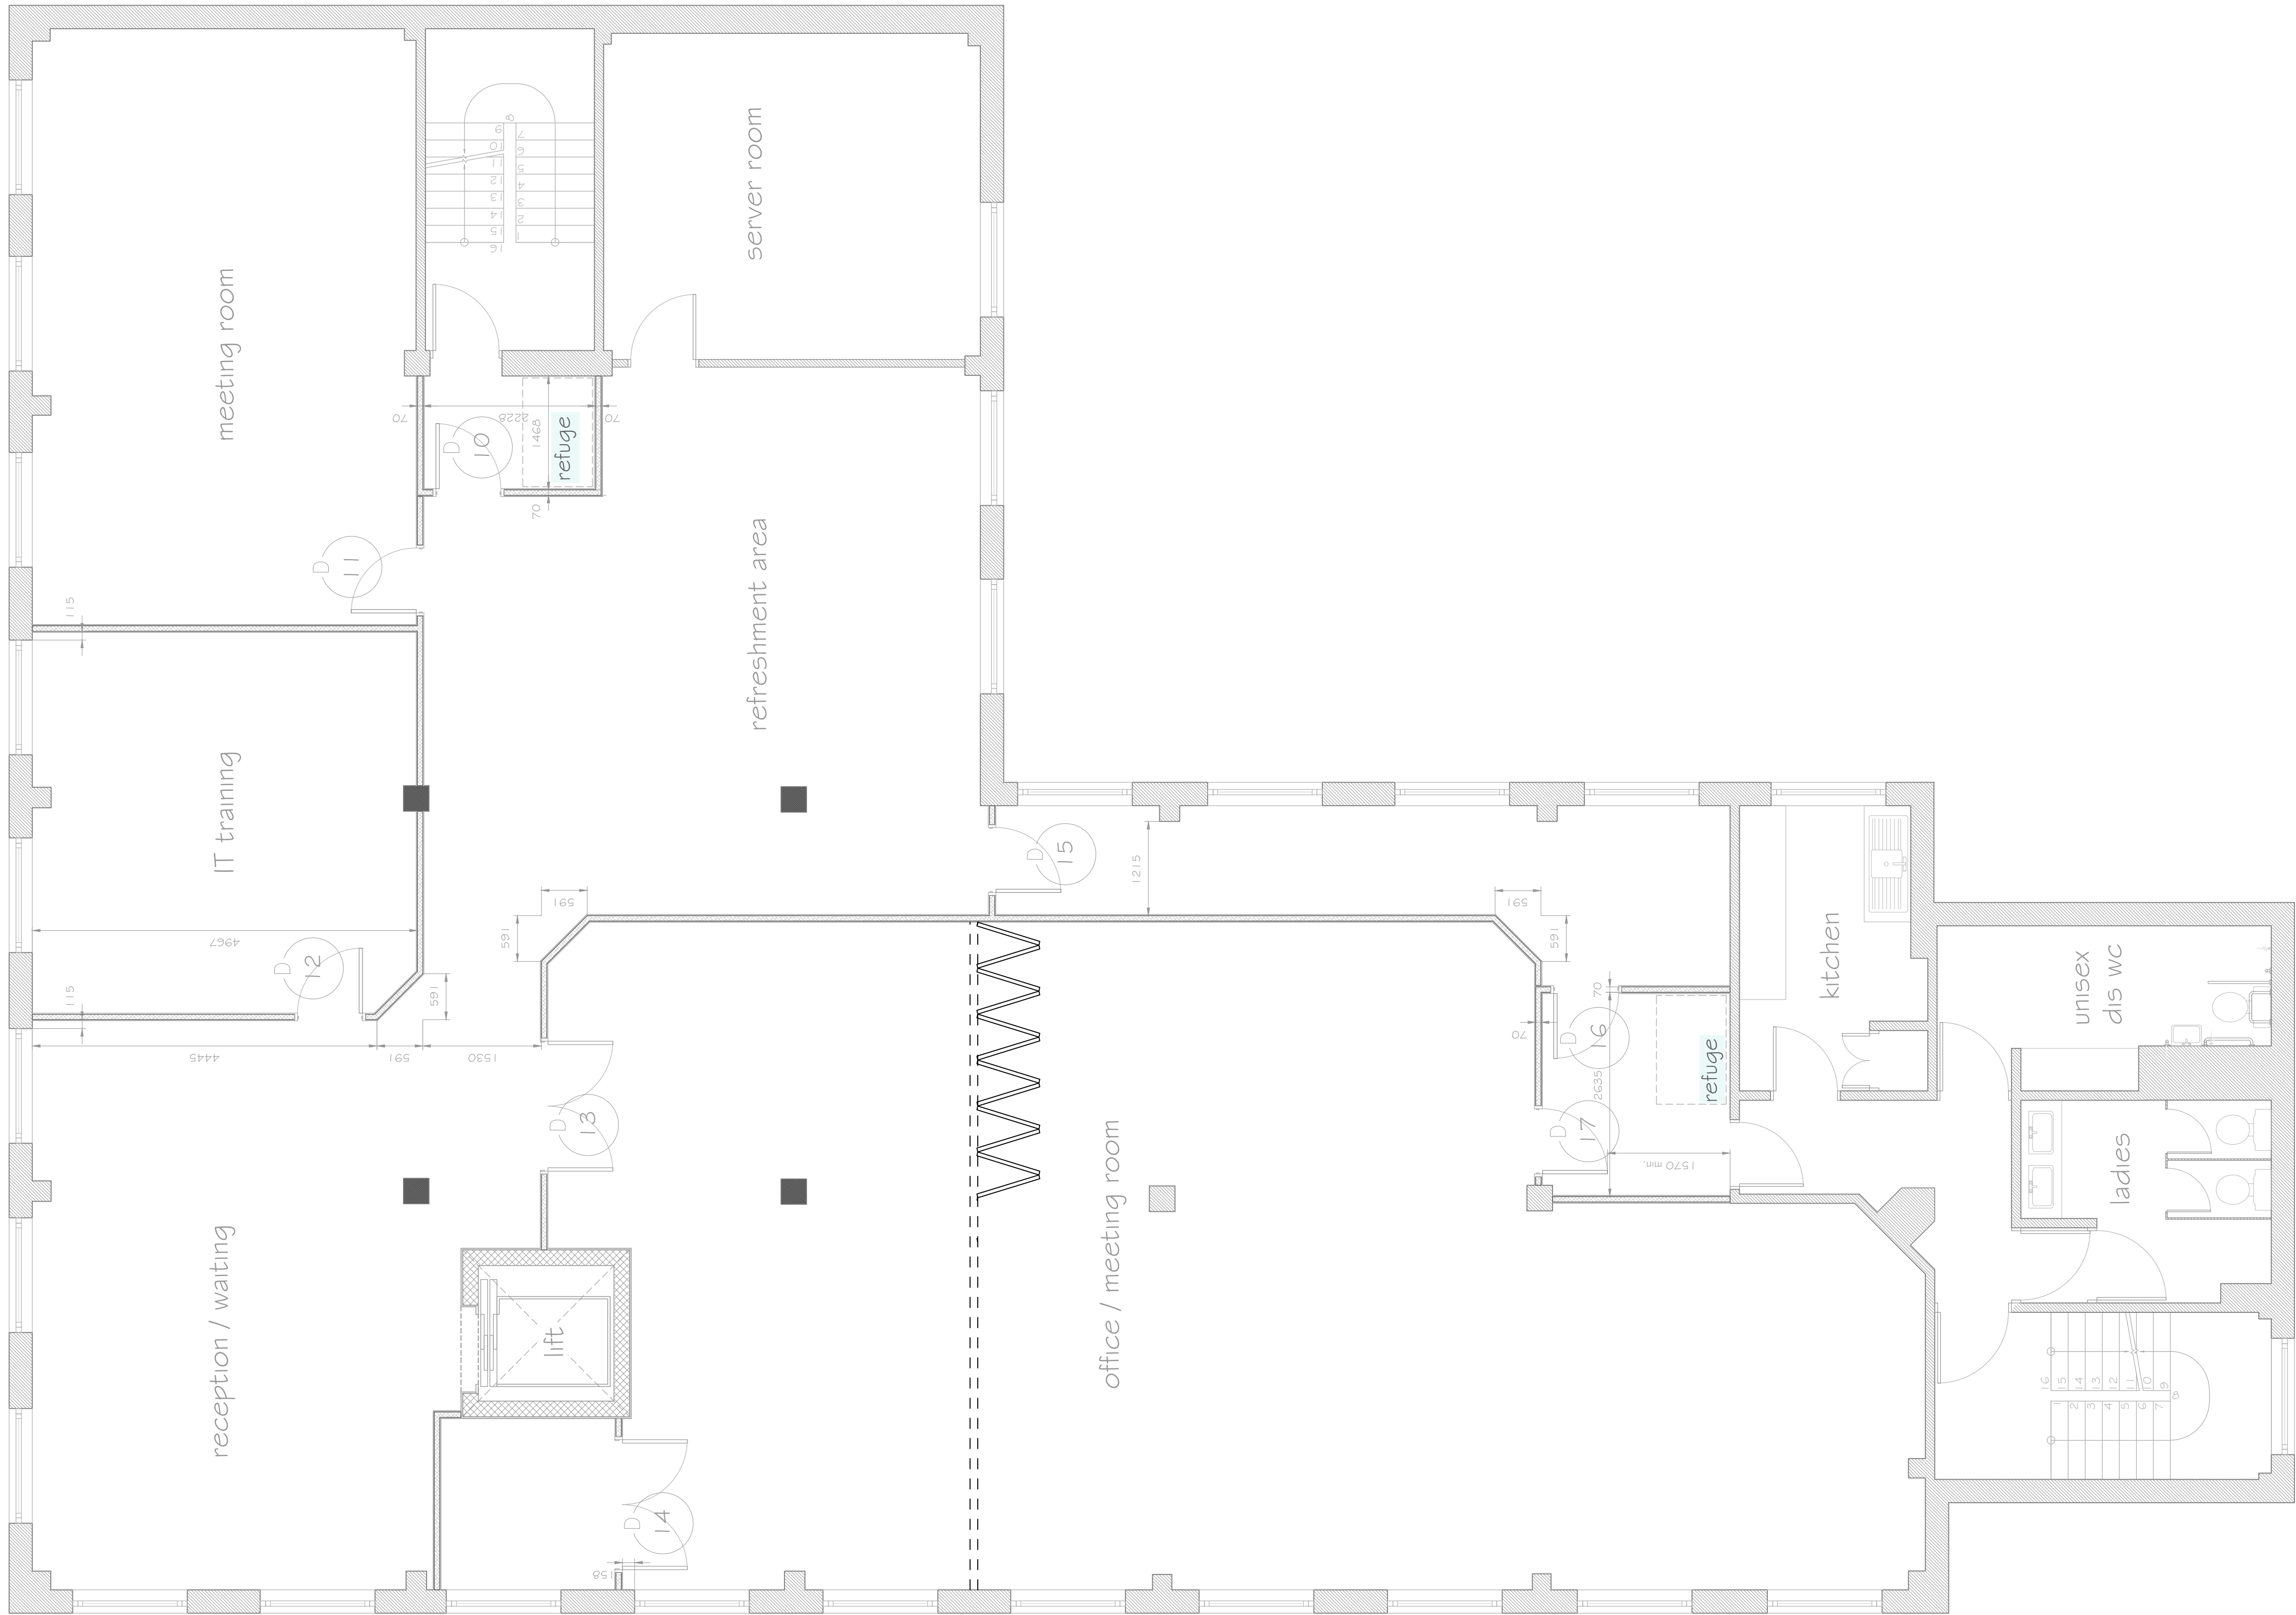

Figured dimensions to be used. Do not scale from drawing			
Rev.	Revision detail	By	Date
 ROCHDALE BOROUGH COUNCIL			
PROPERTY & HIGHWAY SERVICES No. 1 Riverside, Smith Street, Rochdale, OL16 1XU Tel: (01706) 647474			
Client EARLY HELP & SCHOOLS			
Project St. ALBANS HOUSE			
Title EXISTING 2nd FLOOR LAYOUT			
Drawn by GB	Date NOV 22	Purpose of issue	Scale 1:50
Checked by	Date	Project No.	
Approved by	Date	Drawing No. P-03	Rev.