



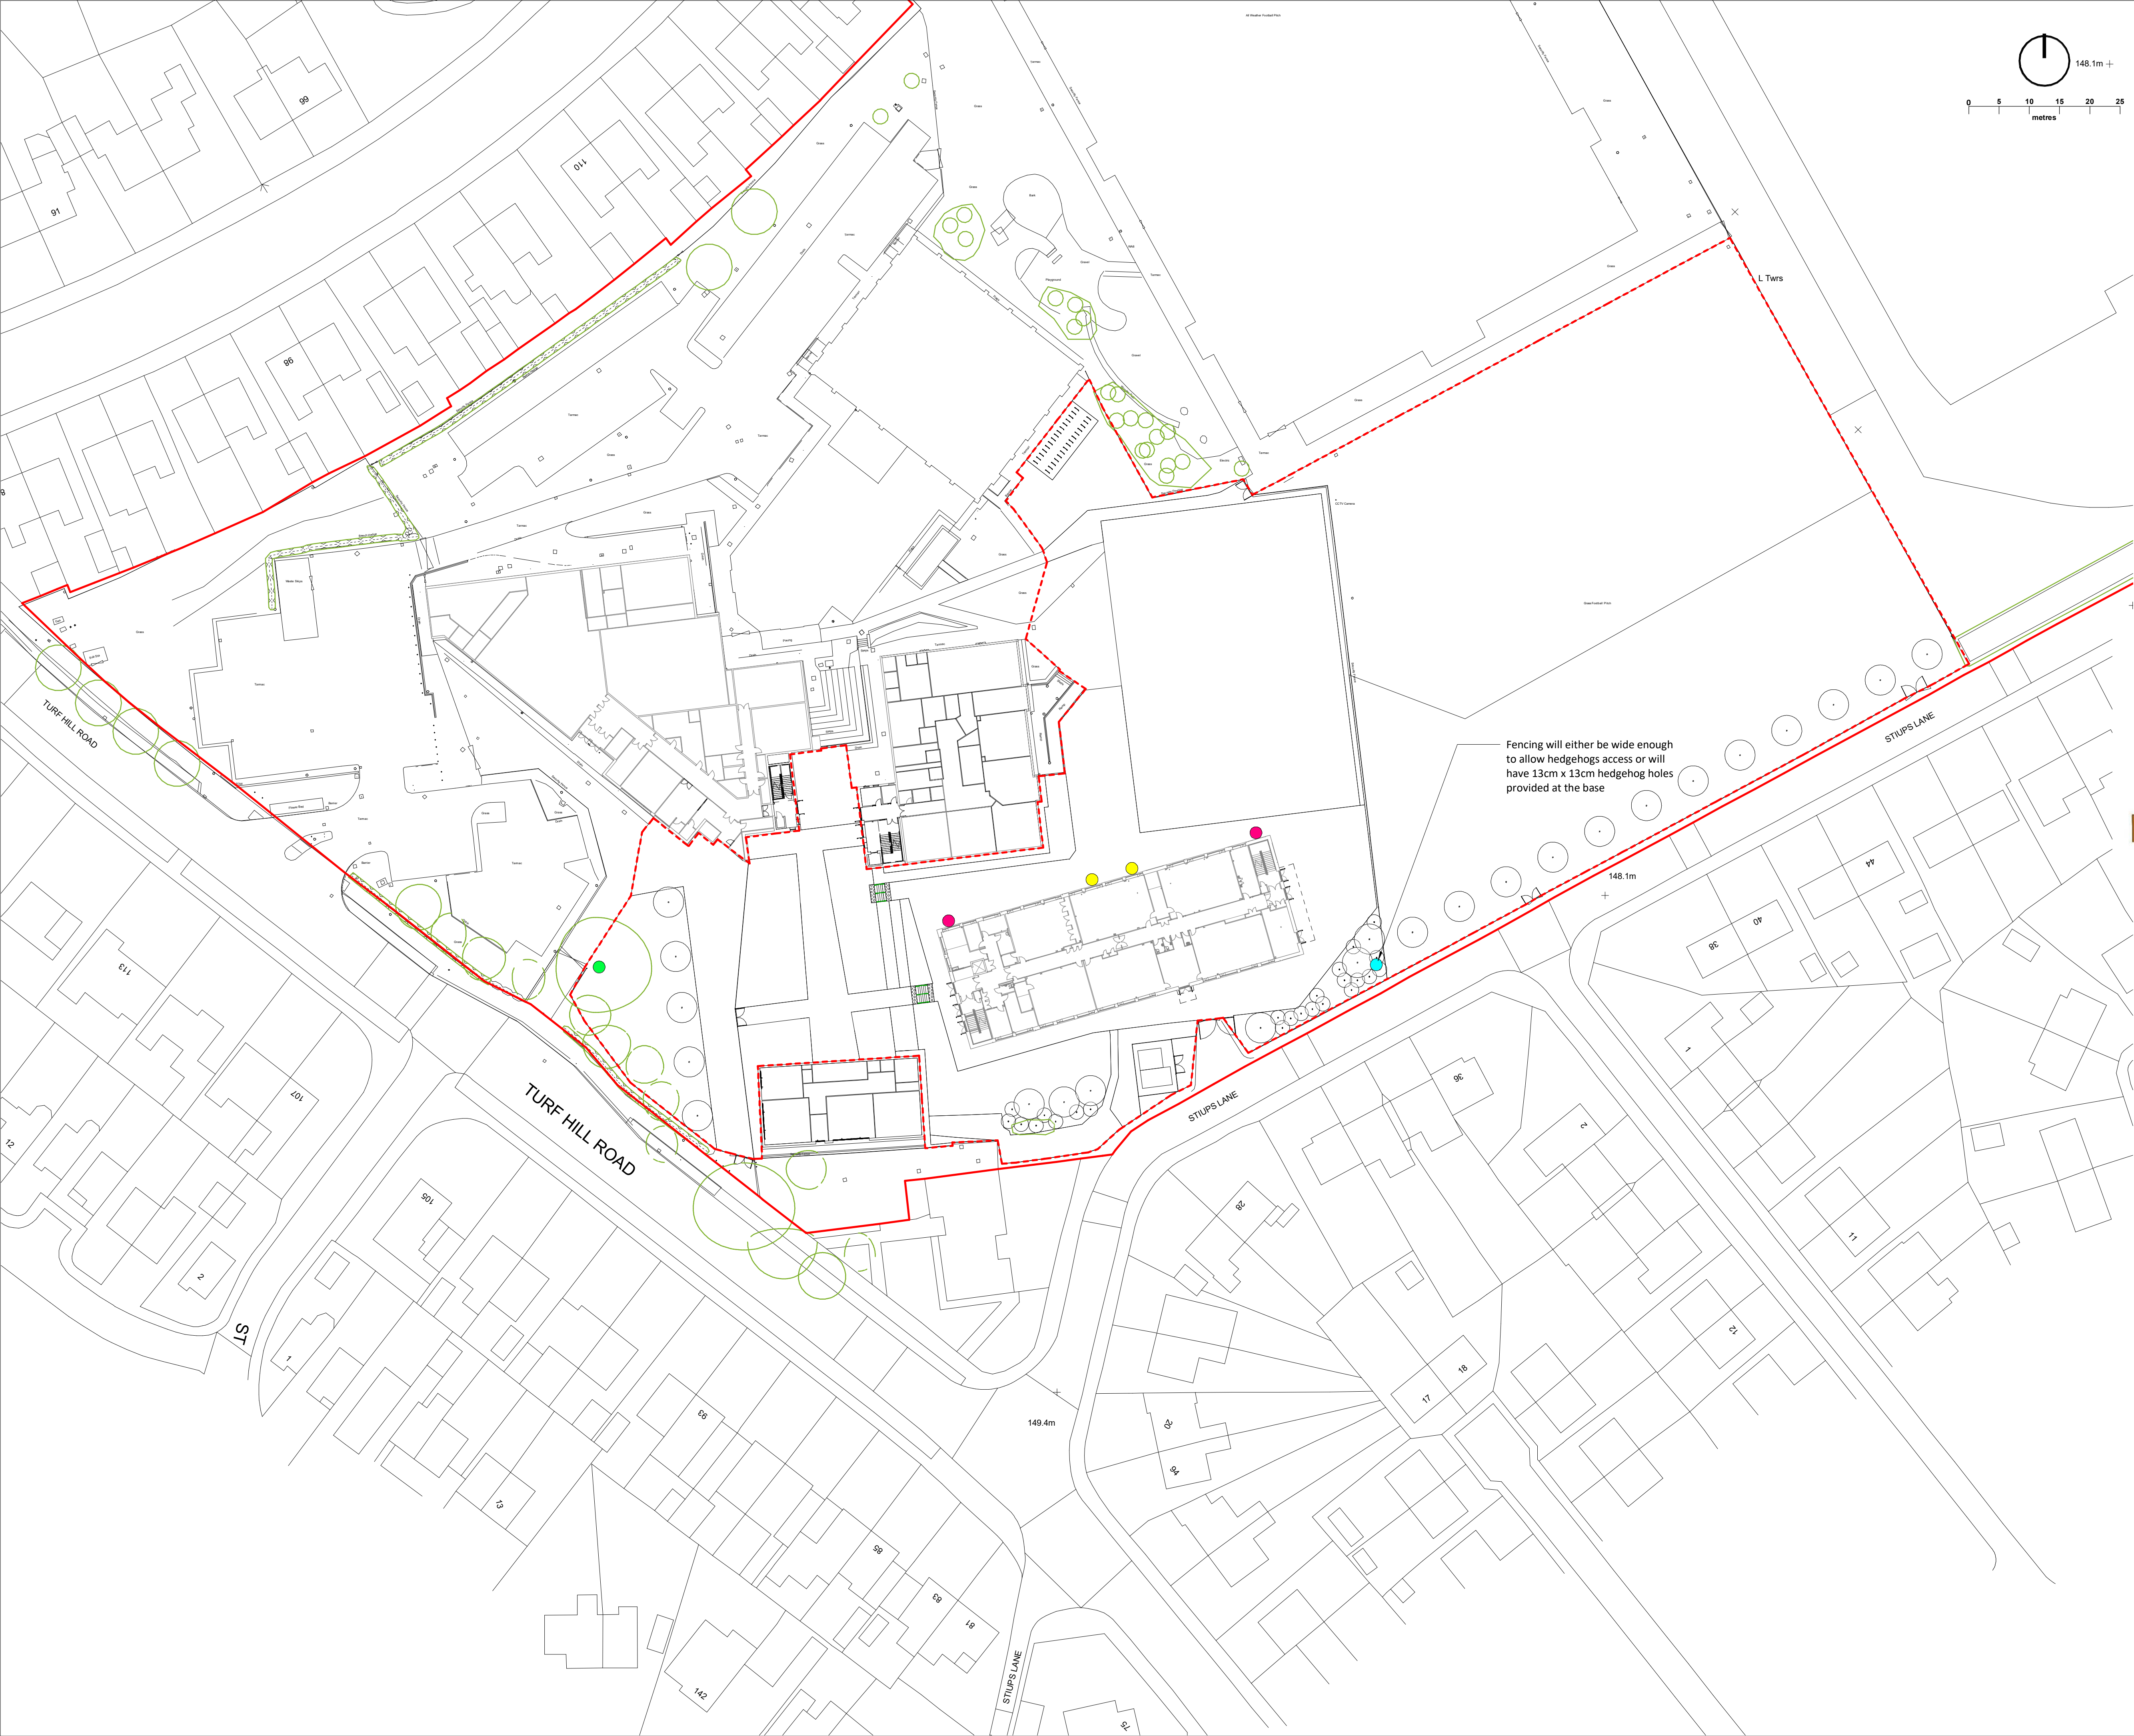

- Not to be scaled for site setting out or construction purposes. All dimensions to be checked on site. Discrepancies, ambiguities and / or omissions between this drawing and information given elsewhere must be reported immediately to head office for clarification before proceeding.
- Legend**
- Site Boundary**
— Site Boundary
 - Bat Boxes**
2No. Schwelger 2F Bat Box. To be placed as high as possible – ideally 4m high on building
<https://www.nhbs.com/beamaris-woodstone-bat-box>.
 - Bird Boxes**
2No. Schwelger 1B Bird Nest Box – Brown 32mm
To be placed 3/4m high on building
<https://www.nhbs.com/vivara-pro-woodstone-house-sparrow-nest-box>
 - Hedgehog House**
1No. Hedgehog hibernacula
 - Bug Hotel**
1No. Salina Insect hotel - Grey/Black/Yellow 26x18x9cm
To be placed in sunny area near pollen rich flowering plants
<https://www.birdfood.co.uk/salina-insect-hotel-black>

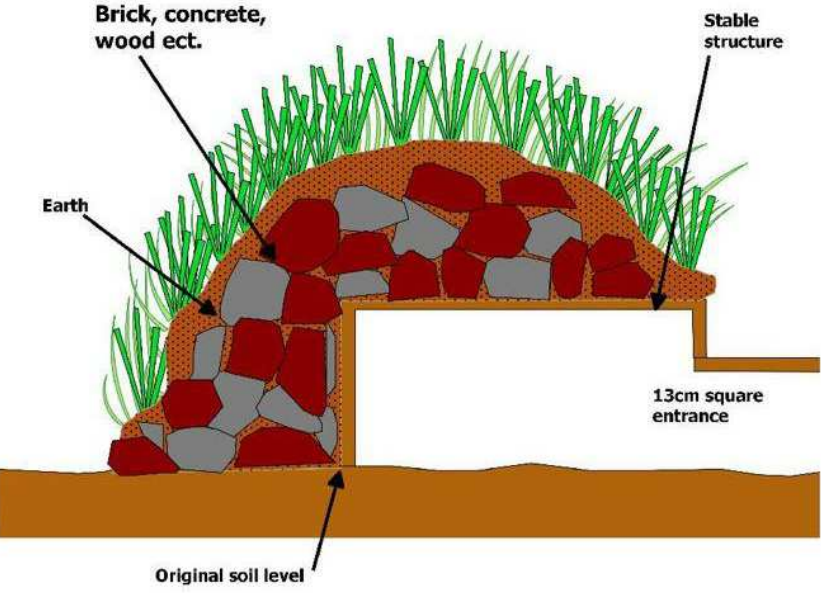

Typical Hedgehog Hibernacula Detail

Issued for Information	S2	C01	BC	MGO	12/07/2023
Revision	Status	Rev	Author	Apvrd	Date
newcastle: studio 7 & 8, the kiln, houts yard, walker road, newcastle, n6 2H. t: +44 (0)191 281 3775					
london: the fisheries, 1 mentmore terrace, london, e8 3pn. t: +44 (0)203 479 2649					
edinburgh: 91 george street, edinburgh eh2 3es. t: +44 (0)131 241 0309					
glasgow: 177 w george st, glasgow metropolitan area, g2 2ib. t: +44 (0)141 301 3465					
w: www.oobe.co.uk e: info@oobe.co.uk					

oobe

Client: Department for Education
Project: Kingsway Park High School

Title: Ecological mitigation drawing

Dwg. No. SRP1020- AHR- ZZ- XX- DR- L- 0110 Scale 1 : 500 @ A1
Revision C01 Date July 2023