
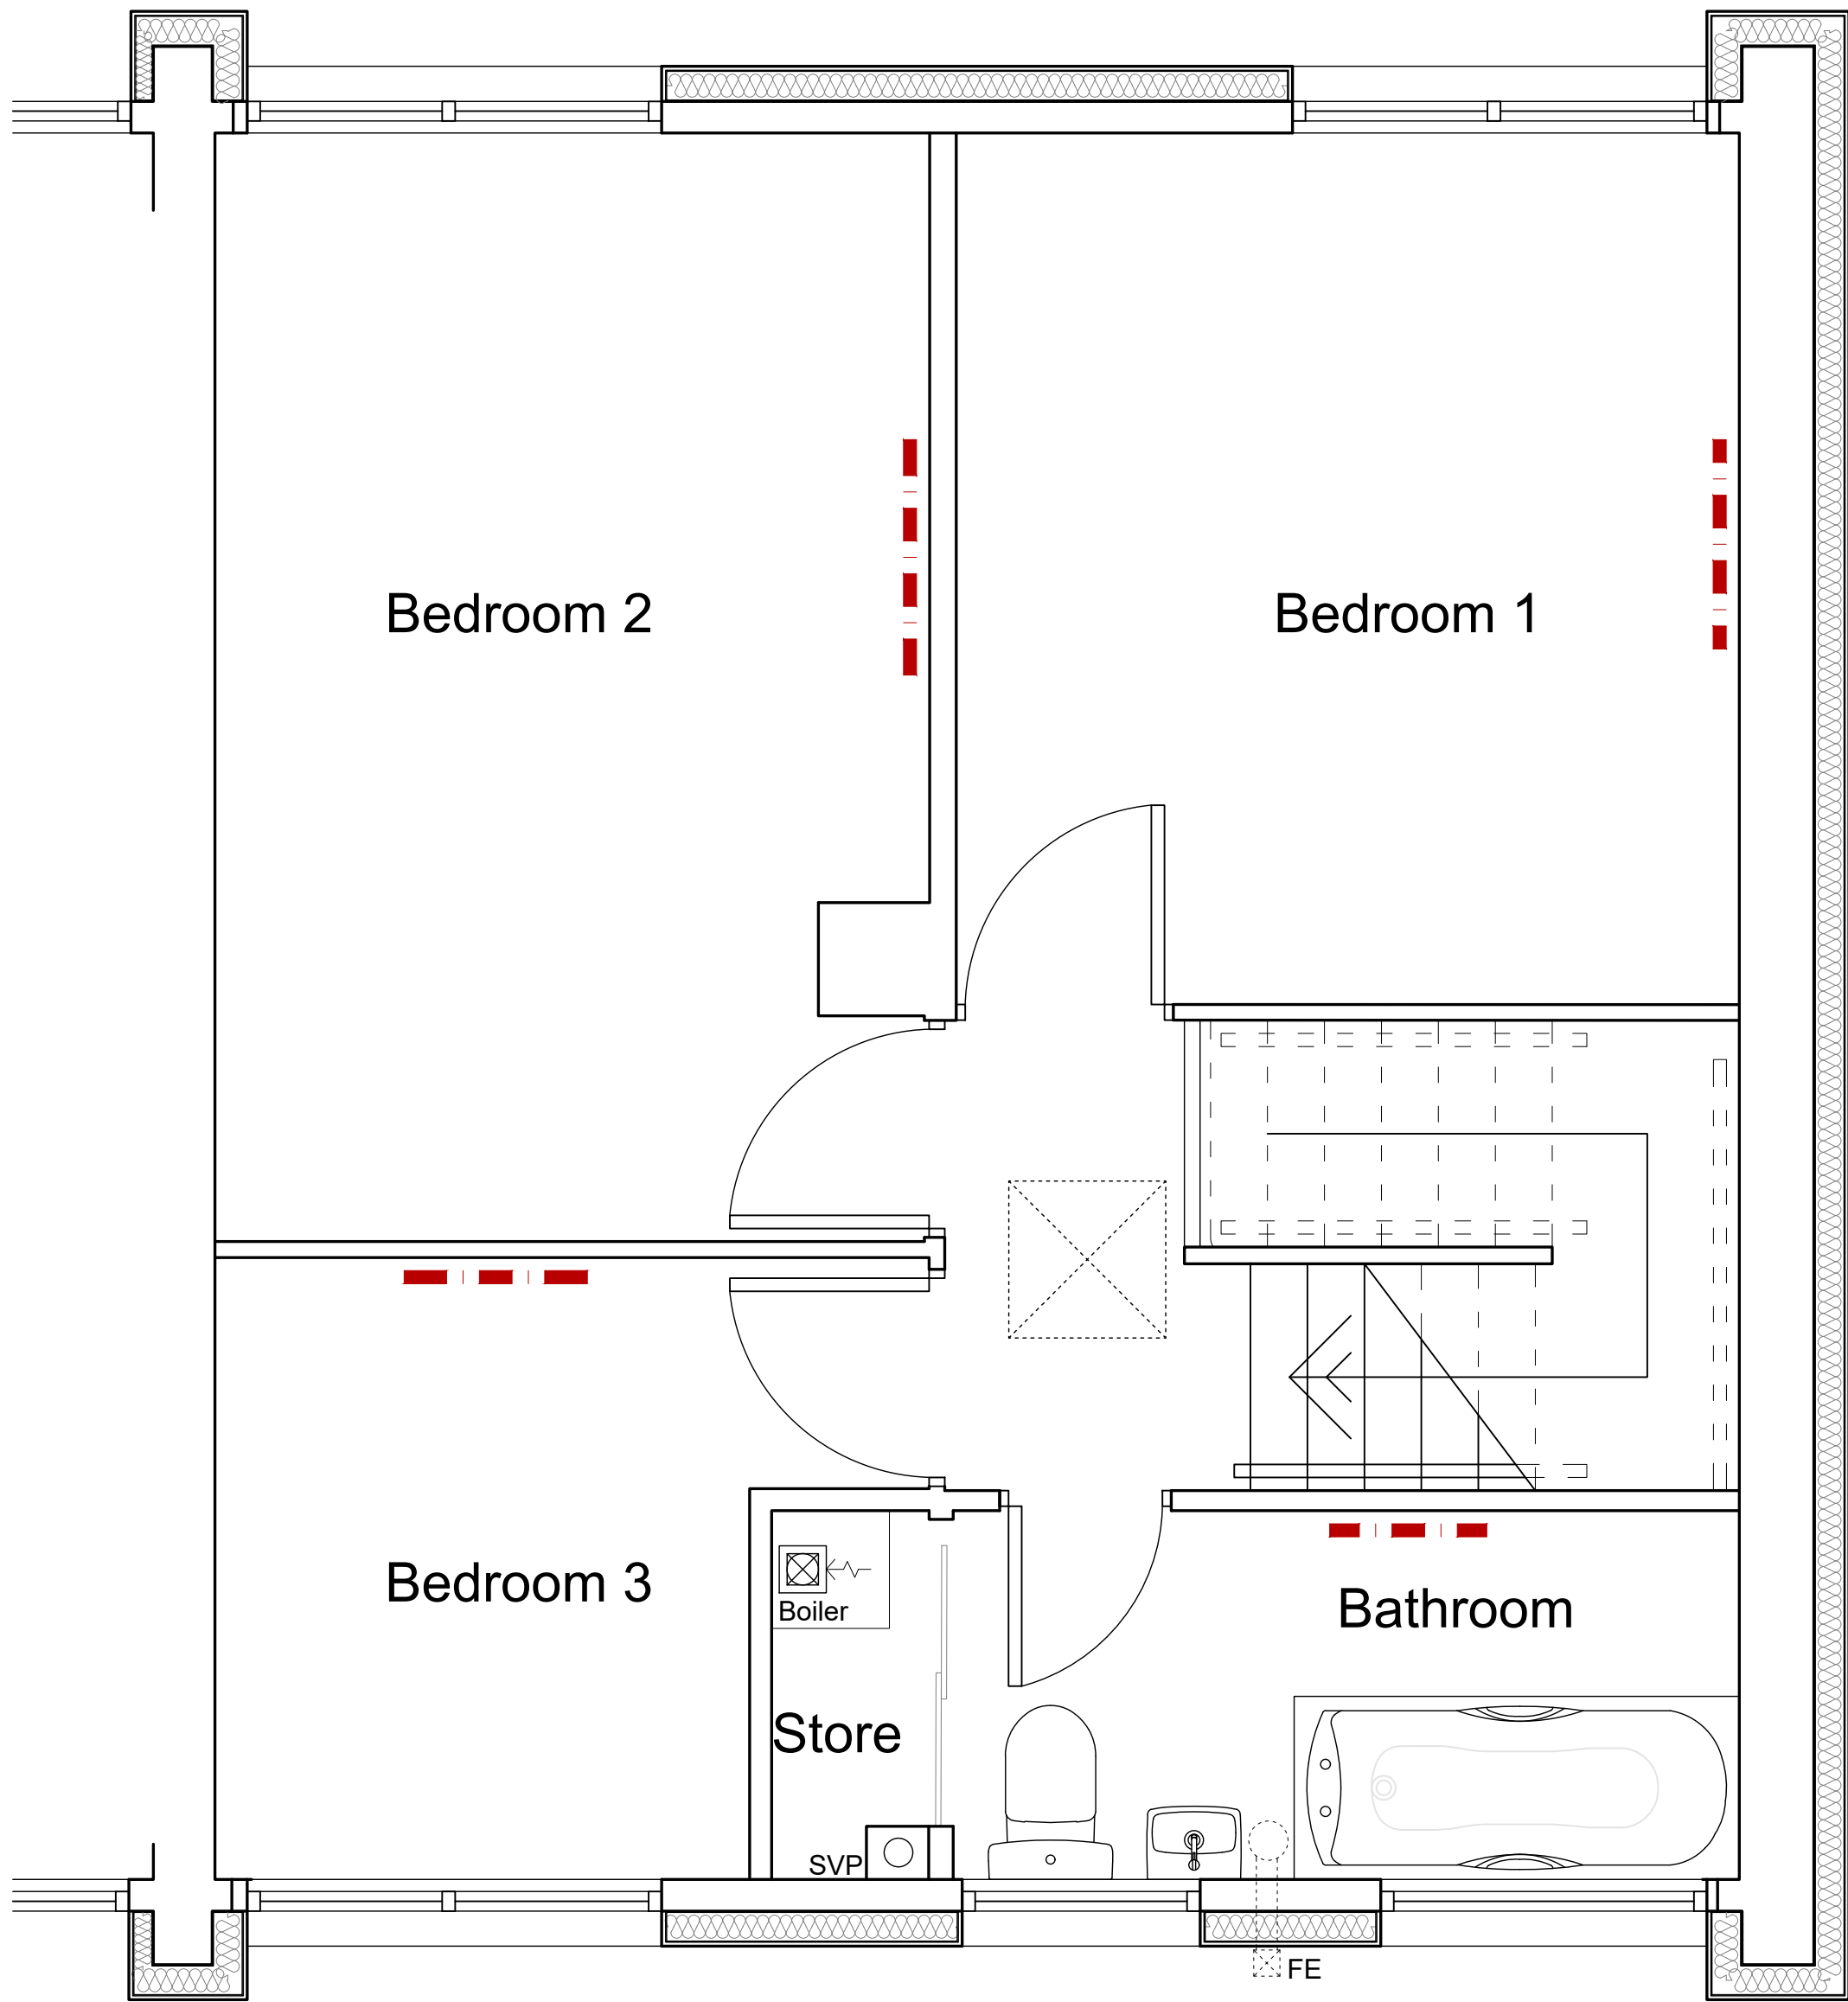
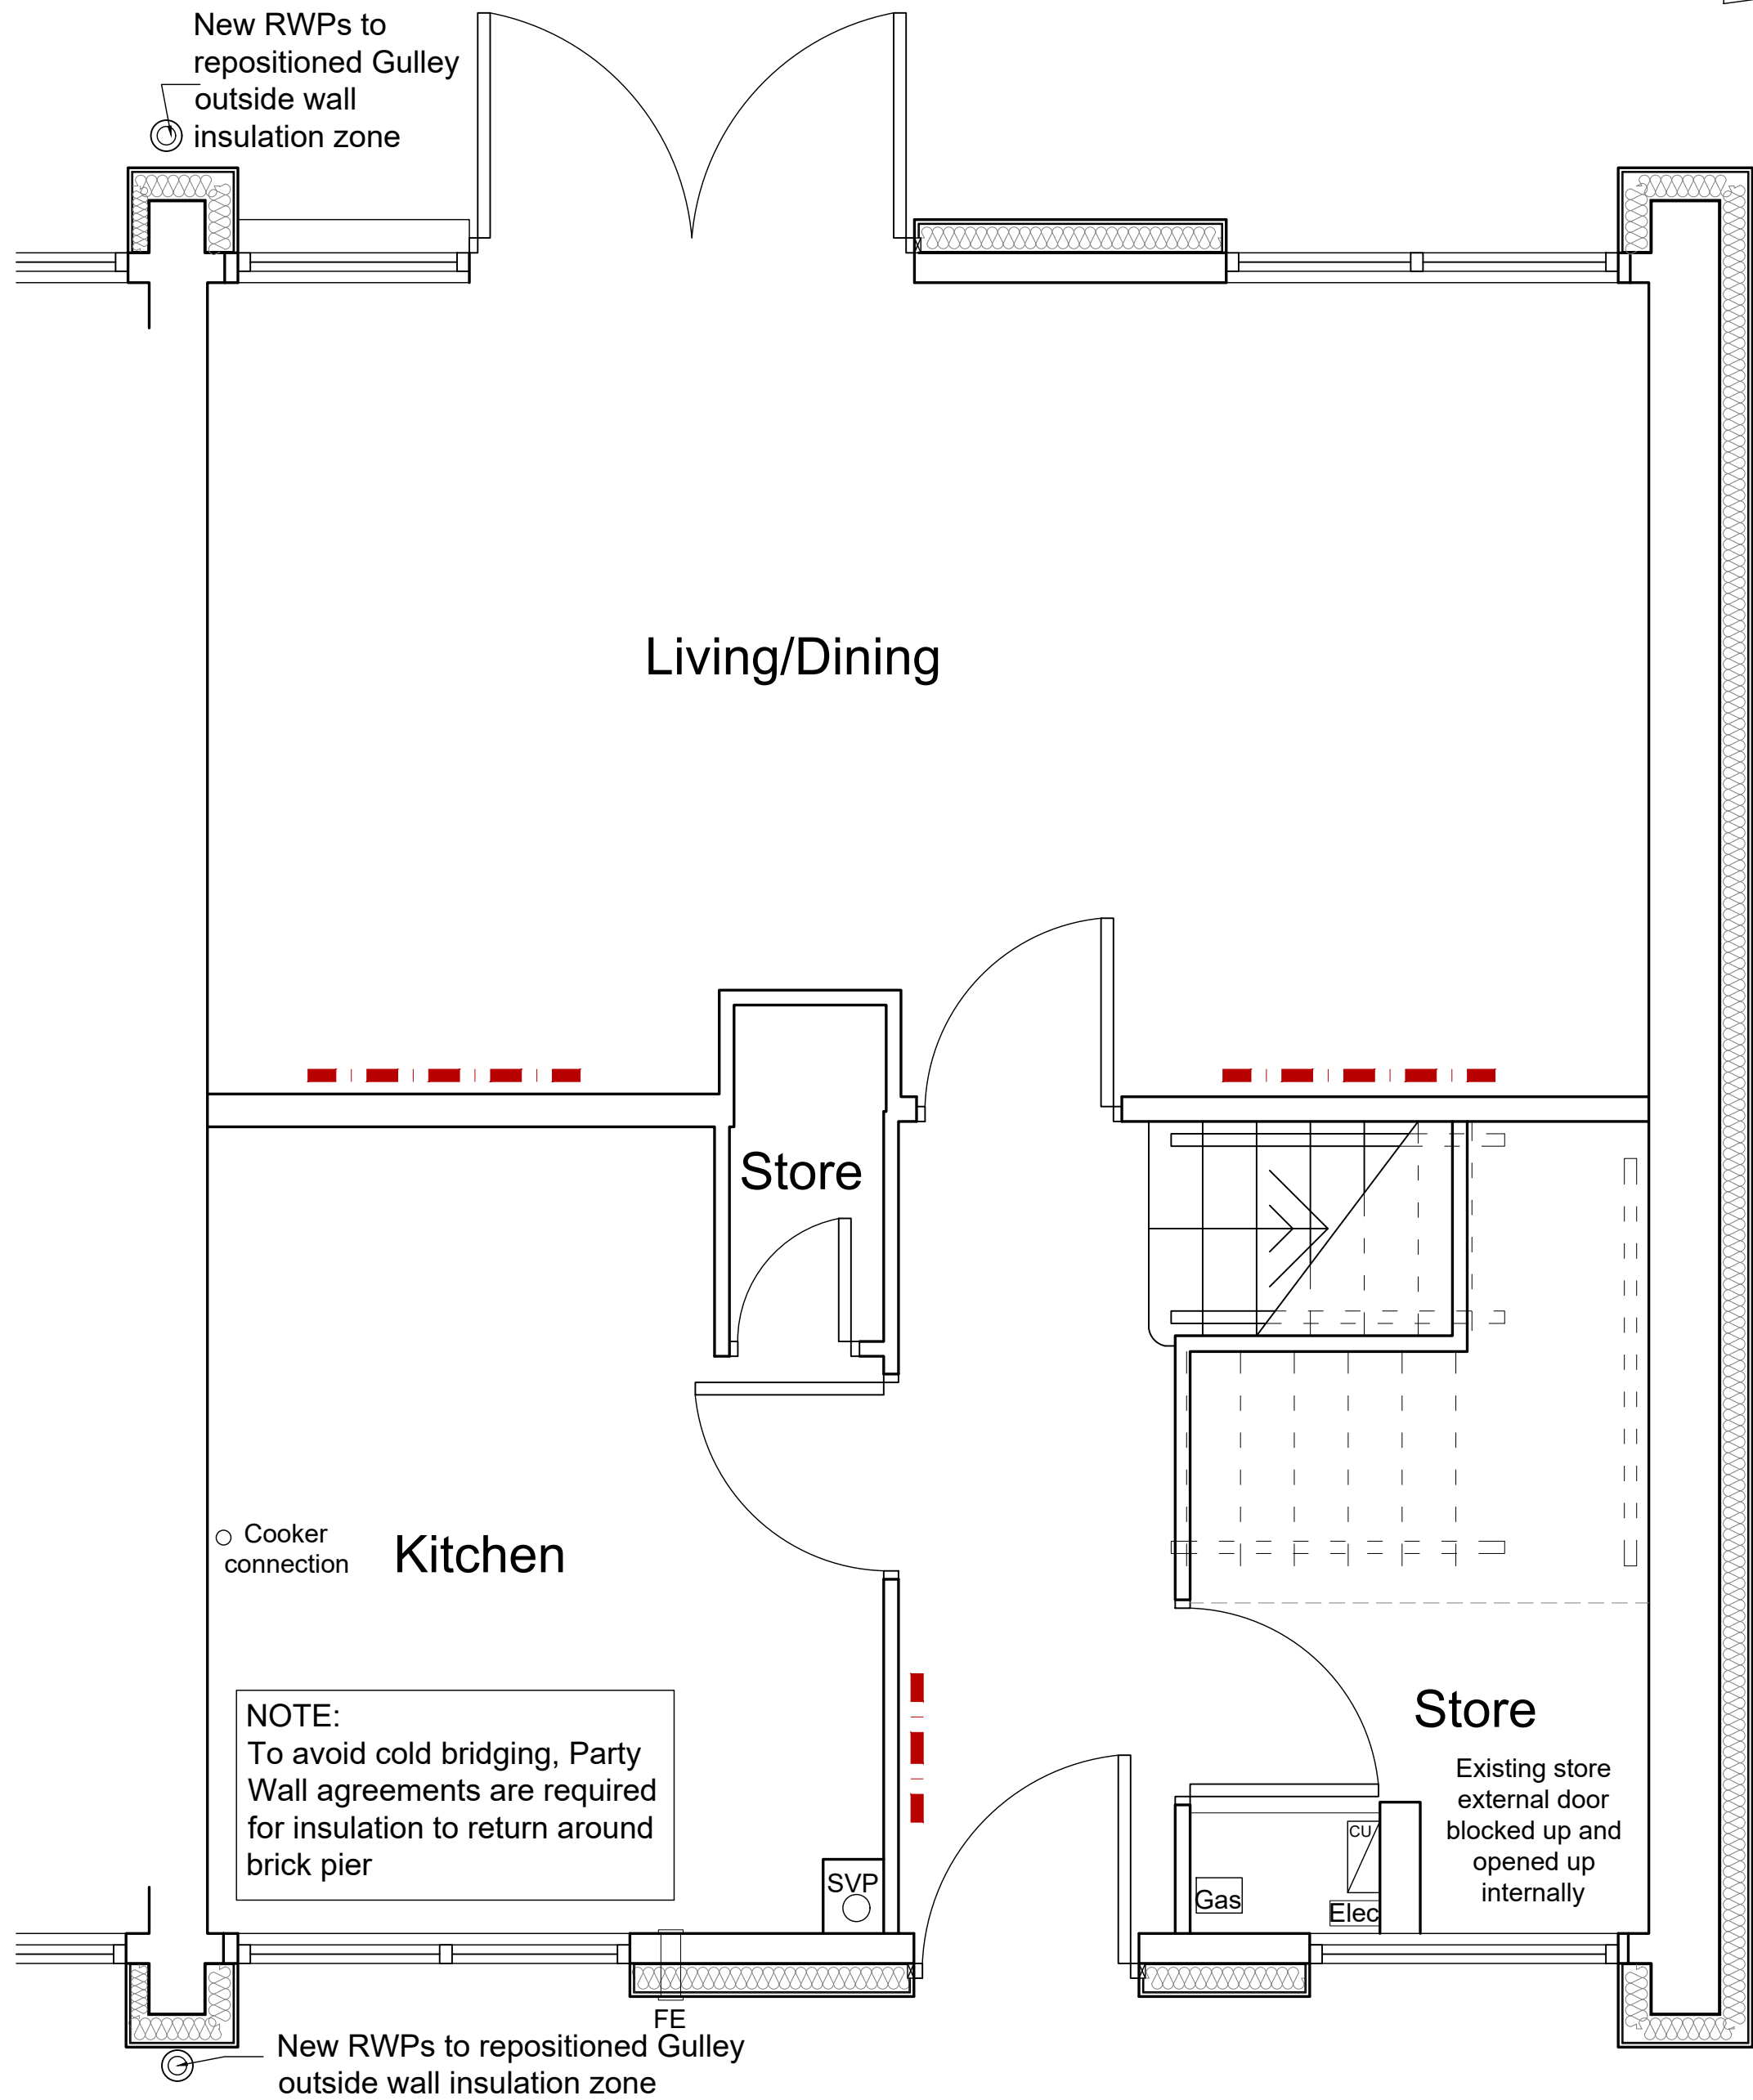


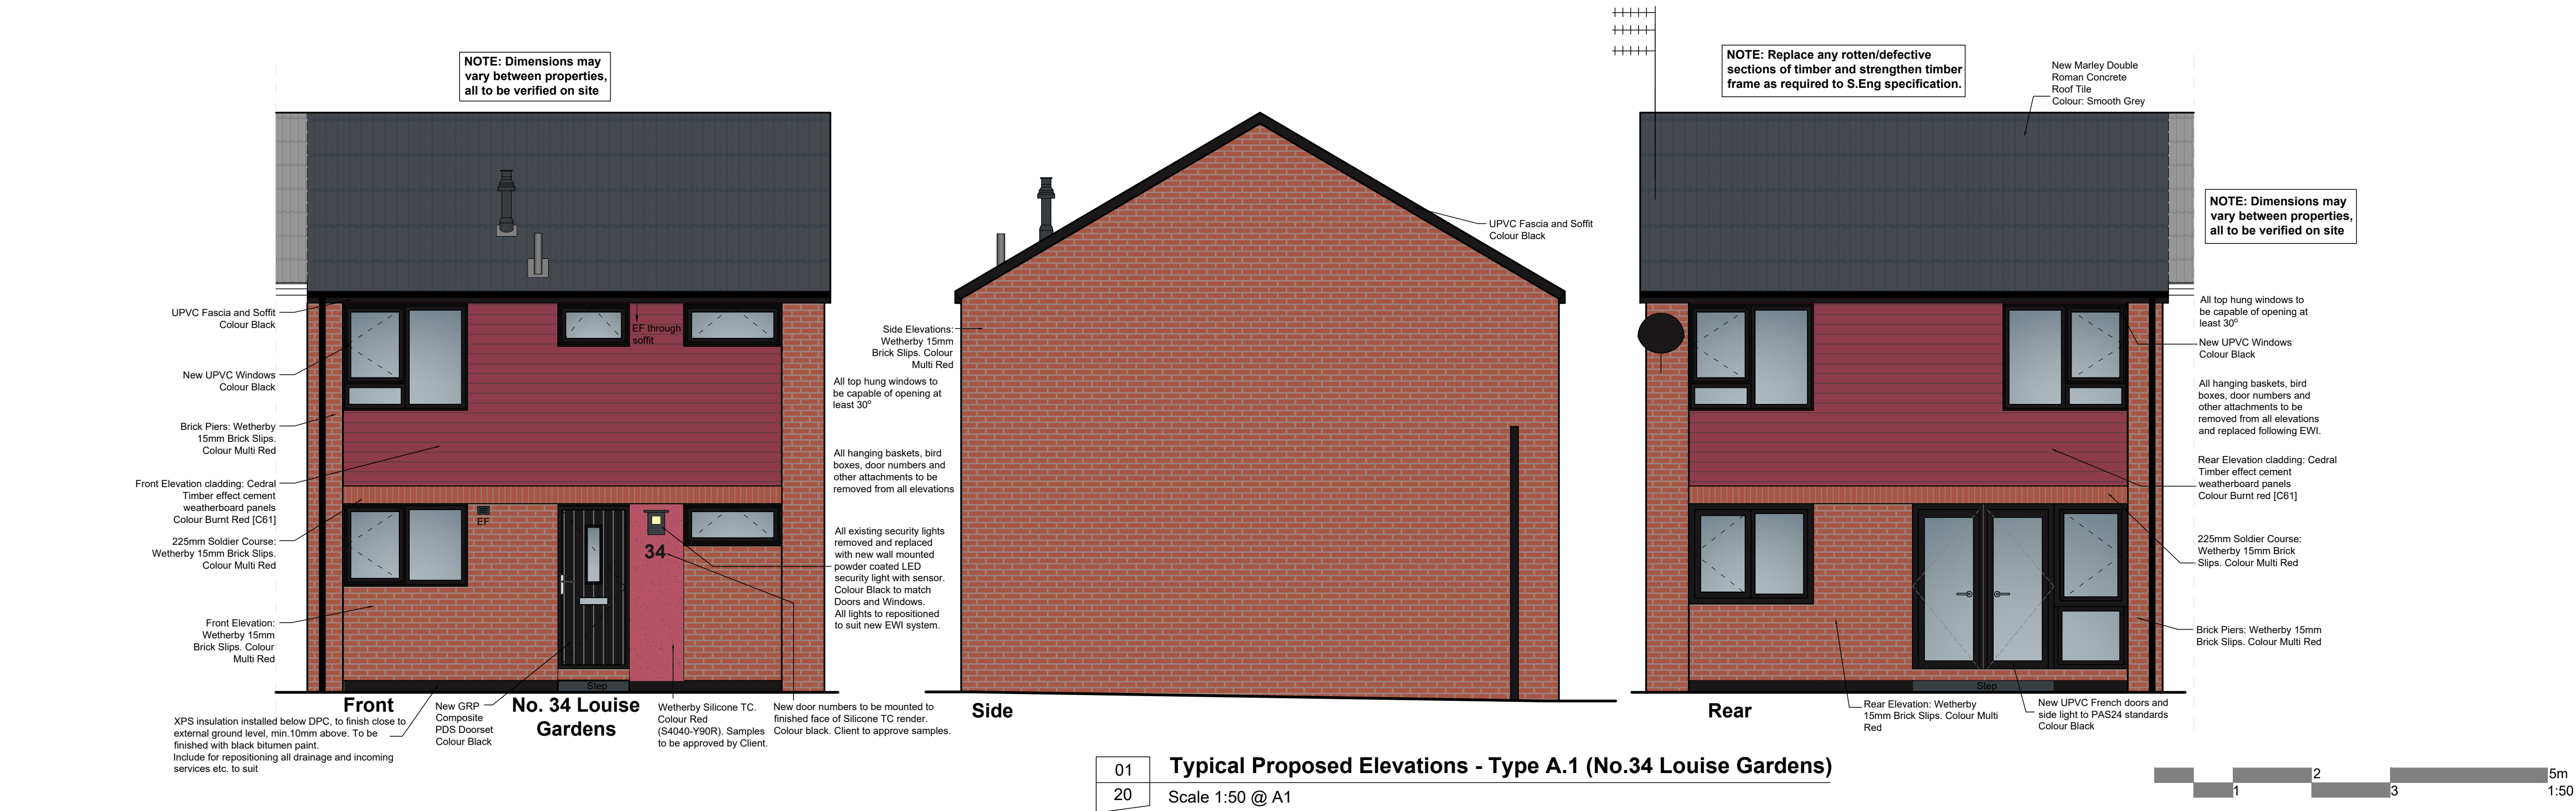

General Notes

01: Dimensions must not be scaled from this drawing. If in doubt, please ask.
02: All dimensions are in millimetres unless noted otherwise.
03: All dimensions should be verified on site before proceeding with the work.
04: TADW Architects shall be notified in writing of any discrepancies.
05: © TADW Limited (UK) 2015

Notes

Plot type A.1: 3 bed end terrace, no store.
Type applies to 87, 91, 92, 96, 112, 113
Buckley View; 24, 31, 34, 39, 70, 74
Louise Gardens. Typical plans and
elevations are based on a survey of no.
34 Louise Gardens.

Please refer to Materials Schedule for
further details on full materials
specification

Issue	Description	Date	Drawn	Checked
P3	Notes updates	24.11.22	VA	AM
P2	Updated following client comments	10.11.22	VA	AM
P1	Drawn	22.09.22	VA	AM

Drawing Status
P - Planning | T - Tender | C - Construction | R - As Record

For Approval



Six St. Petersgate Stockport Cheshire SK1 1HD
Ph 0161 477 6158 Fx 0161 480 8342 mail@tadw.co.uk www.tadw.co.uk

Client Rochdale Boroughwide Housing

Job Smallbridge Decarbonisation

Title Proposed Typical Elevations and
Plans - Type A.1 (No34 Louise
Gardens)

Scale 1:25, 1:50@A1

Note - Prints from PDF files may not be to scale, check accuracy against scale

Job Number	Drawing Number	Issue
221316	20	P3