




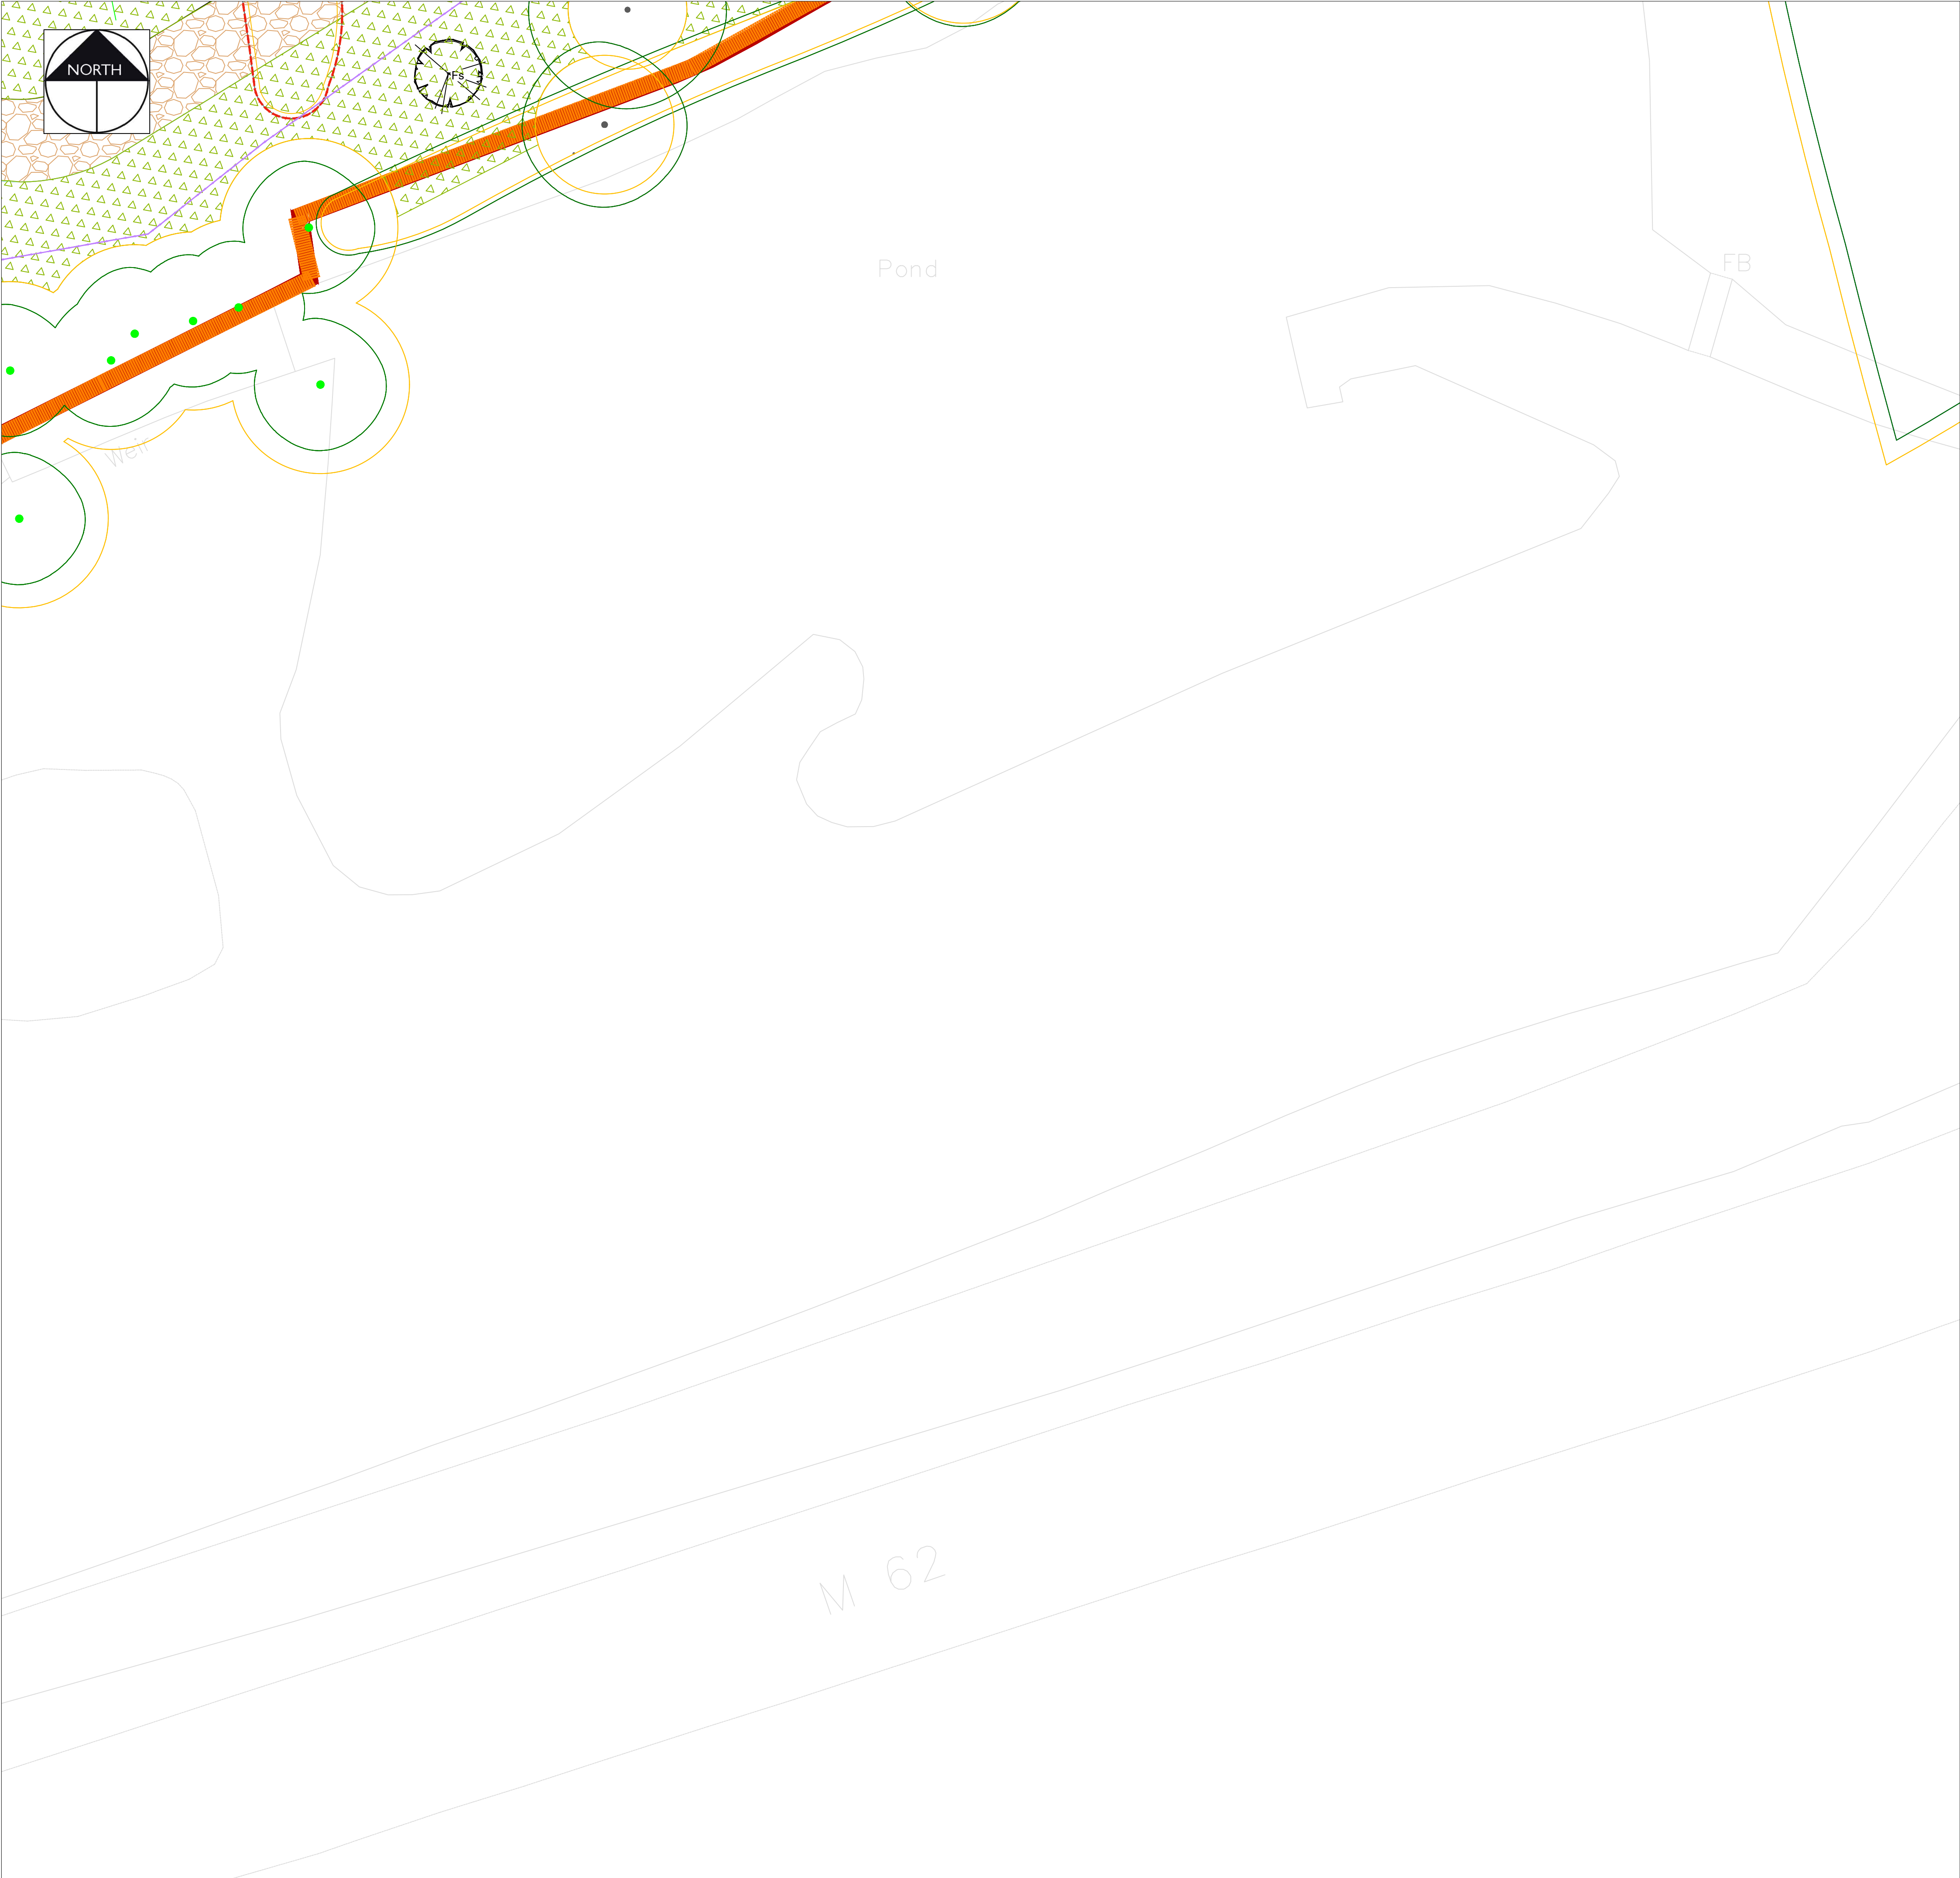


KEY

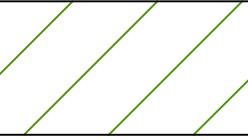

**EXISTING VEGETATION**  
To be retained. Refer to the Tree Survey and Ecology Reports for further details on species & maintenance

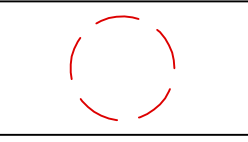


**EXISTING VEGETATION REMOVED**  
To be removed. Refer to the Tree Survey and Ecology Reports for further details on species

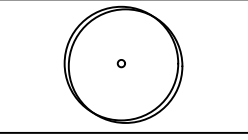


**PROPOSED PLOT TREE**  
Refer to the planting schedule for details on species, quantities and nursery grades




**PROPOSED POS TREE**  
Refer to the planting schedule for details on species, quantities and nursery grades

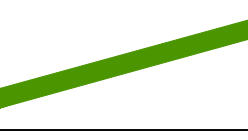


**HEDGE**  
Refer to the planting schedule for details on species, quantities and nursery grades

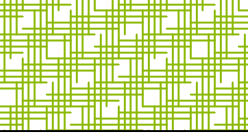


**SHRUB BEDS**  
Refer to the planting schedule for details on species, quantities and nursery grades.

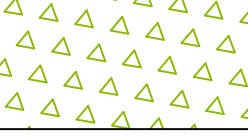


**WILDFLOWER GRASS MIX - WFM1**  
Refer to the planting schedule for details on species, quantities and nursery grades.

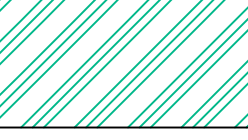


**MARGINAL PLANTING - DRY MIX**  
Refer to the planting schedule for details on species, quantities and nursery grades.

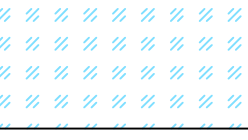


**MARGINAL PLANTING - WET MIX**  
Refer to the planting schedule for details on species, quantities and nursery grades.

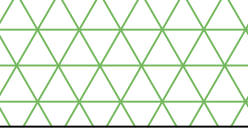


**NATIVE WHIP PLANTING**  
Refer to the planting schedule for details on species, quantities and nursery grades.

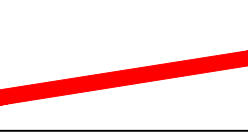

**SITE BOUNDARY**

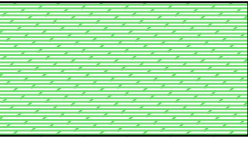

**AMENITY GRASS - GM1**  
(See Schedule)

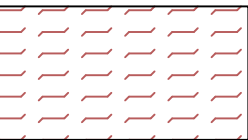

**Reed Planting**

|     |          |                                              |          |
|-----|----------|----------------------------------------------|----------|
|     |          |                                              |          |
| P8  | 07.01.25 | Update Plots and amend Planting and Schedule | PGG      |
| P7  | 09.12.24 | Update AIA and amend Planting and Schedule   | PGG      |
| P6  | 28.10.24 | Update Fishery Track                         | PGG      |
| P5  | 07.08.24 | Update client details                        | PGG      |
| P4  | 16.07.24 | Updated to optimise BNG                      | PGG      |
| P3  | 11.06.24 | Updated to Revised Planning Layout           | PGG      |
| P2  | 20.10.22 | Updated to Ecology + Barratt comments        | KLJ      |
| P1  | 19.09.22 | Initial Issue                                | KG       |
| Rev | Date     | Description                                  | Initials |

pgla

landscape architects

PGLA Ltd

Landscape Architects

Station Hop Offices

815 Stockport Road

Manchester

M19 3BS

t: 0161 238 9138

e: info@pgla.co.uk

w: www.pgla.co.uk

Client

BARRATT HOMES, DWH & GLP TROWS LLP

Project

COWM TOP LANE, CASTLETON

Description

PLANTING PLAN

SHEET 26

Status

FOR PLANNING

Scale

1:200@A1

Drawn

KLJ

Checked

PGG

Date

SEPT 2022

Job number

TRO1902

Drawing number

PP01.26

Revision

P8

Original size 100mm @ A1