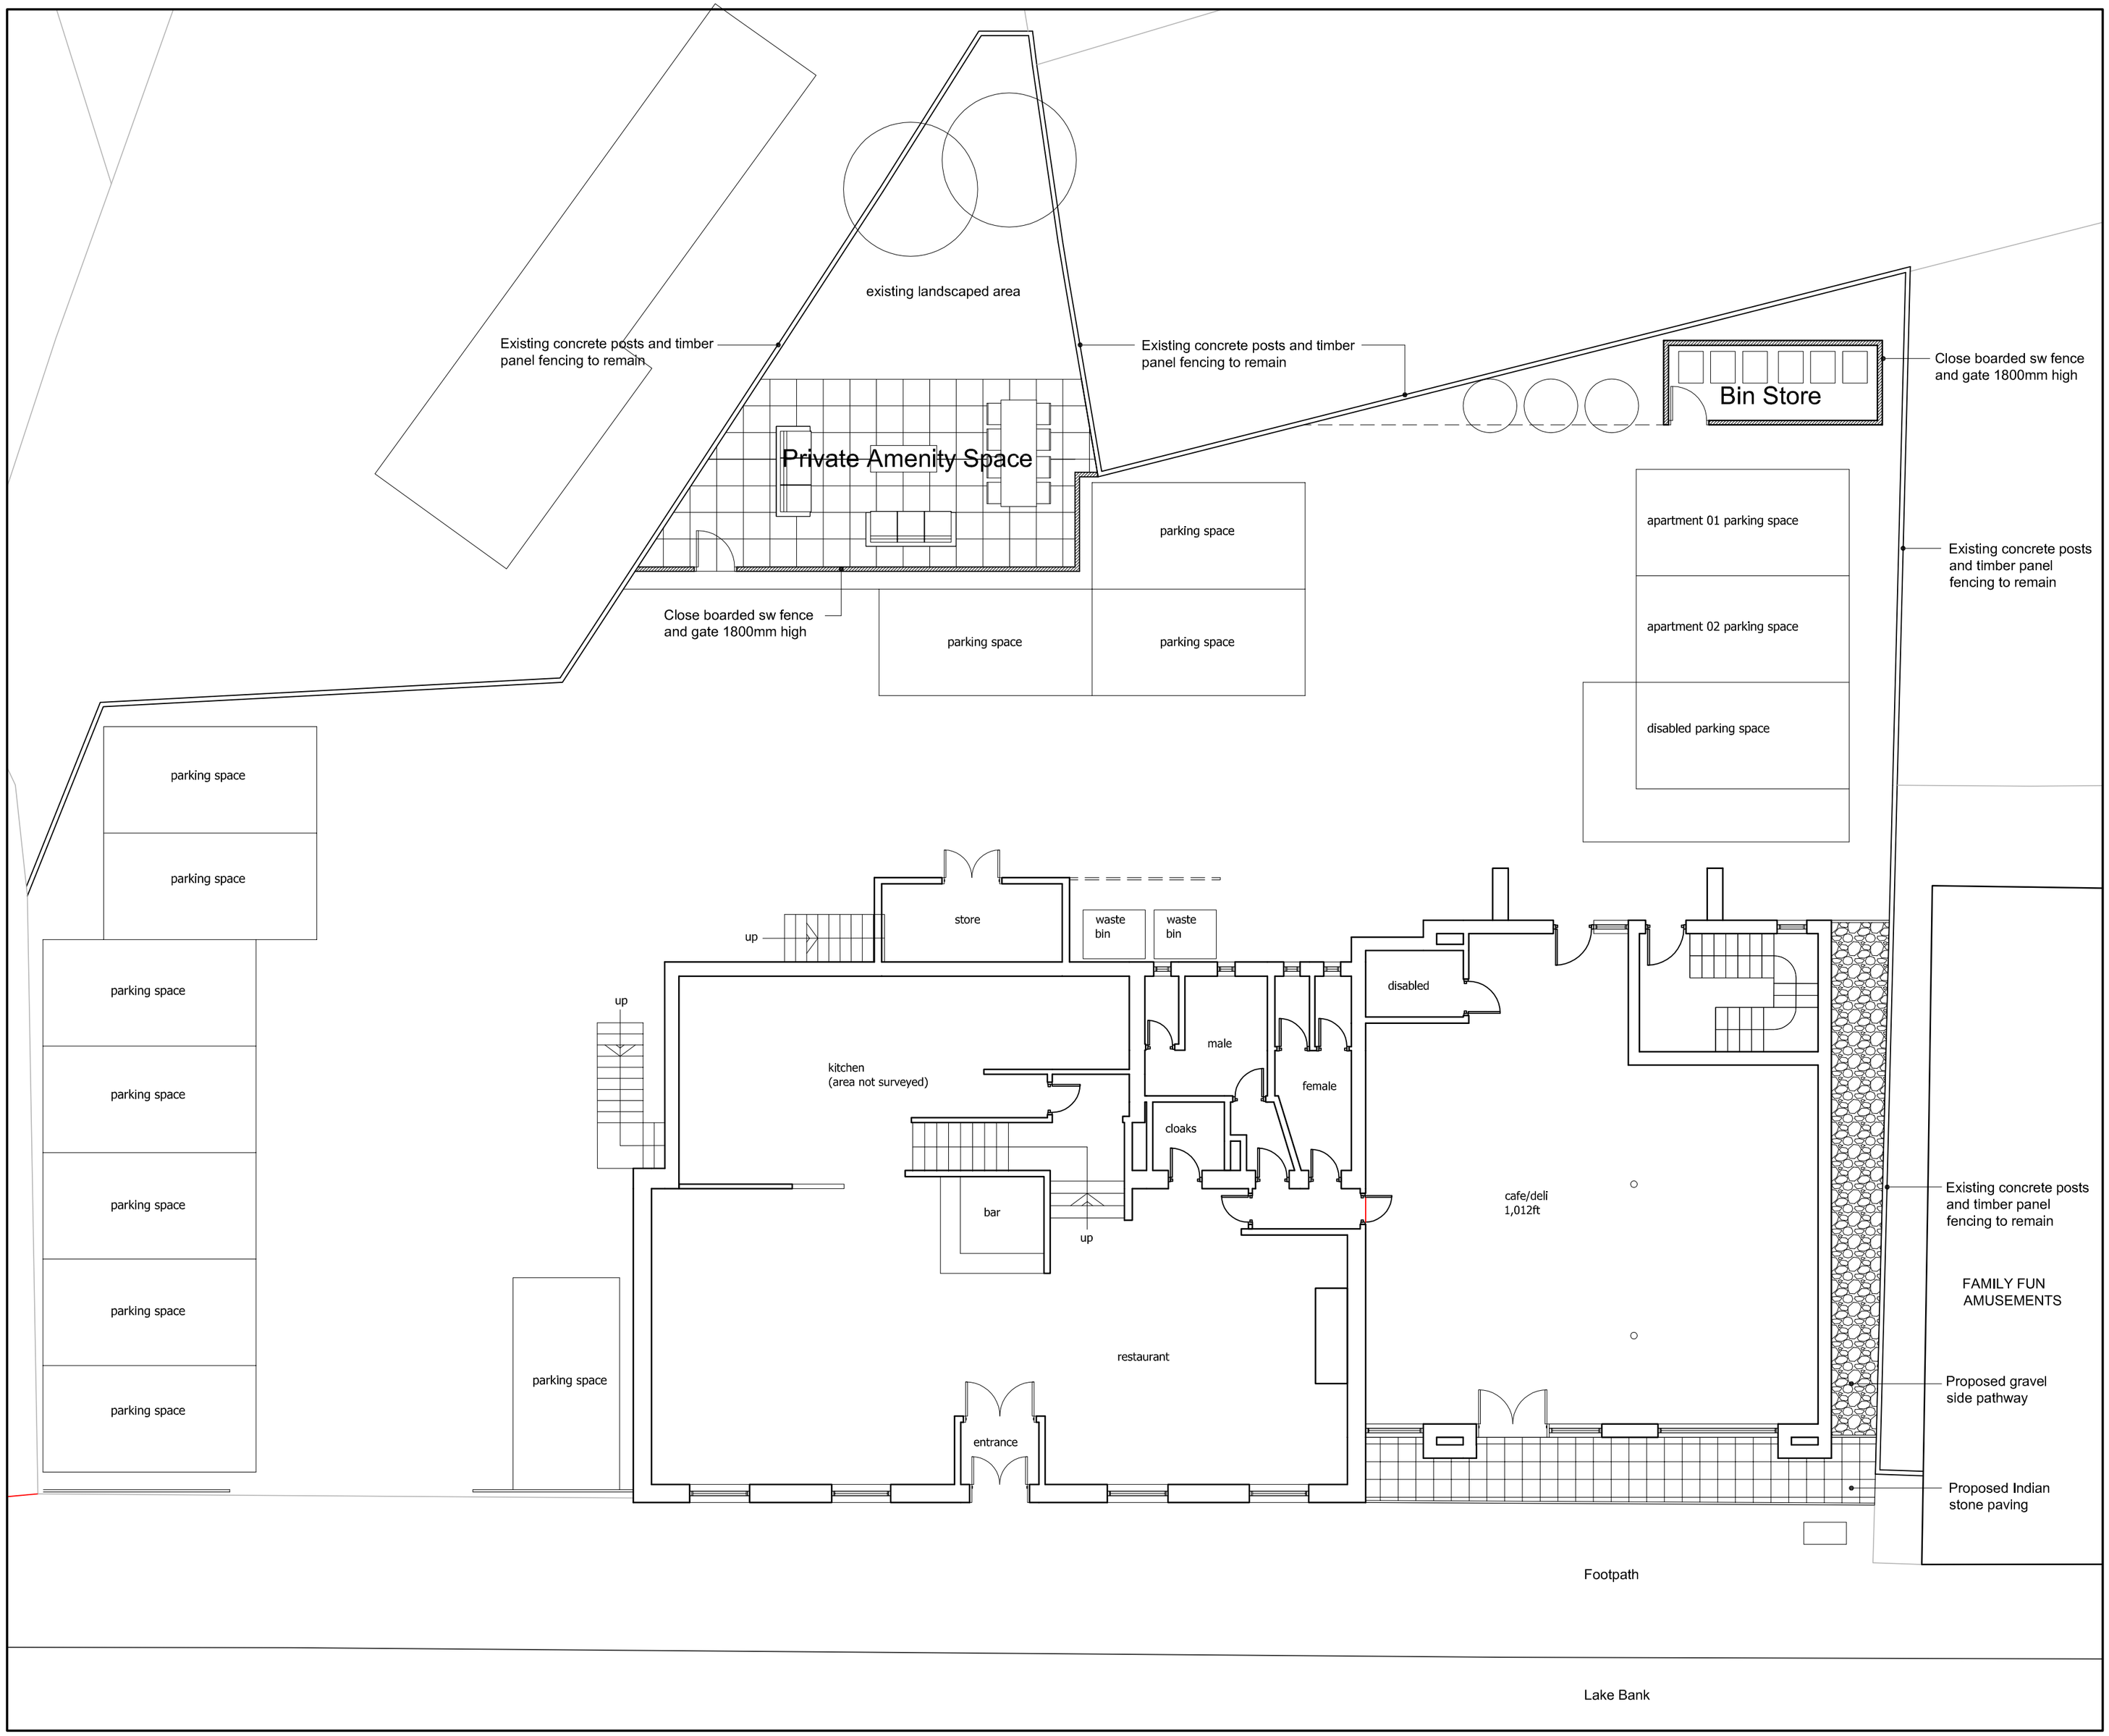

Proposed Site Plan

NOTES

This drawing is the property of Equilibrium Architects and copyright is reserved by them. This drawing is not to be copied or disclosed by or to any unauthorised persons without the prior written consent of Equilibrium Architects.

Do not scale from this drawing.

All dimensions are to be checked on site prior to construction, manufacture of any components and ordering of materials and equipment.

Any discrepencies are to be reported to the architect for clarification.

All materials and workmanship to be in accordance with the current British Standards and codes of practice.

This drawing is to be read in conjunction with all relevant Architectural, Structural Engineers, Mechanical Engineers, Electrical Engineers and Specialists drawings and specifications.

REV	DESCRIPTION	CHECK	DATE

CLIENT

Mario La Manna

PROJECT

Proposed Extension for Cafe & Apartments at 43 Lake Bank, Hollingworth Lake, Littleborough

DRAWING

Proposed Site Layout

SCALE	DATE	DRAWN	CHECKED
1:50 A1	November 18'	MH	

DRAWING NO.	CAD REFERENCE NO.	REVISION
C-0388-01		

equilibrium ARCHITECTS

435-437 Walmersley Road Bury Lancashire BL9 5EU T : 0161 797 2077 F : 0161 797 2088
info@equilibriumarchitects.co.uk www.equilibriumarchitects.co.uk