

- EXISTING FEATURES:

- SOFT LANDSCAPE:

- #### HARD LANDSCAPE:

- STREET FURNITURE:**

- | | |
|---|--|
|  | Proposed 1.2m high steel
estate rail |
|  | Proposed 1m high post and wire fence to
BS 1722-2, type SW 90. Intermediate posts
to be driven to a minimum depth of
600mm into the ground. Straining posts to
be in 450mm square holes, 600mm
deep filled to two thirds with concrete. |
|  | Proposed timber bench with backrest
by Broxap or similar approved (Hutton
Rustic 4 Seat Seat BX17 A055) |
|  | Proposed picnic table by Broxap or similar
approved (Springfield Picnic Unit (Extended
Table Top) BX17 A015-1) |
|  | Proposed Sheffield city stands by
Broxap or similar approved |
|  | Proposed timber bollard |
|  | Proposed timber waymarker
post |


REVISIONS
A 23_03_2023
Amends to planting mixes and drawing title



Dwg No: 961B.01.A

Drwg No: 961B 01 A	Date: 20.03.2020
Drawn by: ZN	Checker: DL
Rev by: ZN	Rev checker: DL
QM Status:	Product Status:
Scale: 1:500 @ A1	Issue

Drwg No: 961B 01 A	Date: 20.03.2023
Drawn by: ZN	Checker: DL
Rev by: ZN	Rev checker: DL
QM Status:	Product Status:
Scale: 1:500 @ A1	Issue

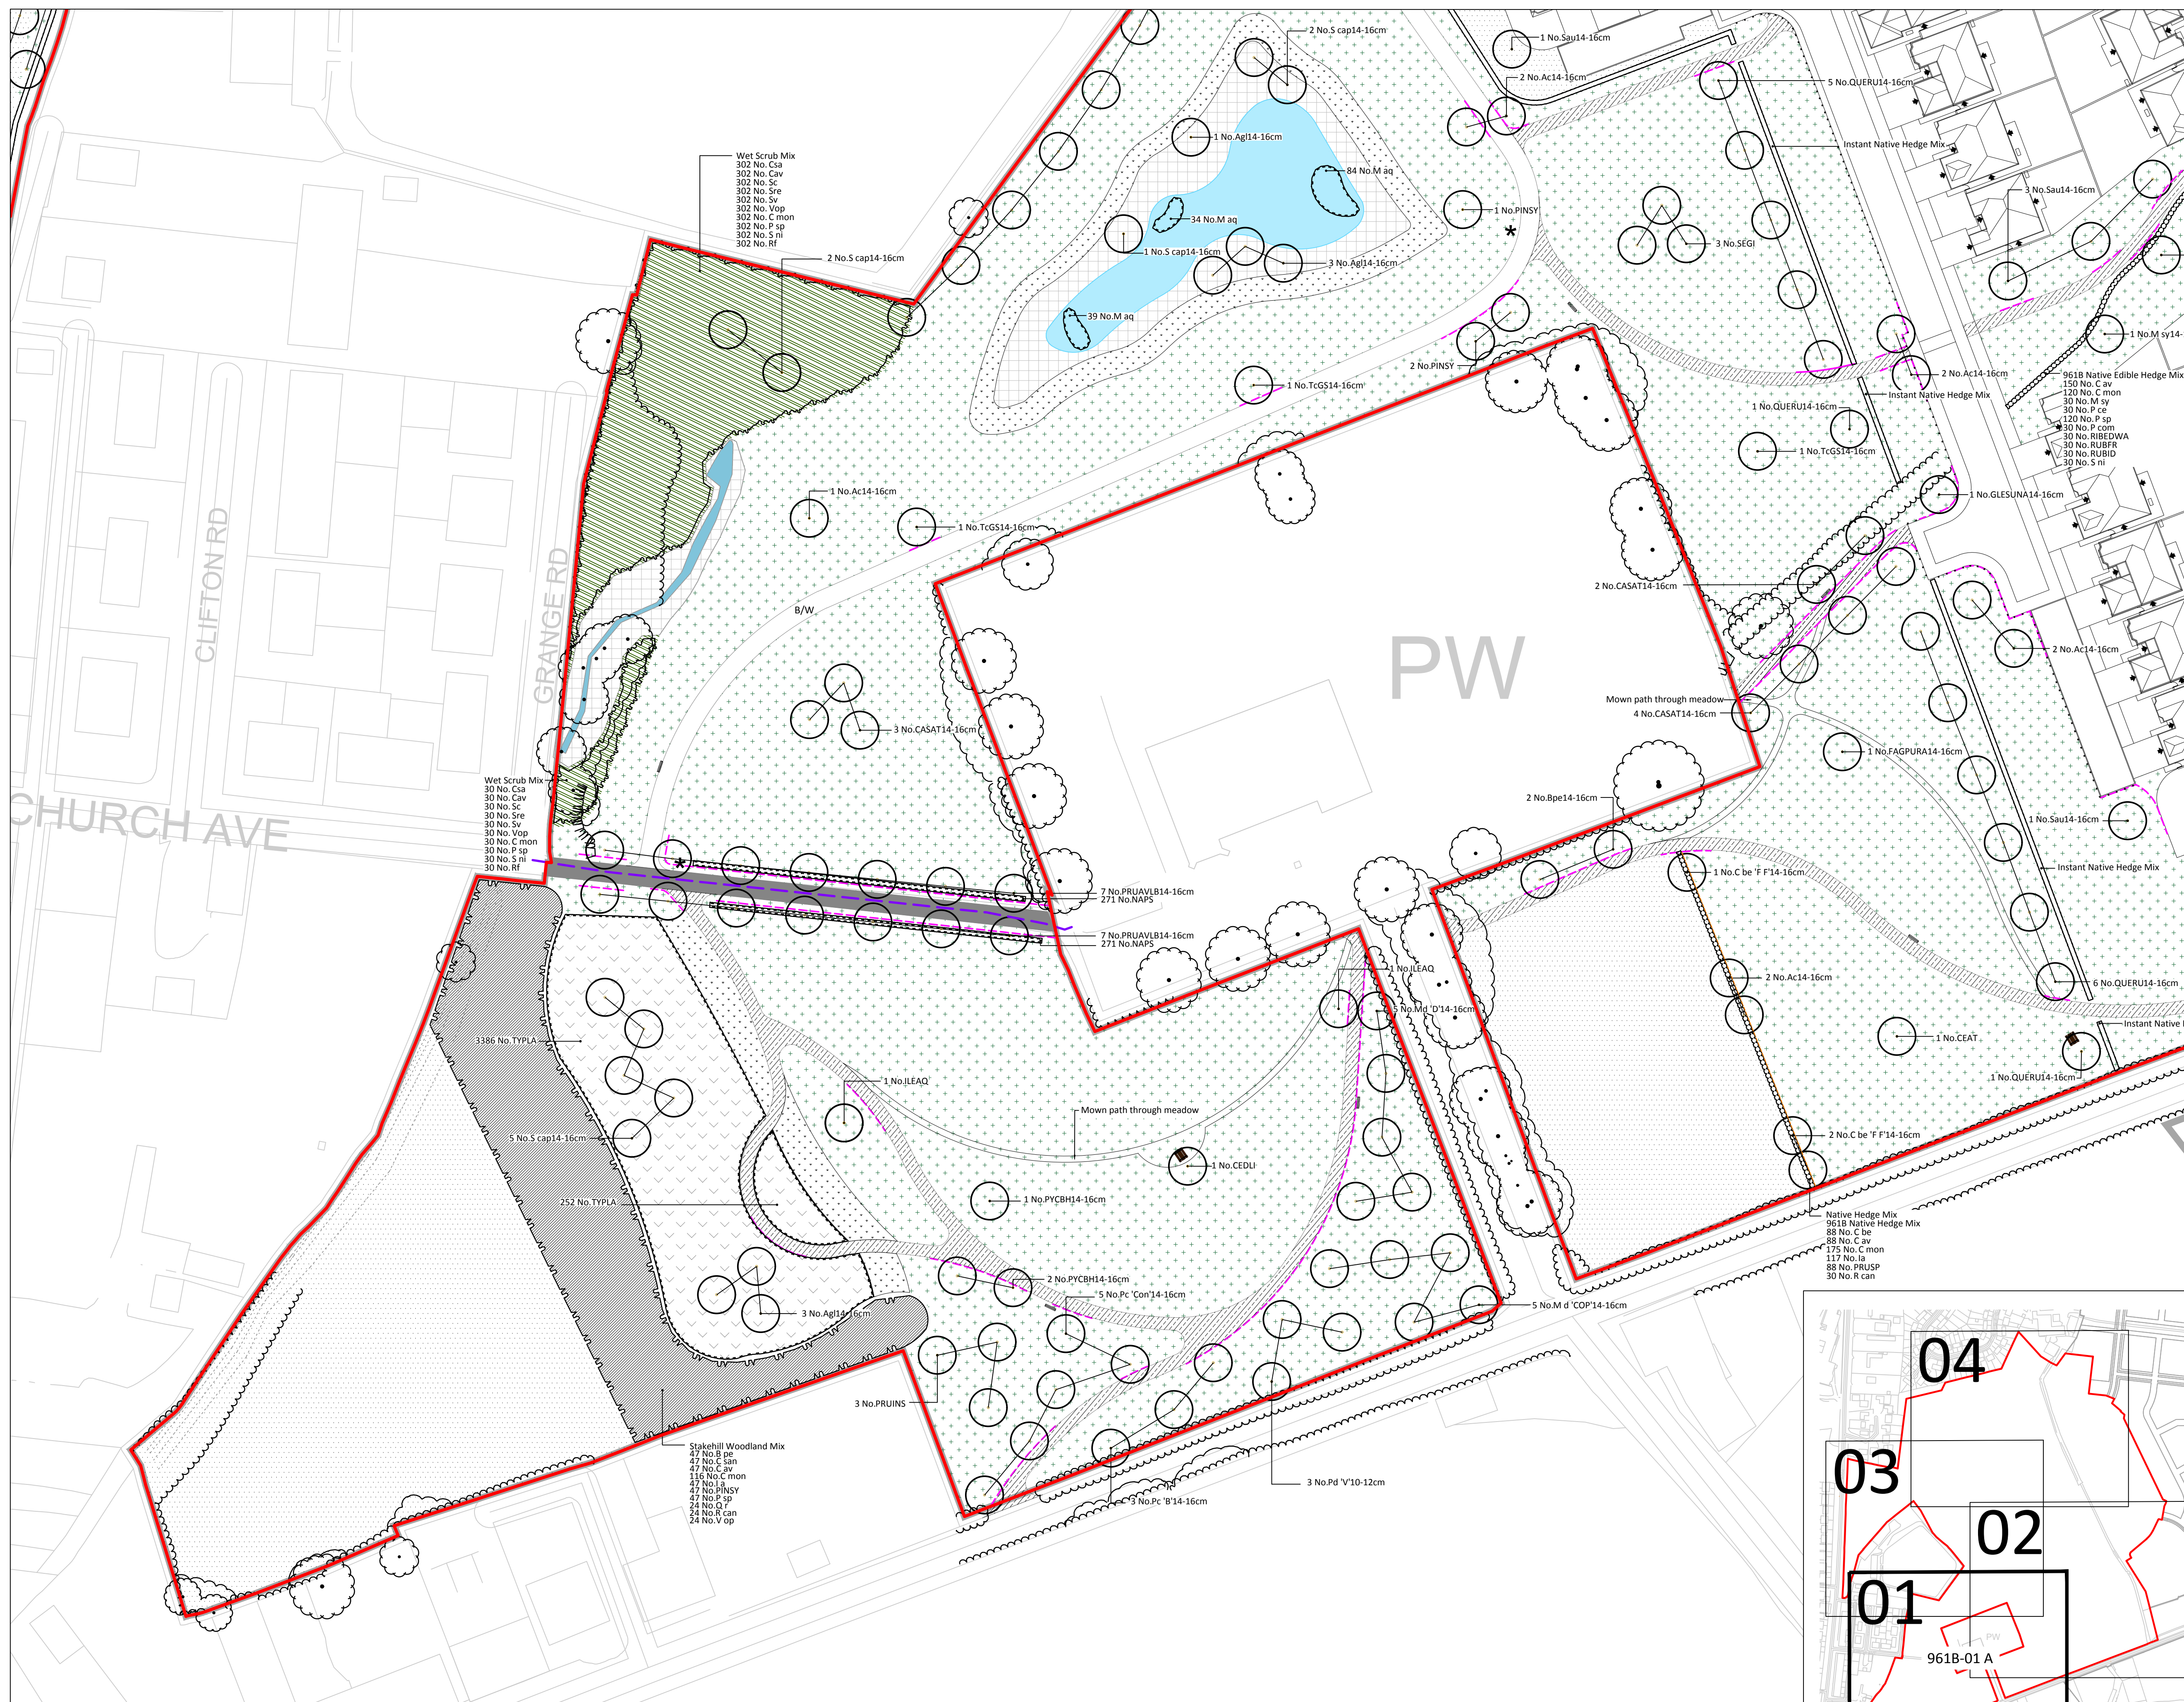

Scale: 1:500

North

A horizontal number line representing distance in meters. It starts at 0m on the left and ends at 50m on the right. Major tick marks are labeled at 0m, 5, 10, 15, 20, 25m, and 50m. There are also minor tick marks between the major ones, representing 1m intervals.

Locator Plan 1:5000