


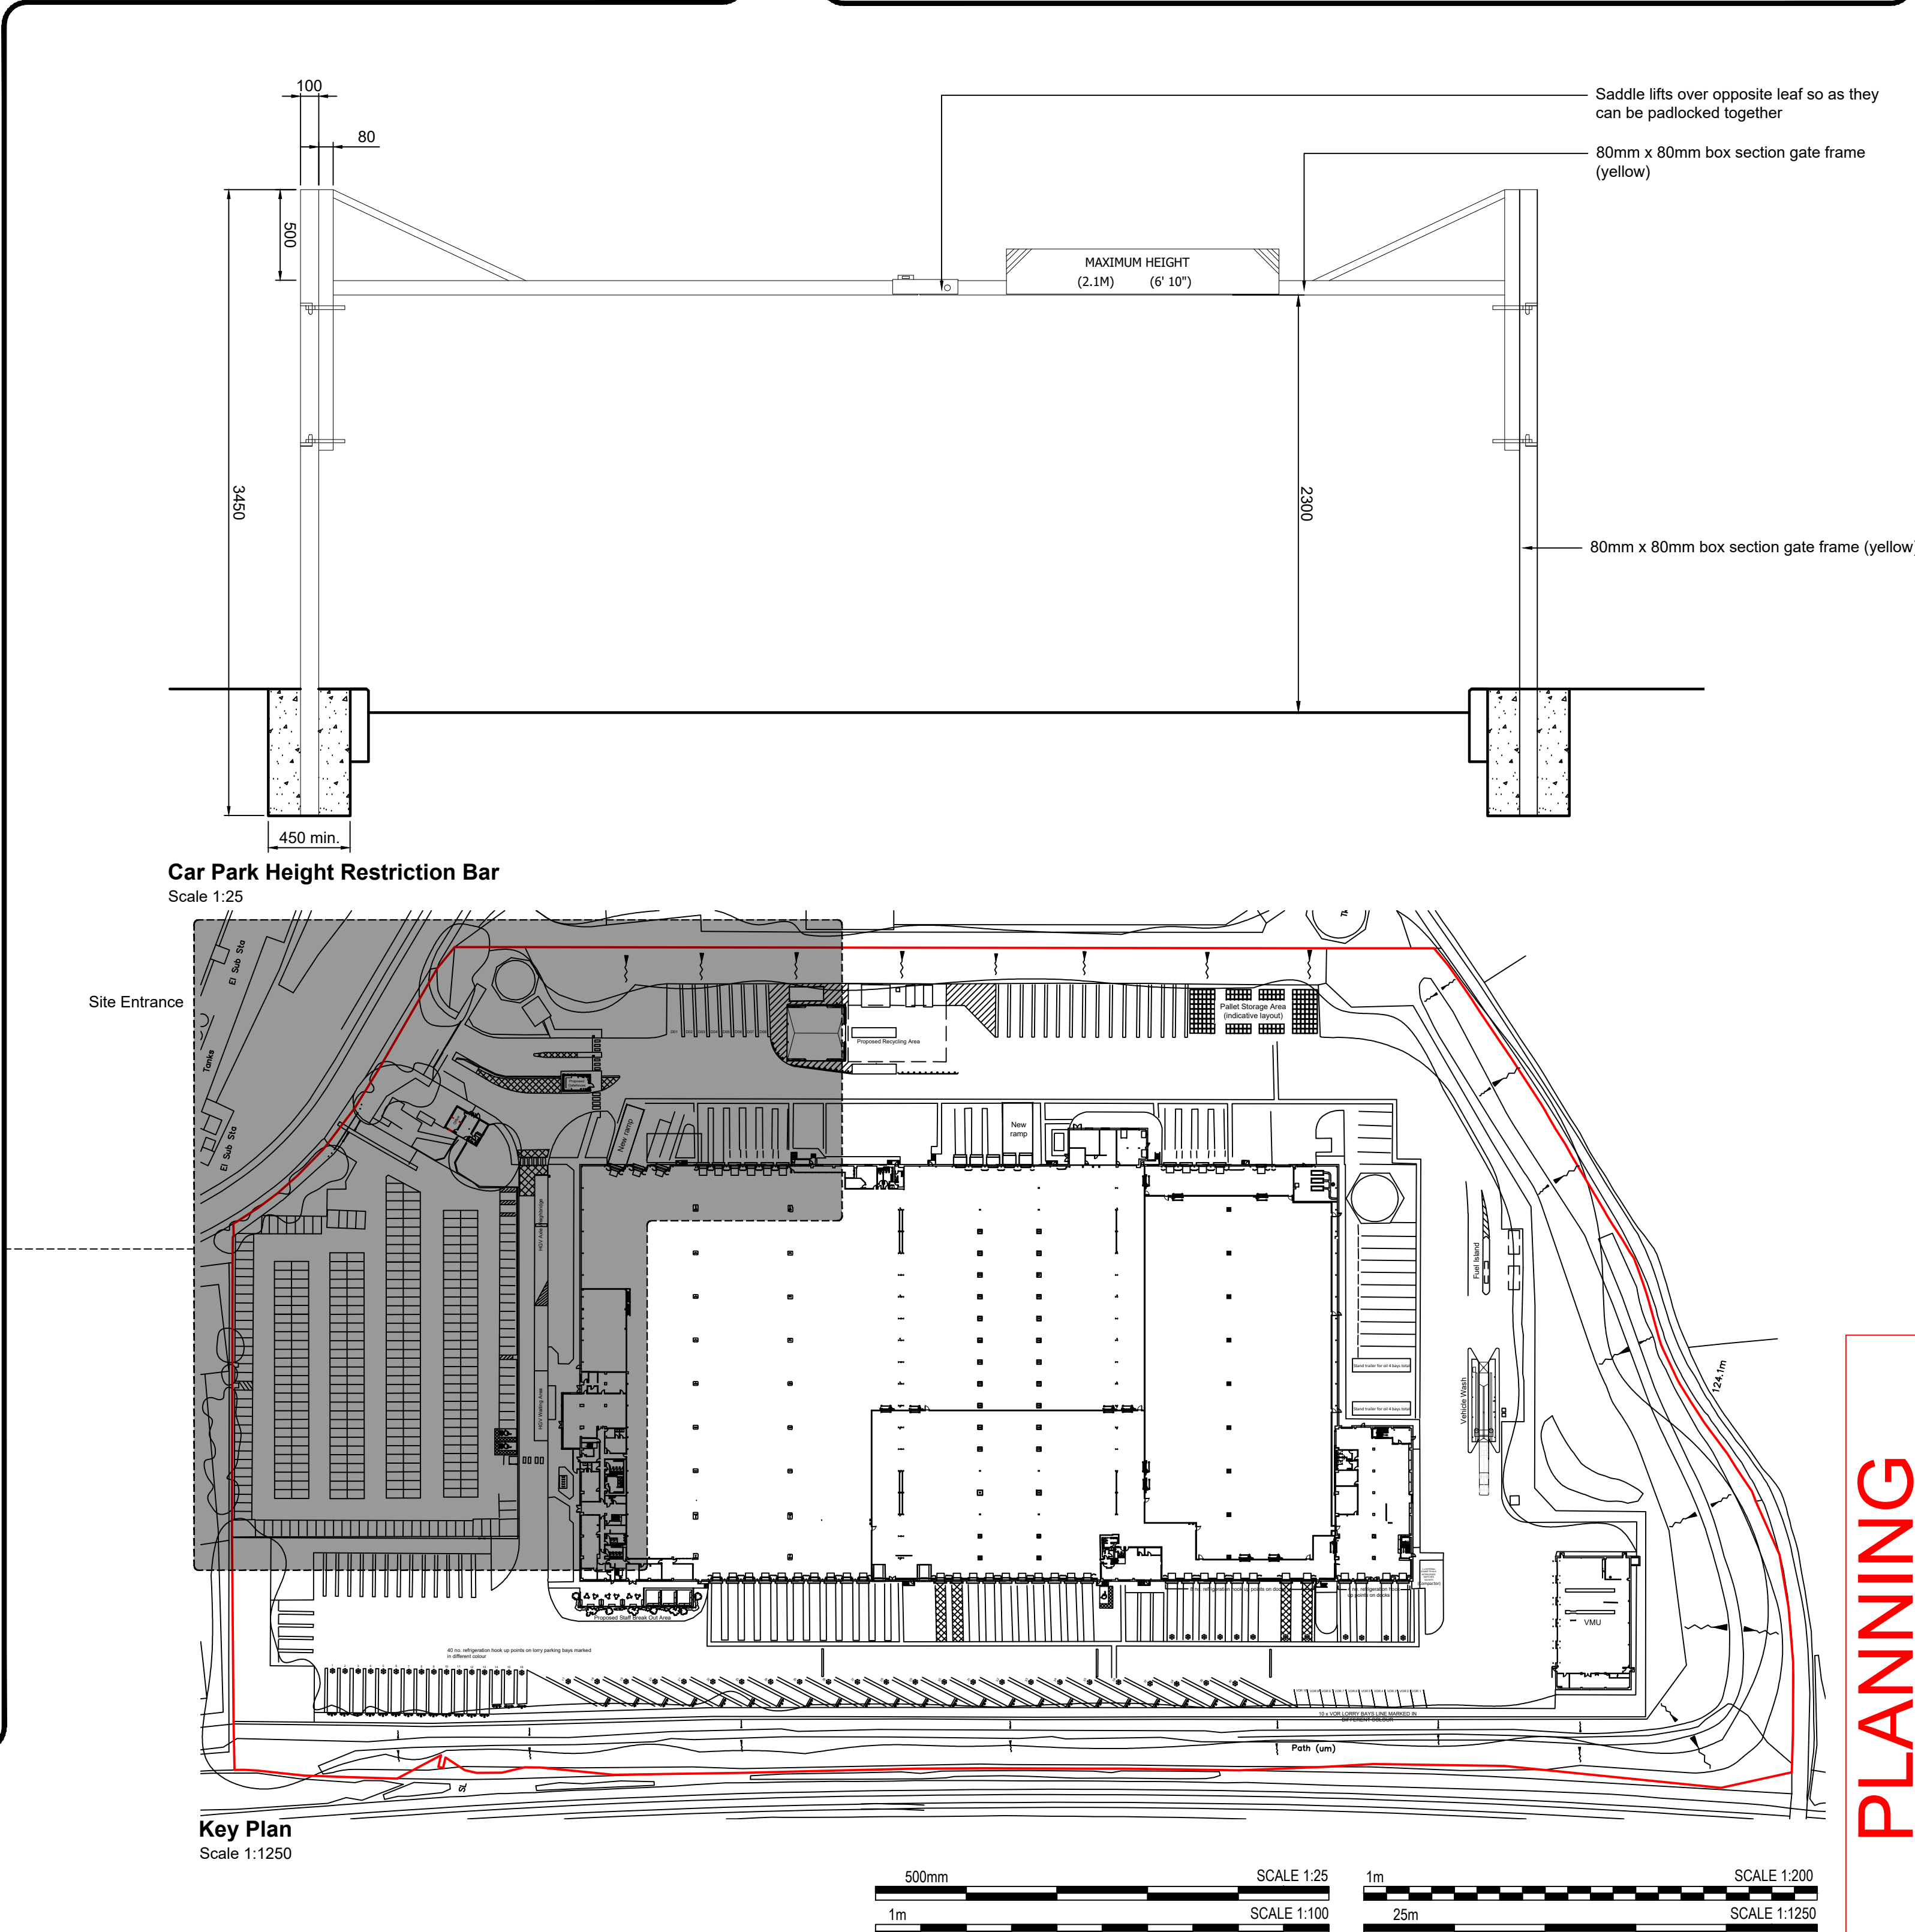

rev	amendments	by	chkd	date
GXO - Middleton				
Proposed Site - Entrance Area				
LOD 3		LOI 3		
				
				
RIBA Plan Stage: Document Stability: Drawn / Checked: Date: Scale: UMC Project Number: Document Reference:		3 - Spatial Coordination SZ JL / JLM 17/06/2024 Shown A0 24099 Drawing no: Revision:		
24099 - UMC - SI01 - SI1 - DR - A		0610 C02		