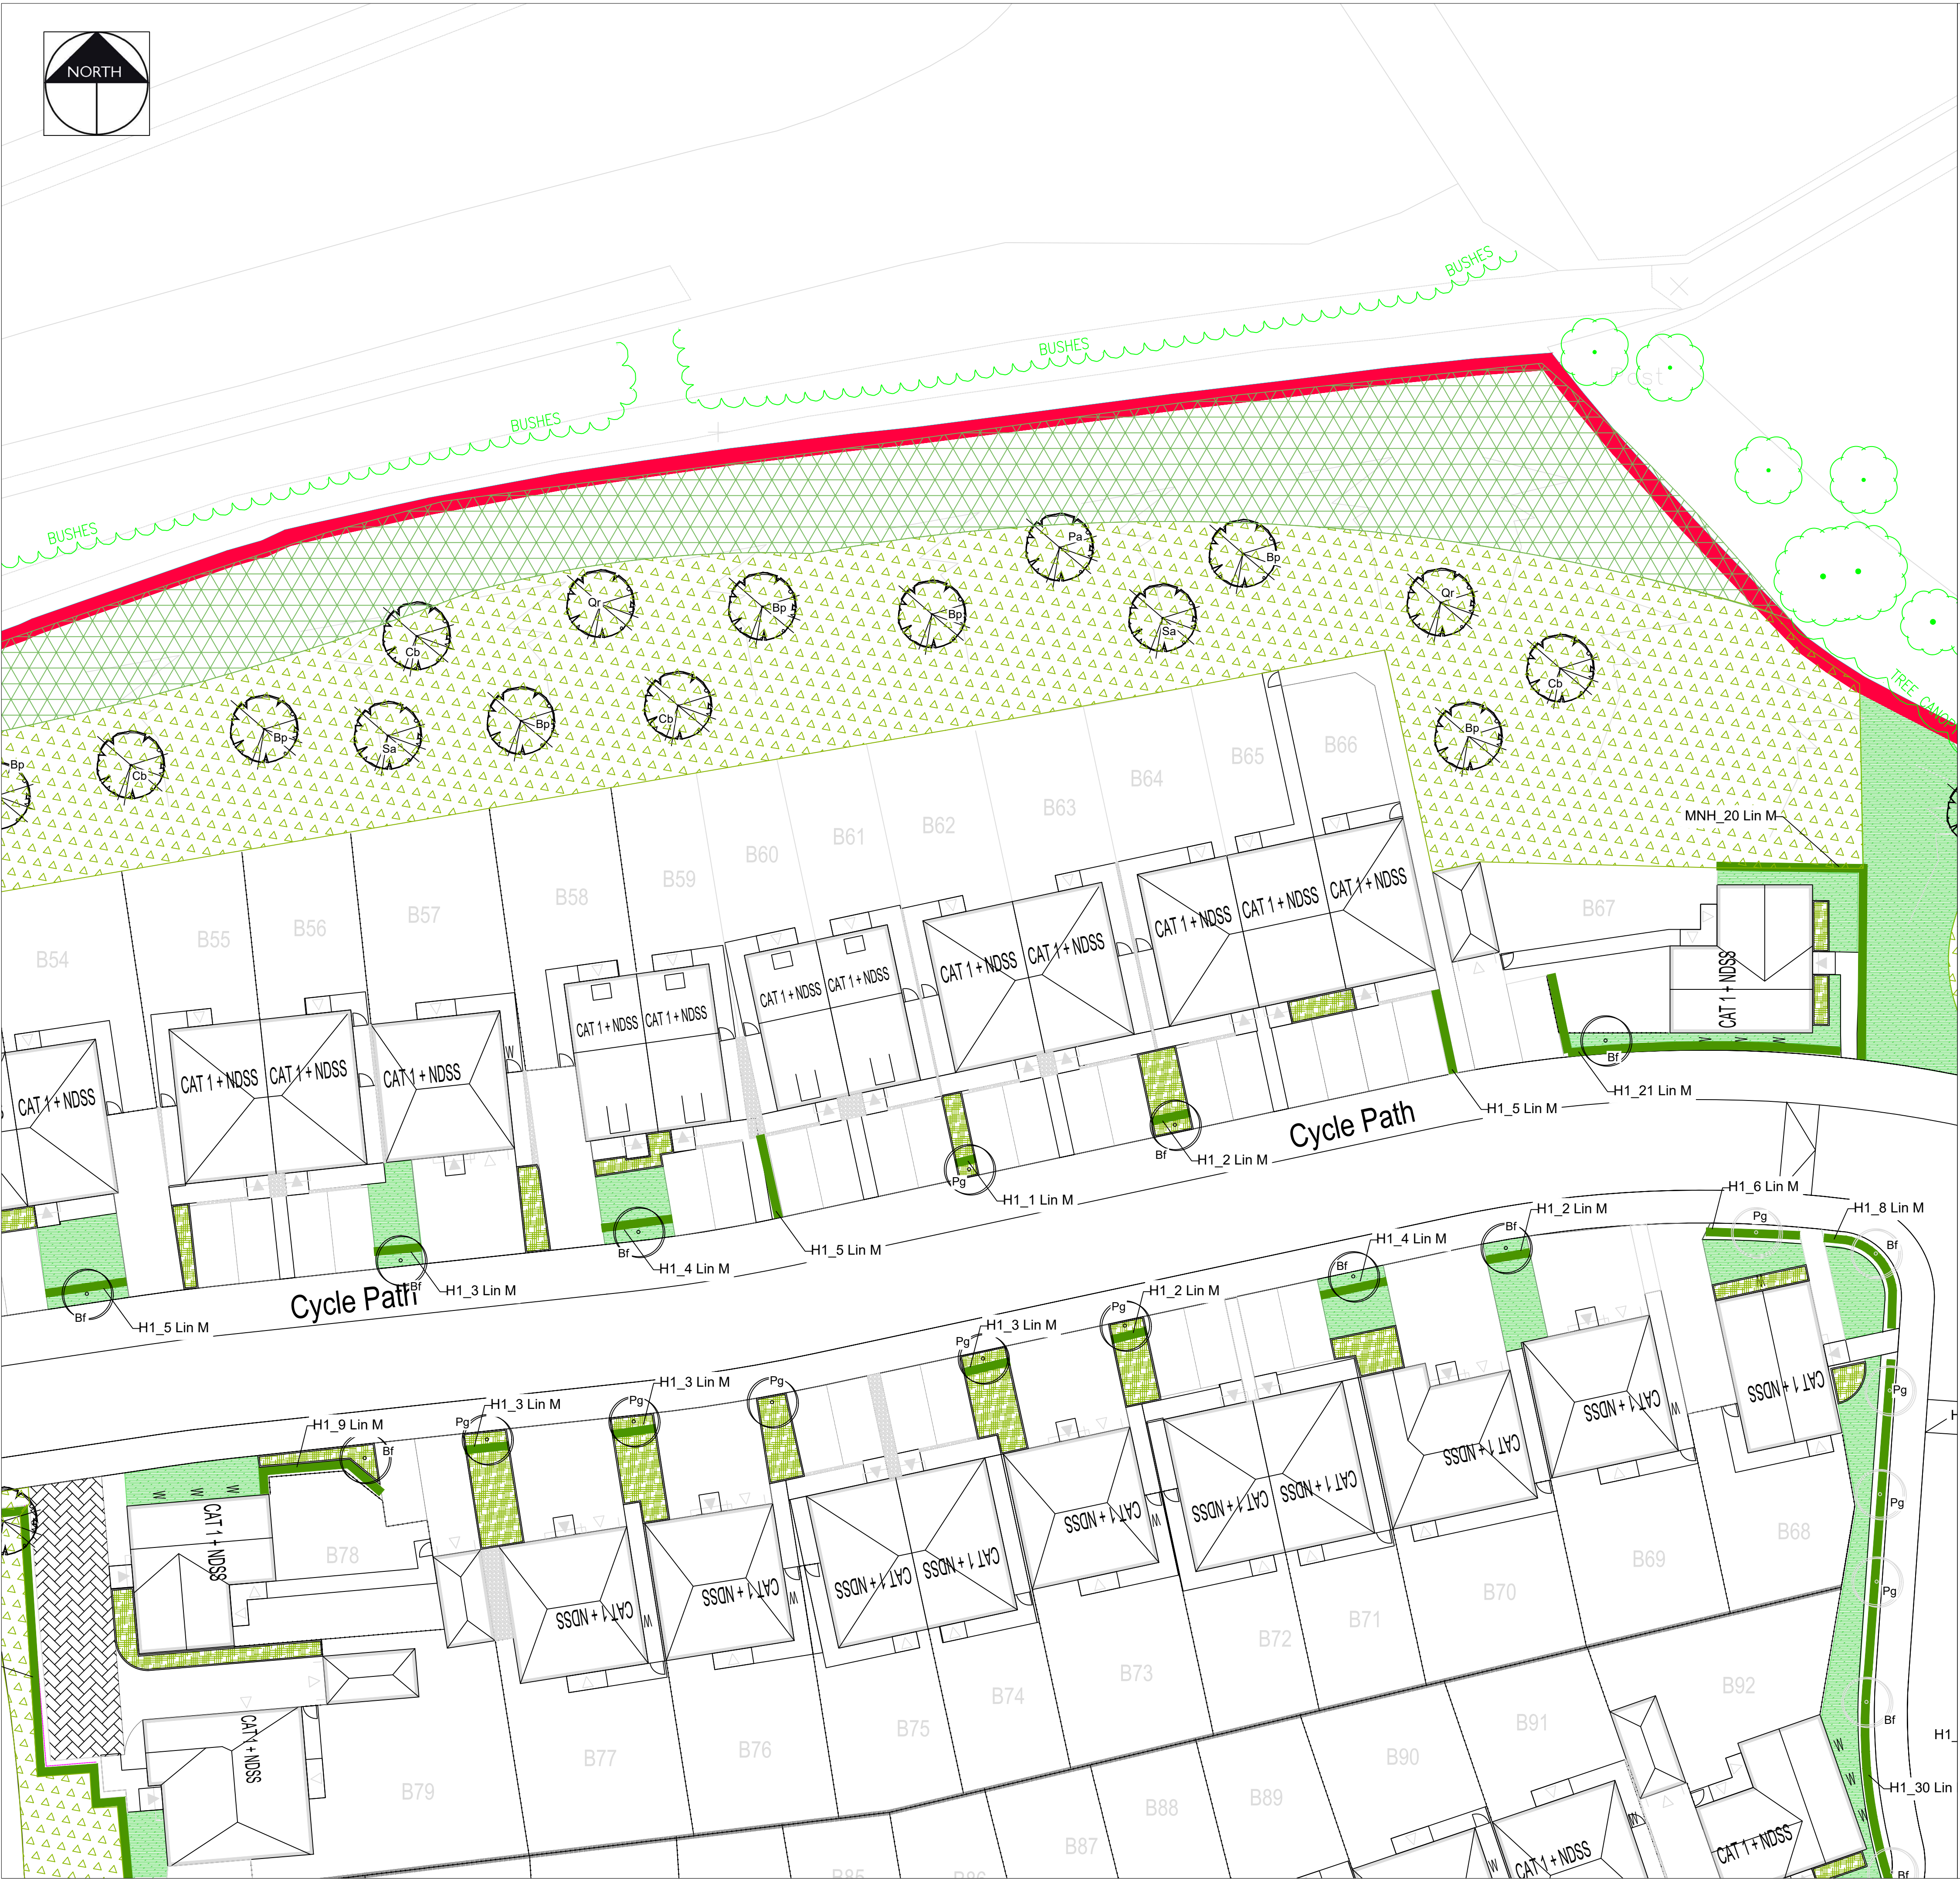
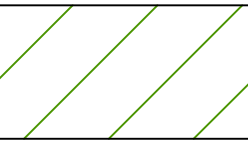
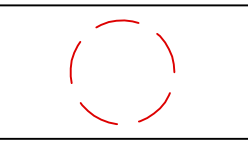
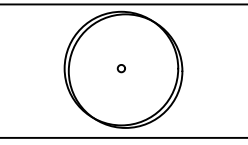


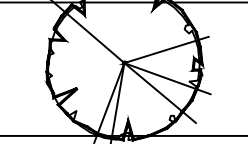


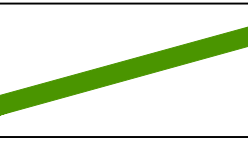
KEY

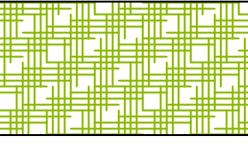
- 

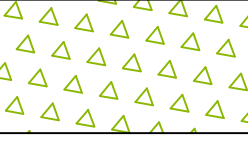
EXISTING VEGETATION
To be retained. Refer to the Tree Survey and Ecology Reports for further details on species & maintenance
- 

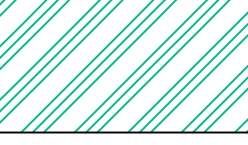
EXISTING VEGETATION REMOVED
To be removed. Refer to the Tree Survey and Ecology Reports for further details on species
- 

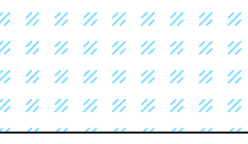
PROPOSED PLOT TREE
Refer to the planting schedule for details on species, quantities and nursery grades
- 

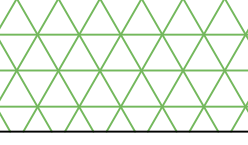
PROPOSED POS TREE
Refer to the planting schedule for details on species, quantities and nursery grades
- 

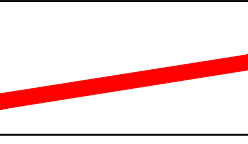
HEDGE
Refer to the planting schedule for details on species, quantities and nursery grades
- 

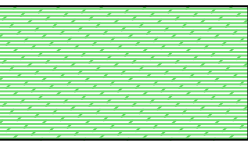
SHRUB BEDS
Refer to the planting schedule for details on species, quantities and nursery grades.
- 

WILDFLOWER GRASS MIX - WFM1
Refer to the planting schedule for details on species, quantities and nursery grades.
- 

MARGINAL PLANTING - DRY MIX
Refer to the planting schedule for details on species, quantities and nursery grades.
- 

MARGINAL PLANTING - WET MIX
Refer to the planting schedule for details on species, quantities and nursery grades.
- 

NATIVE WHIP PLANTING
Refer to the planting schedule for details on species, quantities and nursery grades.
- 

SITE BOUNDARY
- 

AMENITY GRASS - GM1 (See Schedule)
- 

Reed Planting

P5	07.08.24	Update client details	PGG
P4	16.07.24	Updated to optimise BNG	PGG
P3	11.06.24	Updated to Revised Planning Layout	PGG
P2	20.10.22	Updated to Ecology + Barratt comments	KLJ
P1	19.09.22	Initial Issue	KG
Rev	Date	Description	Initials



PGLA Ltd
Landscape Architects
Station Hop Offices
815 Stockport Road
Manchester
M19 3BS

t: 0161 238 9138
e: info@pgla.co.uk
w: www.pgla.co.uk

Client
BARRATT HOMES, DWH & GLP TROWS LLP
Project
COWM TOP LANE, CASTLETON
Description
PLANTING PLAN
SHEET 4

Status	FOR PLANNING		
Scale	1:200@A1	Drawn	Checked
Job number	TRO1902	KLJ	PGG
		PP01.04	SEPT 2022
		Revision	P5