


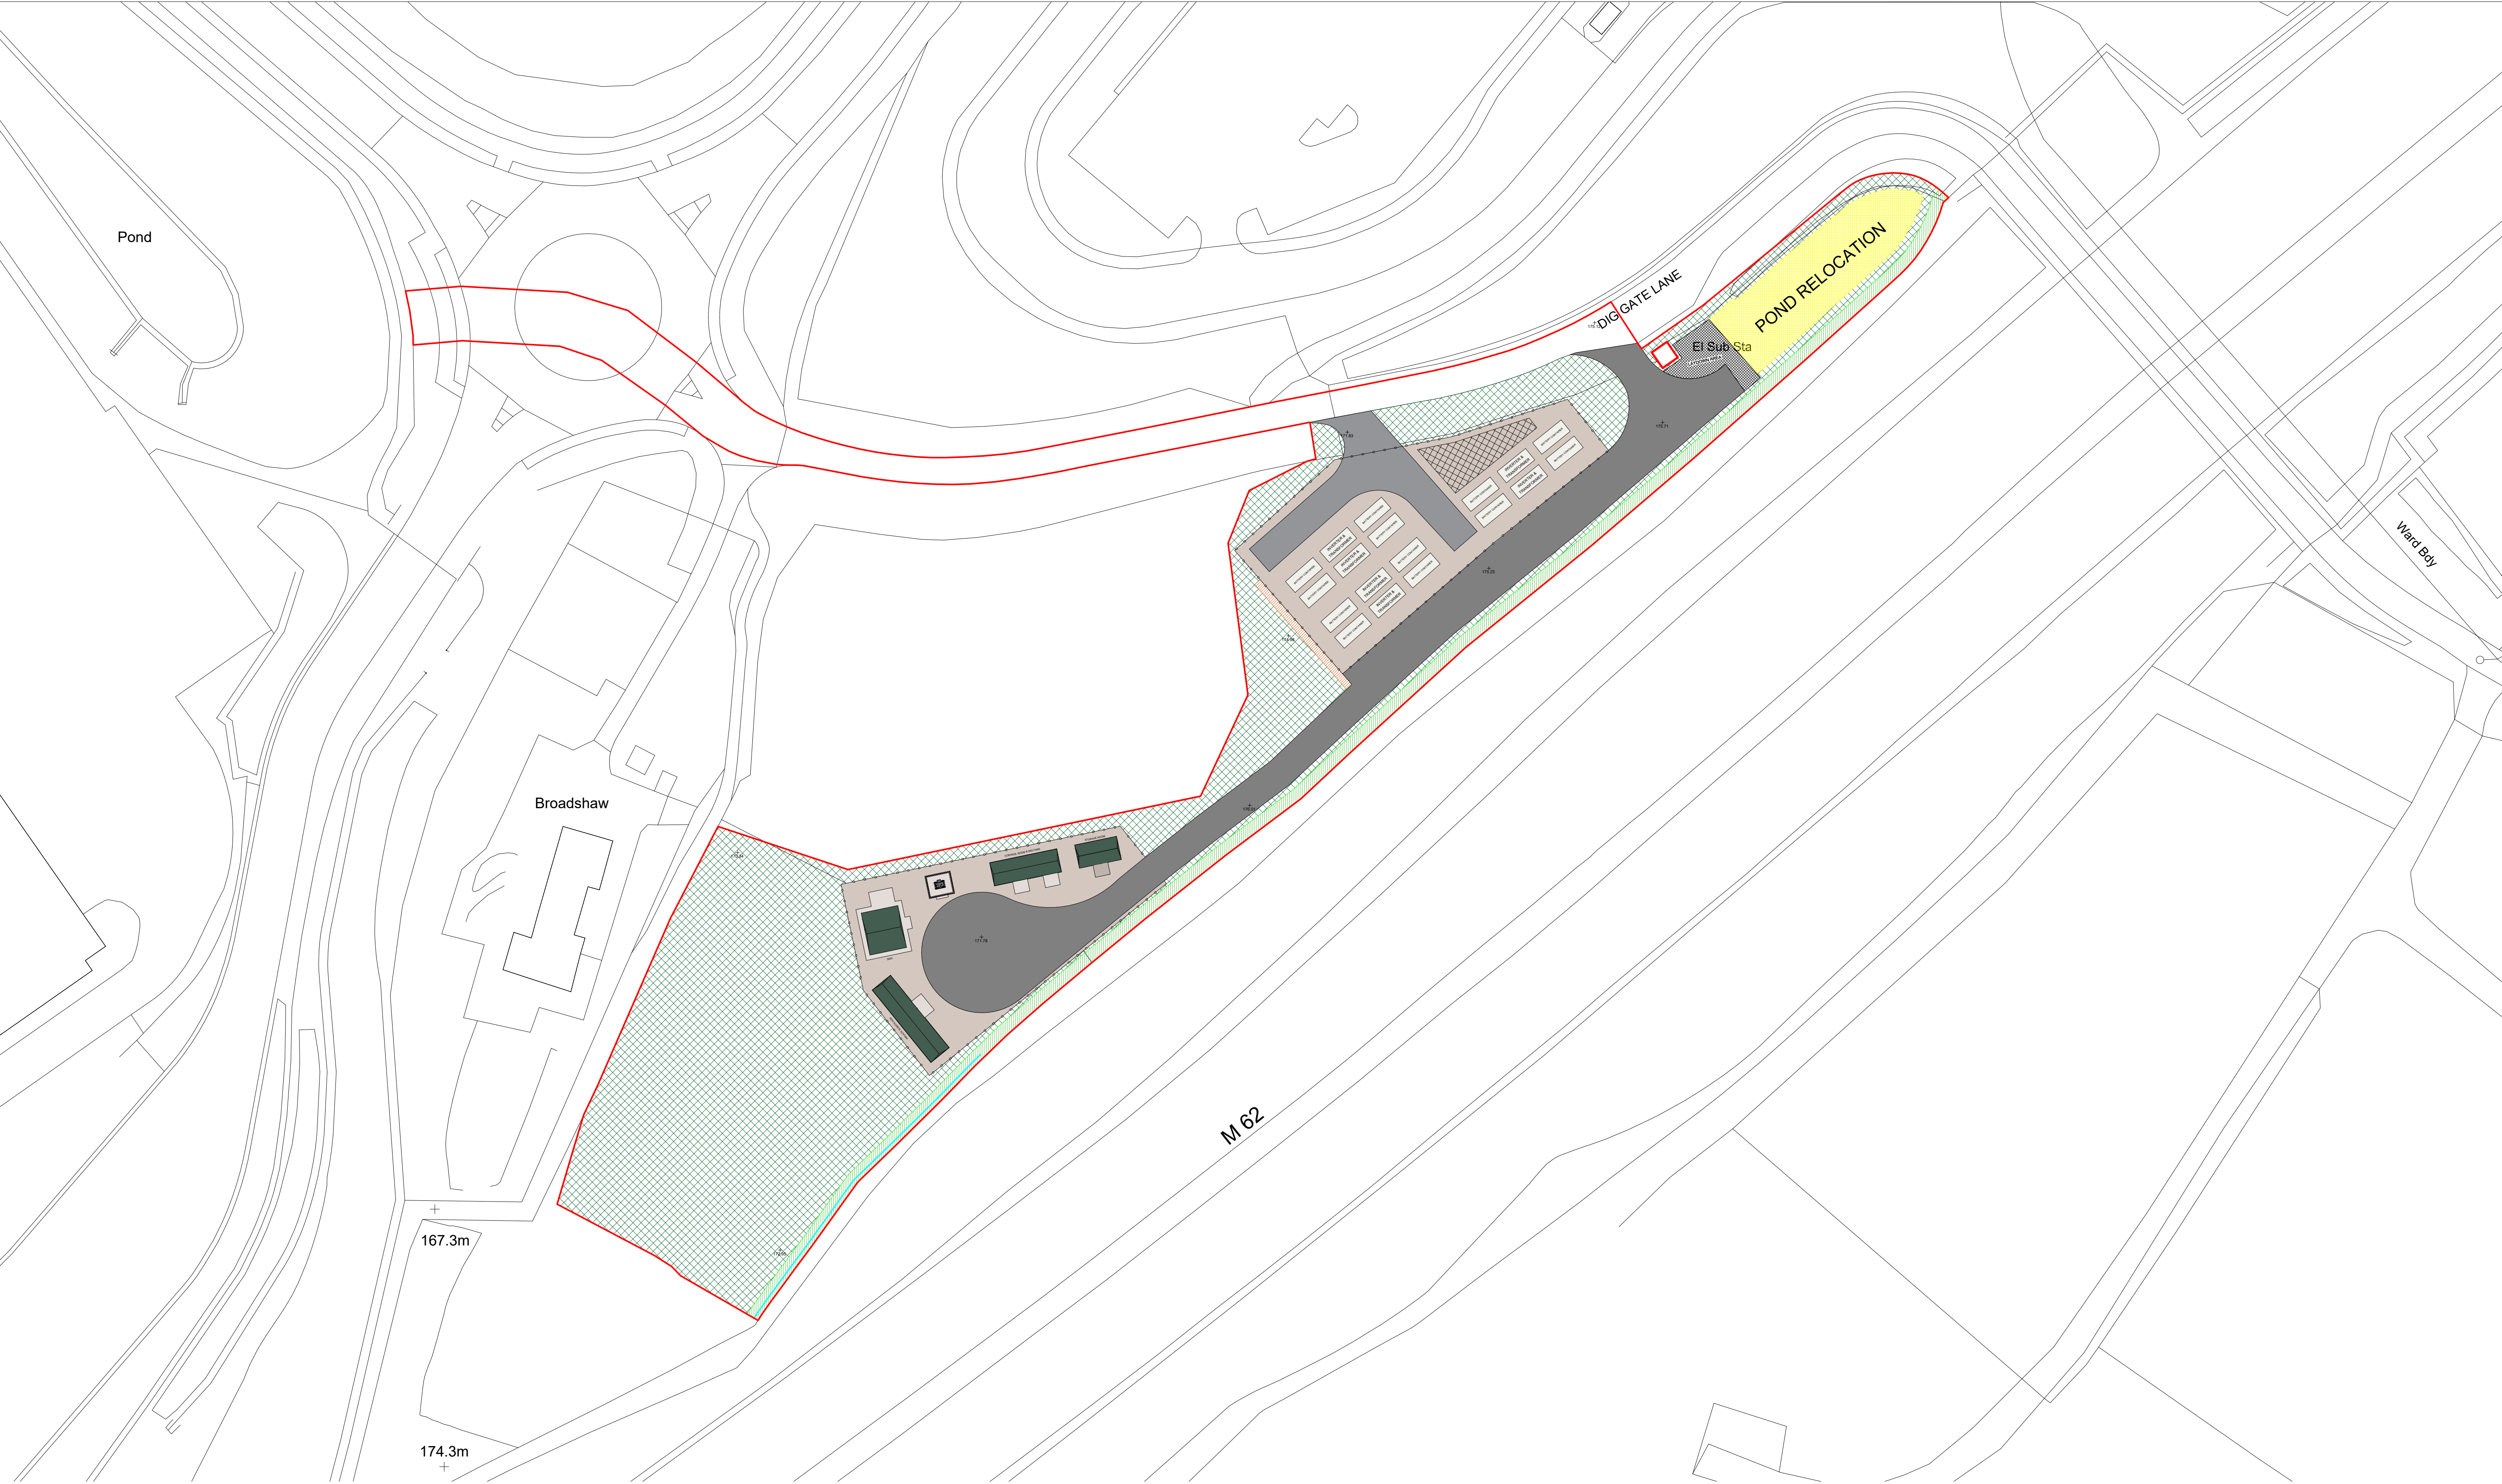

GENERAL
THIS DRAWING IS THE COPYRIGHT OF BALANCE POWER PROJECTS LTD
ALL DIMENSIONS ARE IN MILLIMETERS UNLESS OTHERWISE SPECIFIED
LAYOUT/FABRICATION AREA IS NOT CONSIDERED IN THE LAYOUT
THIS DRAWING DOES NOT DEFINE THE SCOPE OF SUPPLY

NOTES
1. NA

EQUIPMENT LIST
1. TBC

PROJECT NUMBER
058 - PL - OL164NR - 101

PROJECT TITLE
ROCHDALE

PROJECT ADDRESS
ROCHDALE - OL16 4NR

DATE
26/07/2024

PROJECT TYPE
ENERGY DEVELOPMENT

DRAWING TYPE
PROPOSED PLAN

DESIGNER
C. VICK

CHECKED BY
R. MACINDOE

SCALE
1:500

REVISION
REV E

PAPER SIZE
A1



DRAWING PURPOSE
PLANNING