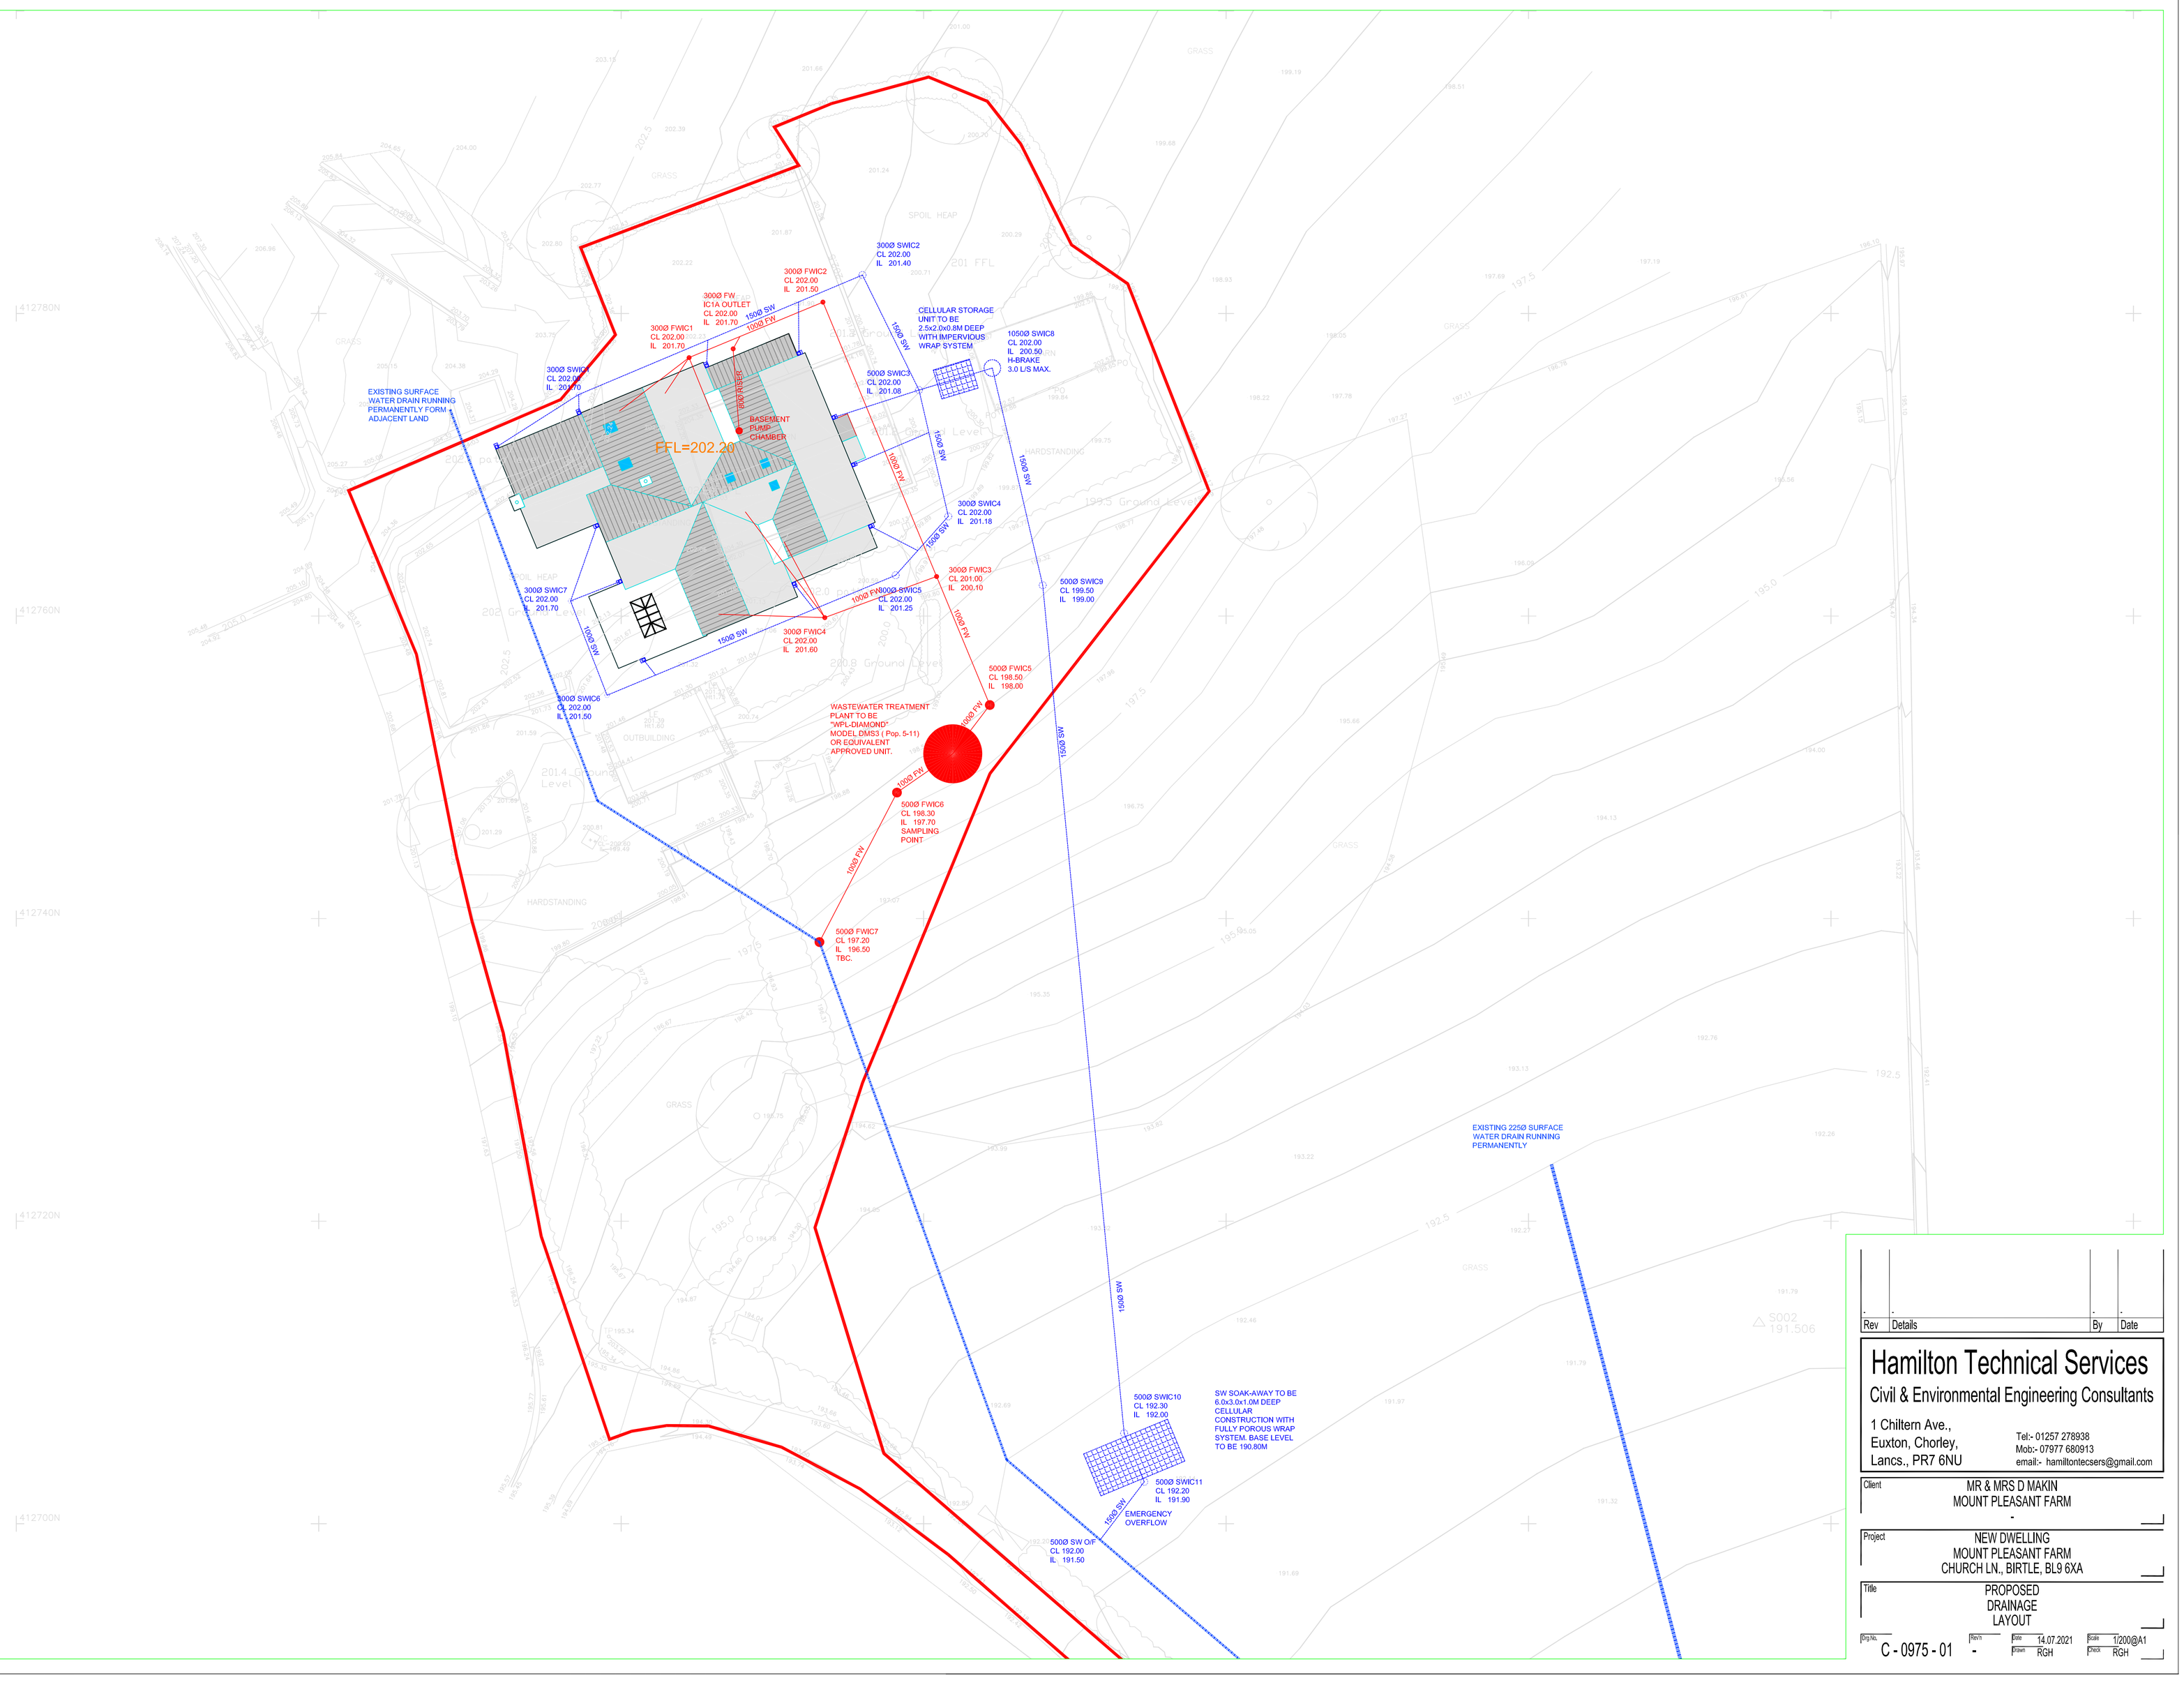

Rev	Details	By	Date
-	-	-	-

Hamilton Technical Services

Civil & Environmental Engineering Consultants

1 Chiltern Ave.,
Euxton, Chorley,
Lancs., PR7 6NU

Tel:- 01257 278938
Mob:- 07977 680913
email:- hamiltontecsers@gmail.com

Client: MR & MRS D MAKIN
MOUNT PLEASANT FARM
-

Project: NEW DWELLING
MOUNT PLEASANT FARM
CHURCH LN., BIRTLE, BL9 6XA

Title: PROPOSED
DRAINAGE
LAYOUT

Drg No.	Rev'n	Date	Scale
C - 0975 - 01	-	14.07.2021	1/200@A1
		Drawn RGH	Check RGH