


premises at
2 Ajax Street
Rochdale
OL11 3HN

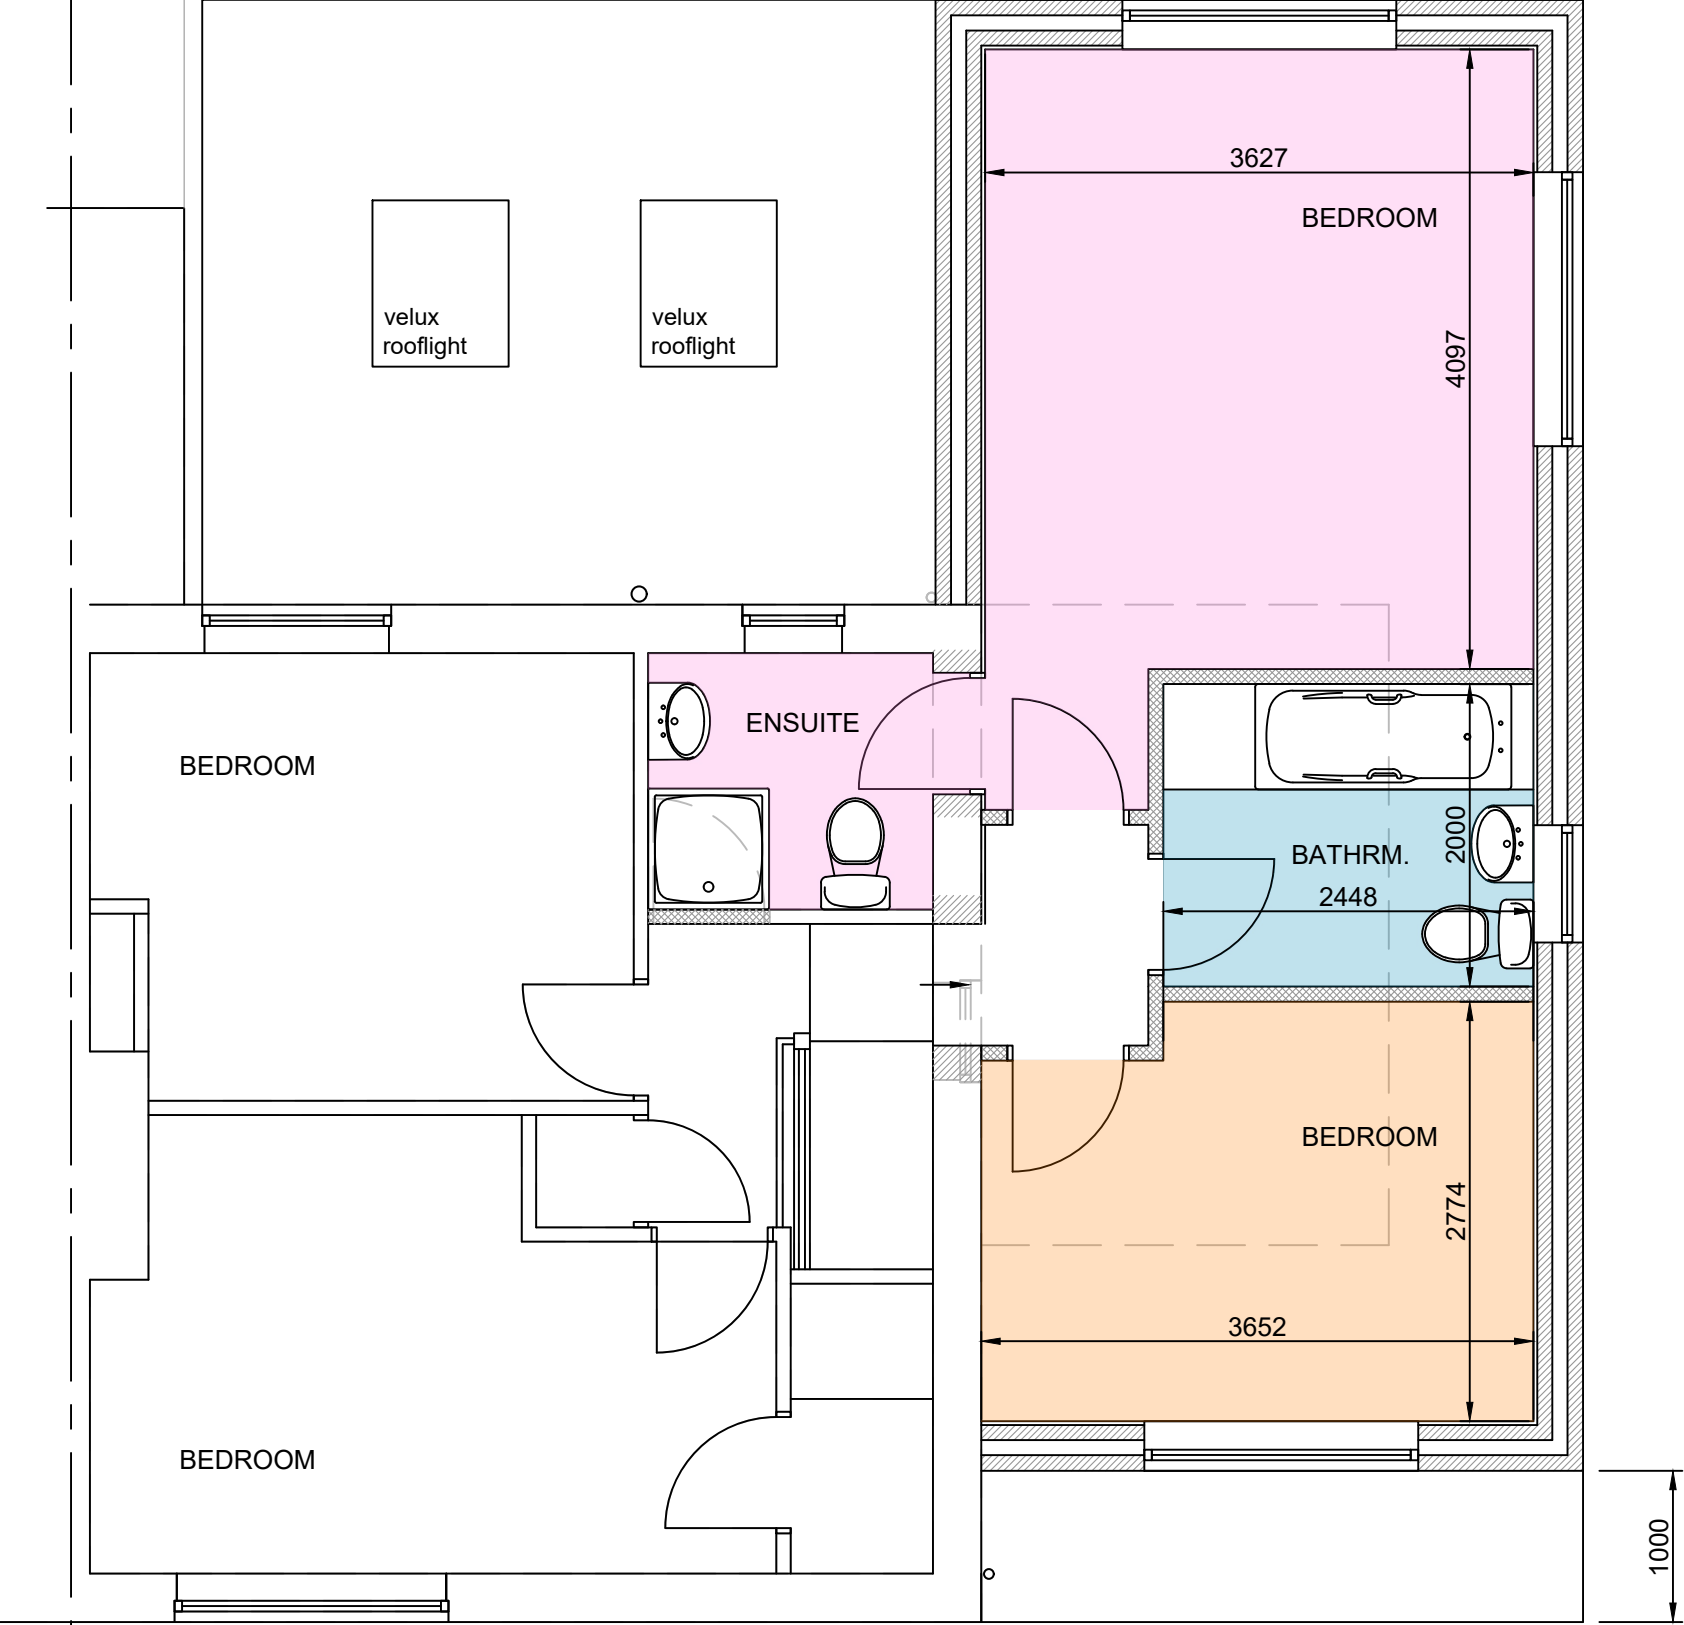

proposed first floor plan
scale 1 - 50