



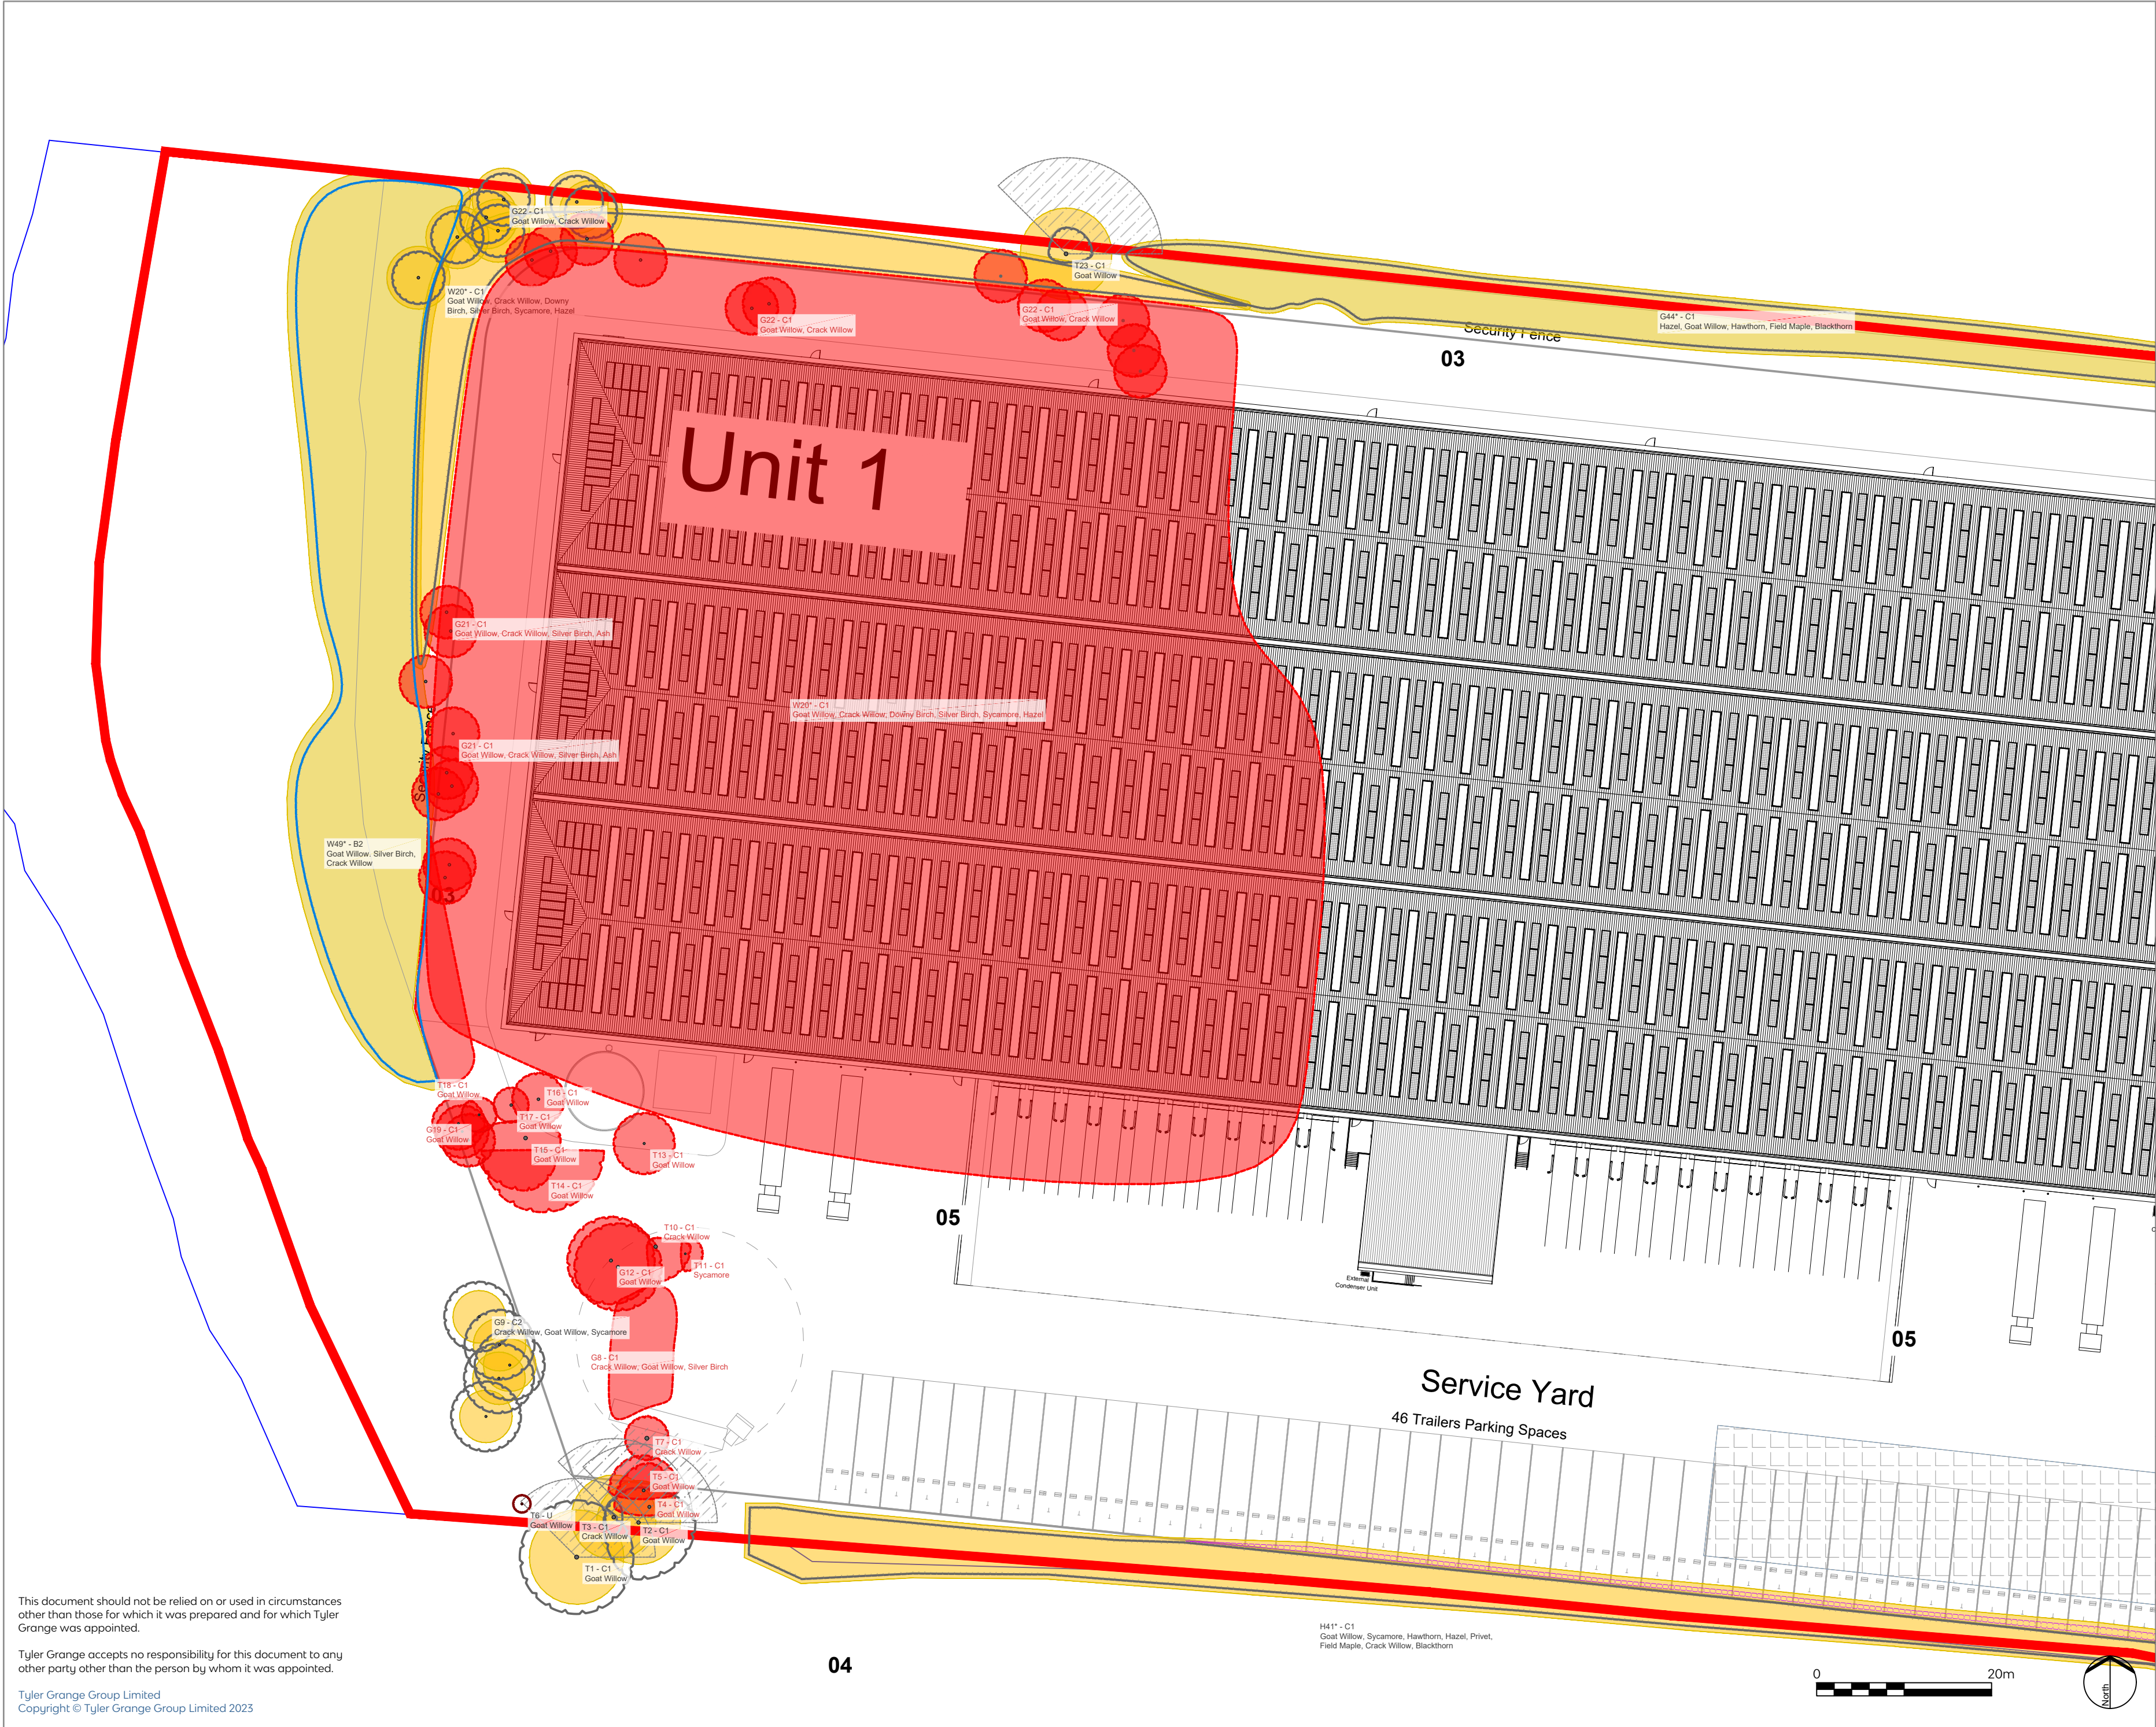


- Site Boundary
- Proposed Tree Removals
- Category B - Trees of Moderate Quality and Value
- Category C - Trees of Low Quality and Value
- Category U - Trees of Poor Quality
- Root Protection Areas
- Tree Shading Constraints
- Hedge Trimming

*Denotes trees and groups not identified on topographical survey. Locations approximated using measurements taken on site.

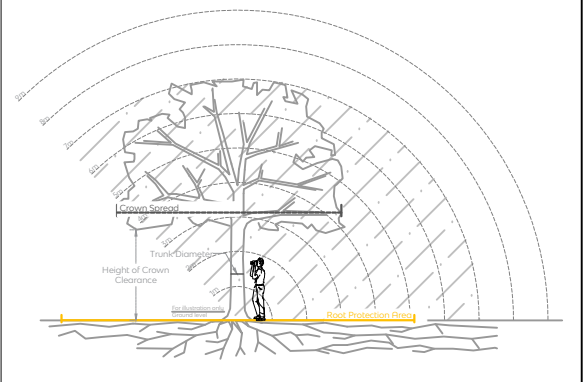

B	W49 Refinements	18.10.2023
A	W49 added	10.10.2023
Rev	Description	Date

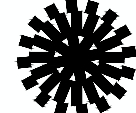**Tyler Grange**

Head Office: Marsden Estate, Rendcomb,
Cirencester, Gloucestershire GL7 7EX
E:info@tylergrange.co.uk
W: www.tylergrange.co.uk

Project title
Waterfold Business Park, Bury

Drawing title
Tree Retention and Removal Plan

Sheet 1 of 2

Scale Date 1:500 @ A2 18.10.2023 Drawn Checked WS BV

Drawing number 15133_P02 Revision B

This document should not be relied on or used in circumstances other than those for which it was prepared and for which Tyler Grange was appointed.

Tyler Grange accepts no responsibility for this document to any other party other than the person by whom it was appointed.

Tyler Grange Group Limited
Copyright © Tyler Grange Group Limited 2023



Site Boundary

Proposed Tree Removals

Category B - Trees of Moderate Quality and Value

Category C - Trees of Low Quality and Value


Category U - Trees of Poor Quality

Root Protection Areas

Tree Shading Constraints

Hedge Trimming

**Denotes trees and groups not identified on topographical survey. Locations approximated using measurements taken on site.*

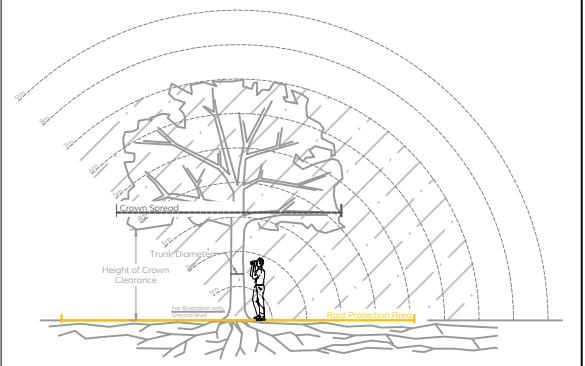

B

W49 Refinements

18.10.2023

A

W49 added

10.10.2023

Rev

Description

Date

Tyler Grange

Head Office: Marsden Estate, Rendcomb, Cirencester, Gloucestershire GL7 7EX

E:info@tylergrange.co.uk

W: www.tylergrange.co.uk

Project title

Waterfold Business Park, Bury

Drawing title

Tree Retention and Removal Plan

Sheet 2 of 2

Scale

1:500 @ A2

Drawn

WS

Date

18.10.2023

Checked

BV

Drawing number

15133_P02

Revision

B

This document should not be relied on or used in circumstances other than those for which it was prepared and for which Tyler Grange was appointed.

Tyler Grange accepts no responsibility for this document to any other party other than the person by whom it was appointed.

Tyler Grange Group Limited
Copyright © Tyler Grange Group Limited 2023

