

Notes

This drawing is to be read in conjunction with the following DLA-
Architecture drawings numbers.

2022-052-20000 GROUND AND FIRST FLOOR G.A
2022-052-20002 ROOF PLAN
2022-052-20010 G.A ELEVATIONS AND SECTION


This Drawing is for planning only, it is not be used for any other
purpose.

INFORMATION CONTAINED IN THIS DRAWING IS THE
SOLE COPYRIGHT OF DLA ARCHITECTURE LTD AND IS
NOT TO BE REPRODUCED WITHOUT PERMISSION

DO NOT SCALE, REFER TO FIGURED DIMENSIONS ONLY

REVISIONS

P01	PLANNING ISSUE	14/07/22 BQ
P02	UPDATED FOR PLANNING SUBMISSION	18/08/22 CF PT
P03	FUTURE OFFICE WINDOWS OMITTED AS DISCUSSED WITH ALISON TRUMAN INTERIM DEVELOPMENT MANAGER AT ROCKDALE BOROUGH COUNCIL E20AL DATED 21/09/22	21/09/22 VS BQ
P04	PLANNING NMA - GROUND FLOOR WINDOWS ADDED, COMPOSITE GLAZING CHANGED TO BUILD UP, FINAL EXIT DOOR BETWEEN OFFICE LINE L AND V REPROPORTIONED BETWEEN OFFICELINES L AND U.	10/07/24 CF PT

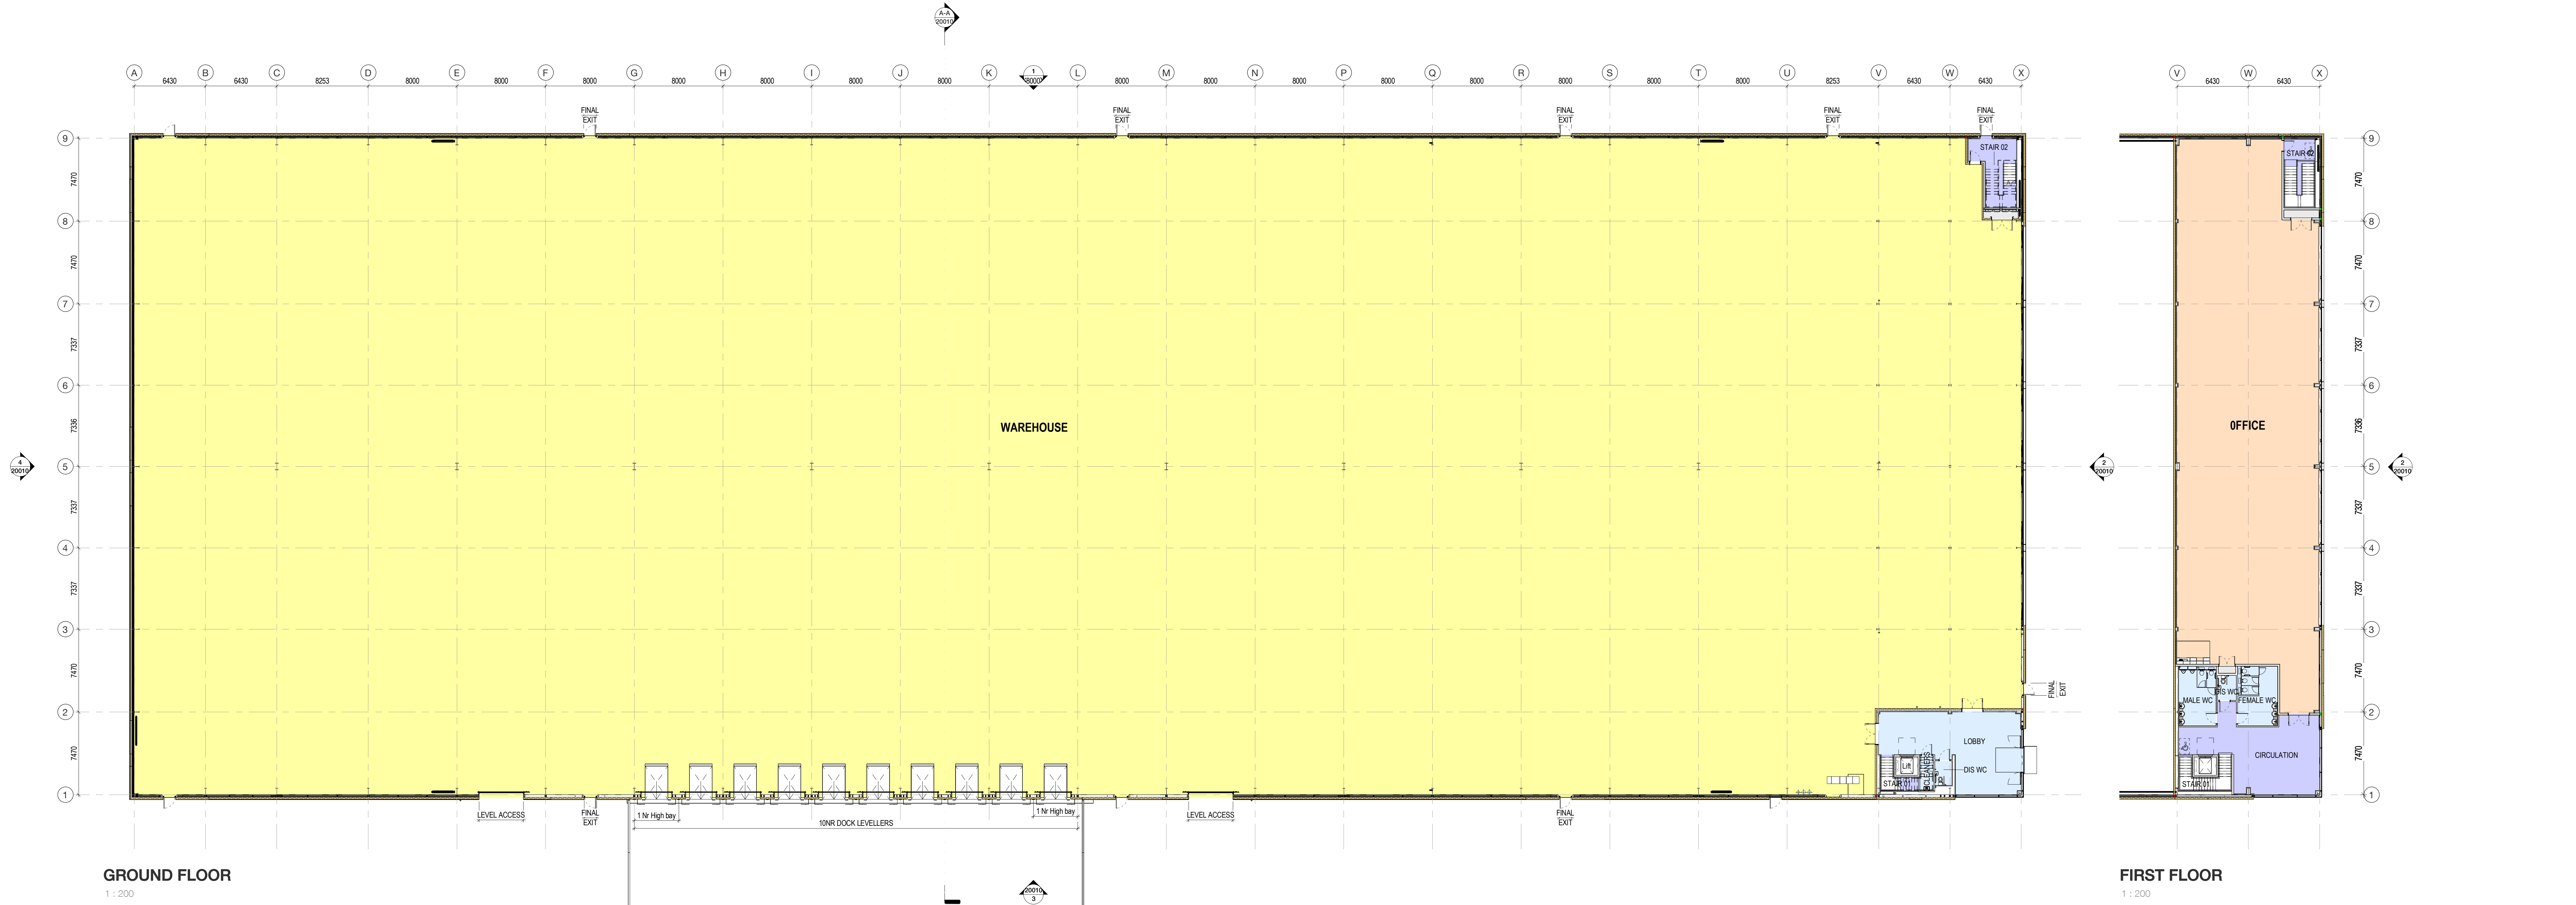

dlA
ARCHITECTURE

55 St Pauls Street | Leeds | LS1 2TE
0113 887 3100
www.dla-architecture.co.uk

PROJECT
KINGSWAY PLOT J

TITLE
**UNIT J1 GROUND &
FIRST FLOOR GA**

SCALE
1 : 200 @ A0

DATE
18/05/22

DLA REF
2022-052

DRAWN
CF

REVIEWED
PT

PROJECT ORIGINATOR ZONE LEVEL TYPE ROLE NUMBER
KPJ DLA J1 XX DR A **20000**

STATUS
PLANNING

REVISION
P04

