


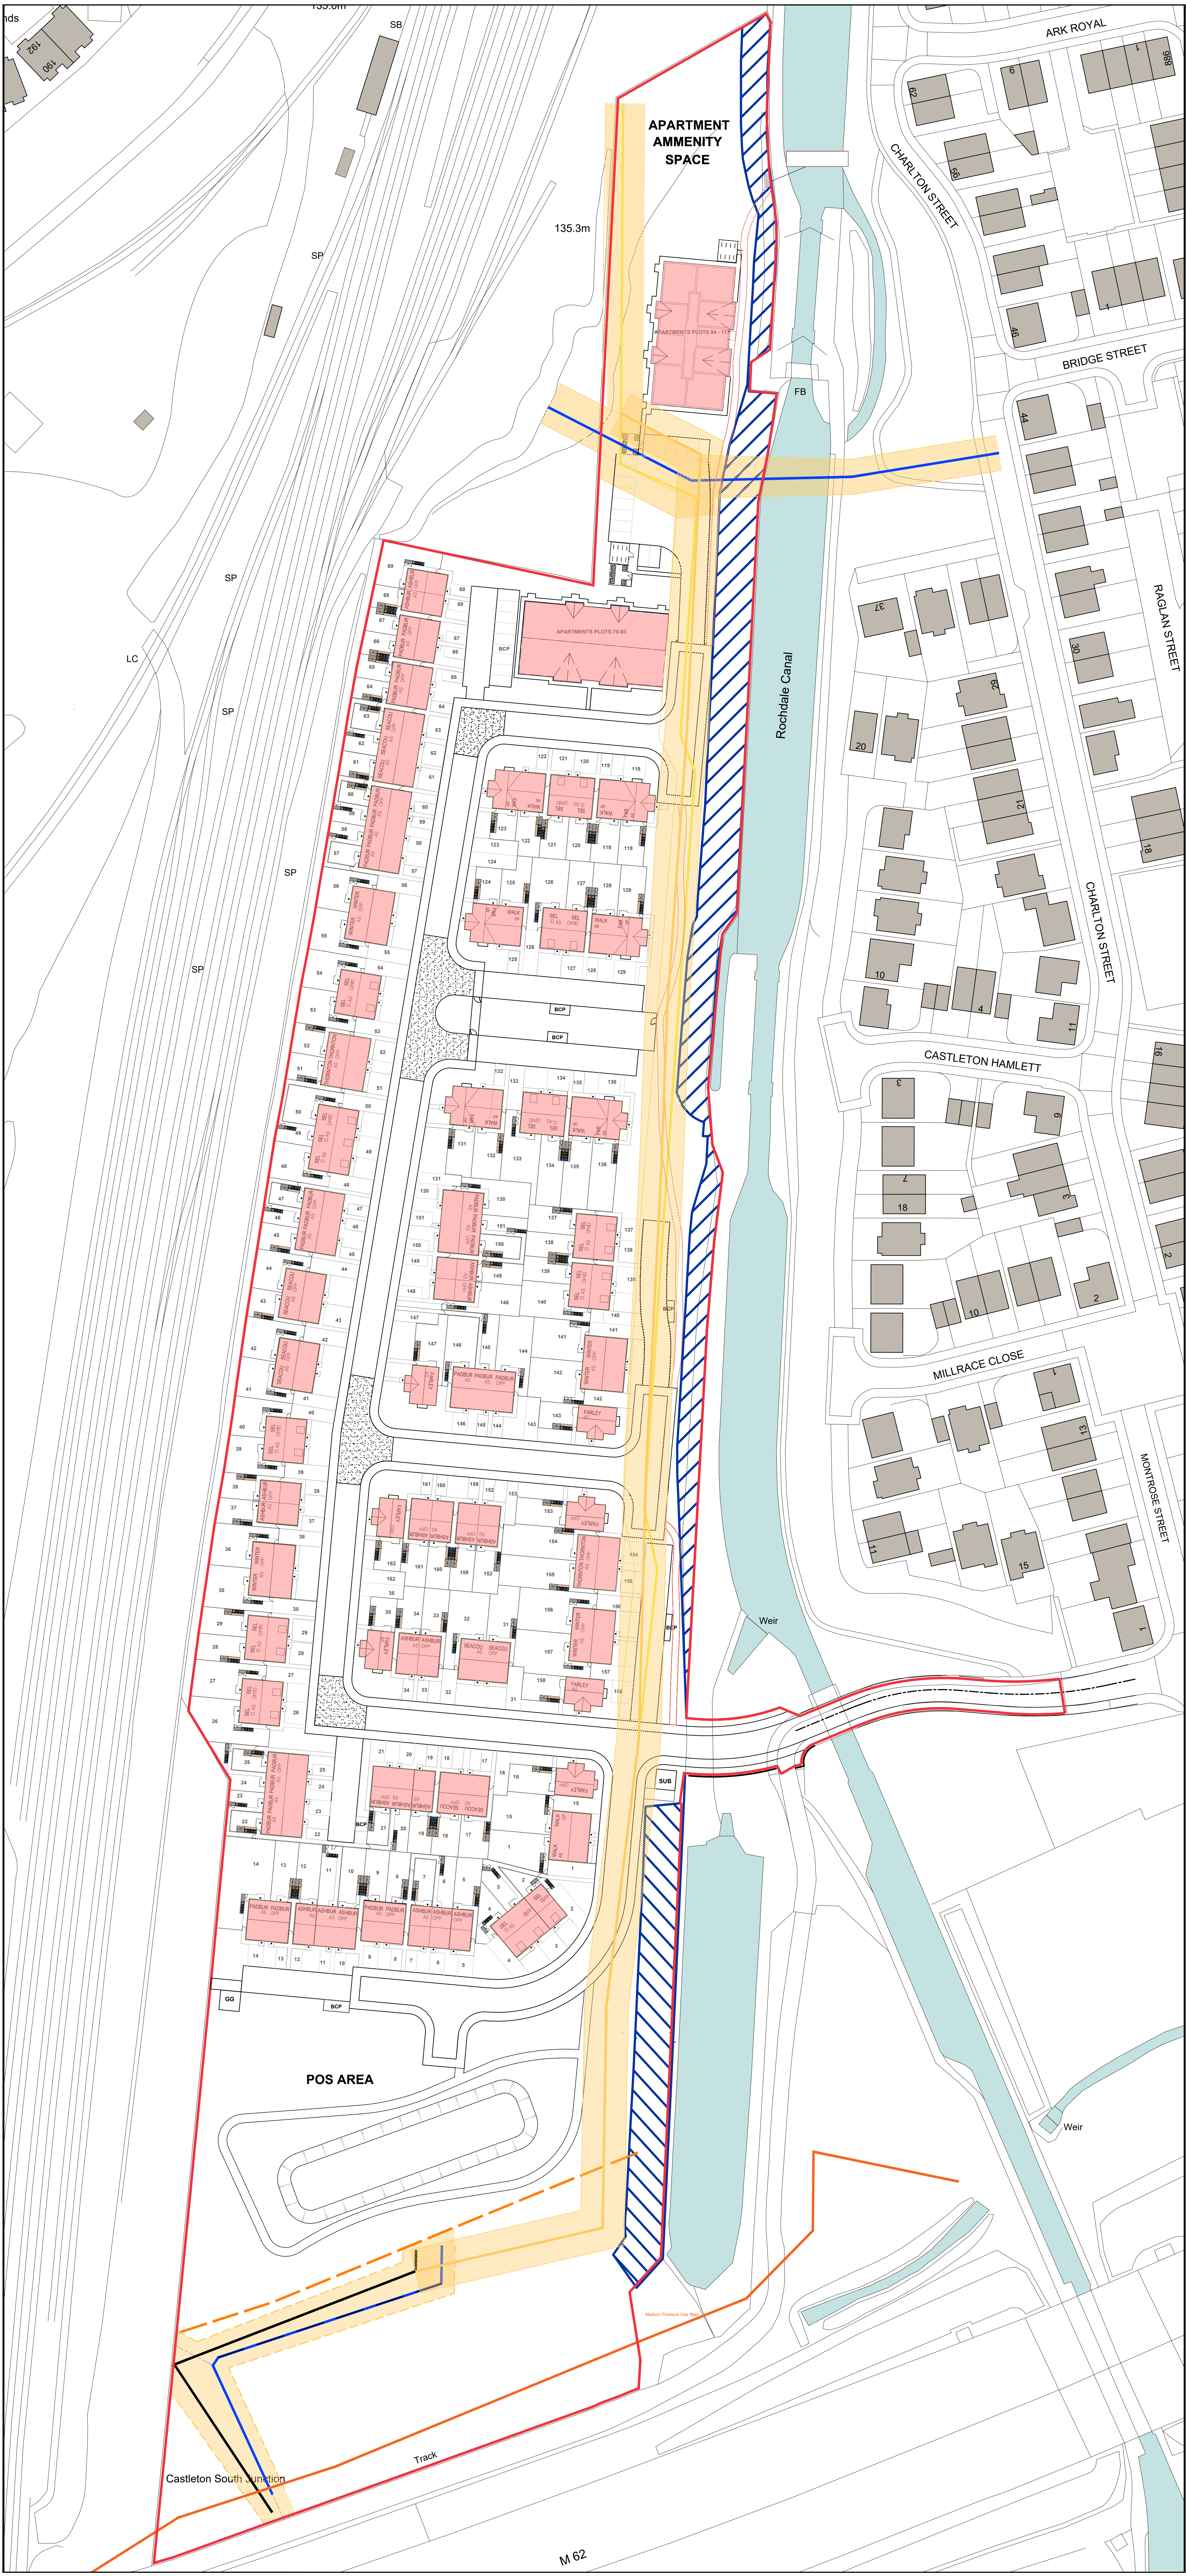

MATERIALS

FACING BRICK
To be clay facing brick in colour red.

DETAIL BRICK
Smooth engineering brick in colour red below DPC.



ROOF TILES
To be Russell Grampain or similar in colour slate grey

SOFFIT & FASCIA
UPVC in colour white

RAINWATER GOODS
Half round UPVC in colour black

WINDOWS
UPVC in colour white

FRONT DOOR
6 panel top light in colour black

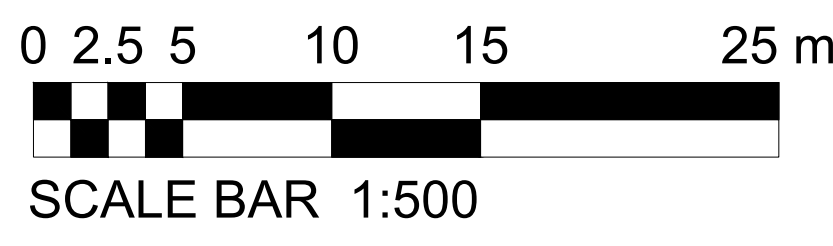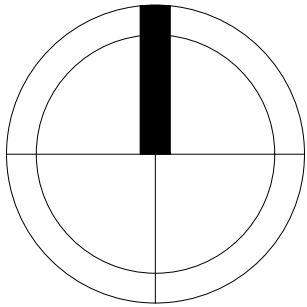

REV	DATE	DRAWN	DESCRIPTION	ARCH CHECK	ENG CHECK
TITLE					
MATERIALS PLAN					
PROJECT					
TRUB FARM, ROCHDALE					
DRN BY	IG	SCALE	JOB REF	DRAWING NUMBER	REV
DATE	28.03.24	1:500 @ A0	000	MCI-100-DR-A-508	P1