


Example image



MSB-002v7 - Wash Bay

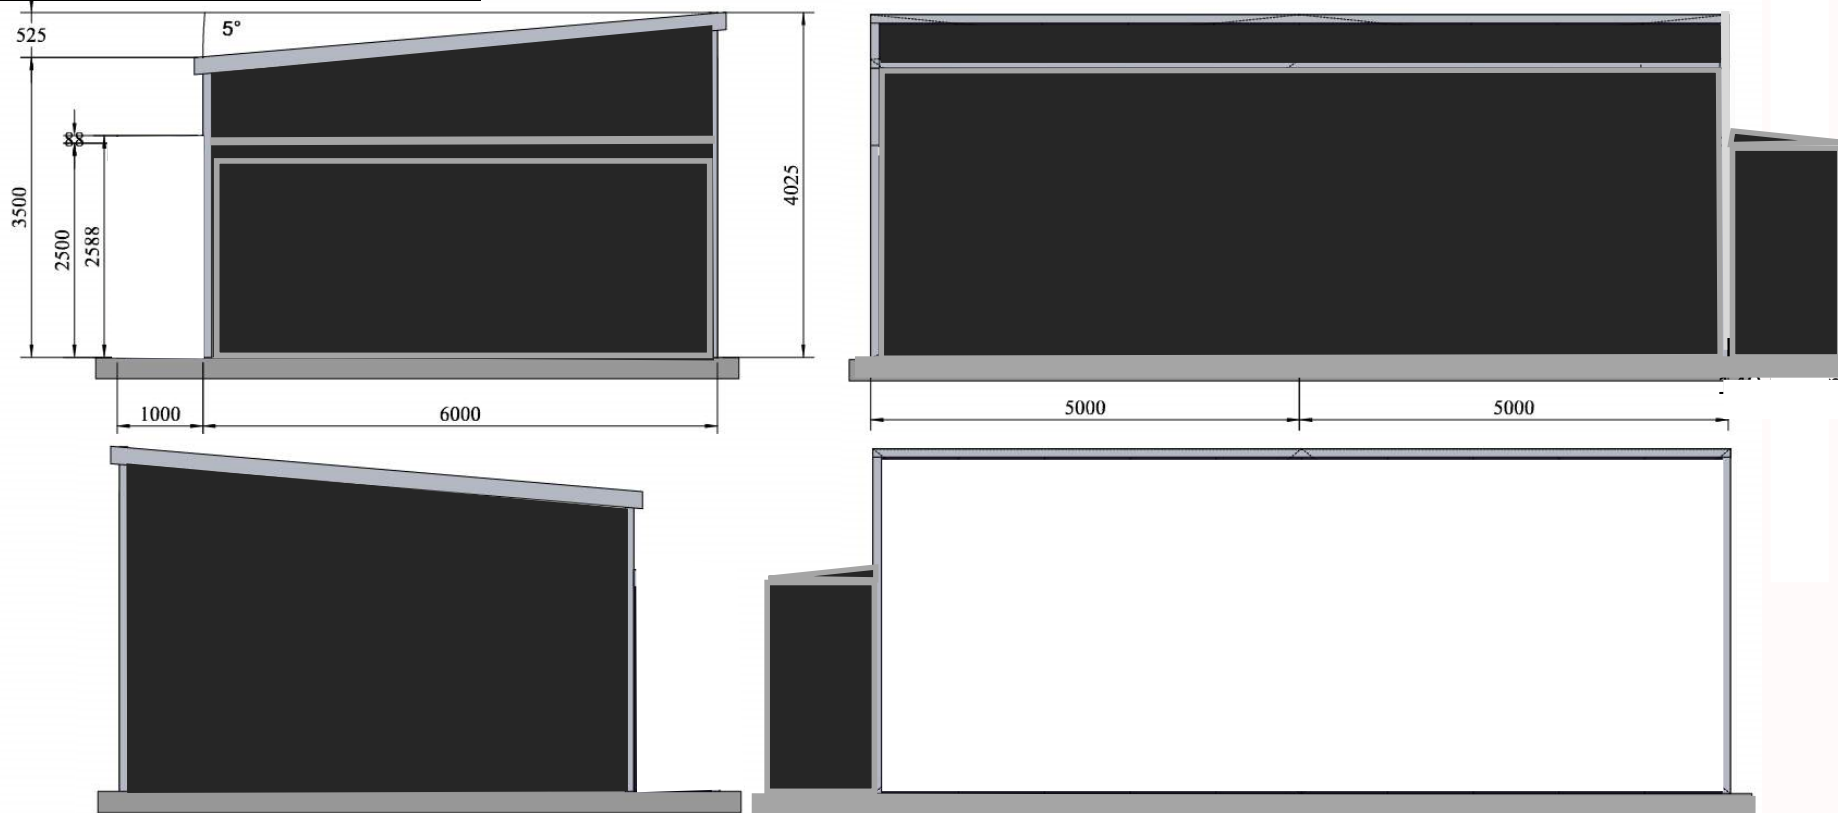

Key:

- Framing - cold rolled steel columns and rafters hot dipped galvanised steel
- Single skin cladding - coated steel sheets painted black
- Roof - box profile roof cladding (single skin steel sheeting) painted black
- Rainwater goods - guttering and downpipes are galvanised steel hot dipped in Plastisol coating painted black