

COPYRIGHT OF THIS DRAWING IS VESTED IN BM ARCHITECTURAL AND IT MUST NOT BE COPIED OR REPRODUCED WITHOUT WRITTEN CONSENT. DIMENSIONS ONLY ARE TO BE TAKEN FROM THIS DRAWING. DO NOT SCALE OFF THIS DRAWING. ALL DIMENSIONS ARE TO BE TAKEN FROM THE FACE UNLESS OTHERWISE STATED. THE ARCHITECTURAL DESIGNER AND ARCHITECTURAL CONSULTANT SHALL BE RESPONSIBLE FOR THE DESIGN AND CONSTRUCTION OF THE BUILDING. 

SCHEDULE OF ACCOMMODATION			
RESIDENTIAL (G.I.A)			
	STUDIOS	1 BEDROOM APARTMENT	AREAS (m2)
LOWER GROUND			
GROUND FLOOR	1	6	292
FIRST FLOOR		12	470
SECOND FLOOR		7	293
TOTALS	1	25	1055
COMMERCIAL (Net Lettable)			
		RETAIL UNITS	AREAS (m2)
LOWER GROUND		1	139
GROUND FLOOR		2	177
FIRST FLOOR			
SECOND FLOOR			
TOTALS		3	316
BIN STORE (G.I.A)			
BASEMENT		1	83
TOTAL AREAS	ALL FLOORS		1454
LOBBIES AND CORRIDORS	ALL FLOORS		272

REV: DATE: DETAILS:

BM ARCHITECTURAL DESIGNS
APARTMENT 8
224 GREAT CLOWES STREET
MANCHESTER M7 2ZS
TEL: 07415 493002

PROJECT: FORMER POUND WORLD,
44-46 YORKSHIRE STREET,
BAILLIE STREET AND THE BANK,
ROCHDALE OL16 1JW


CLIENT: CASSEL AND FLETCHER PROPERTY
MANAGEMENT LTD.

TITLE: PROPOSED PLANS- SHEET 1

SCALE 1:100 @ A1 DATE: 06/ 2023 DRAWN: BM


STATUS: BUILDING REGULATIONS

DRAWING NO: BM/0623/BAILLIE/ BR2 REV:

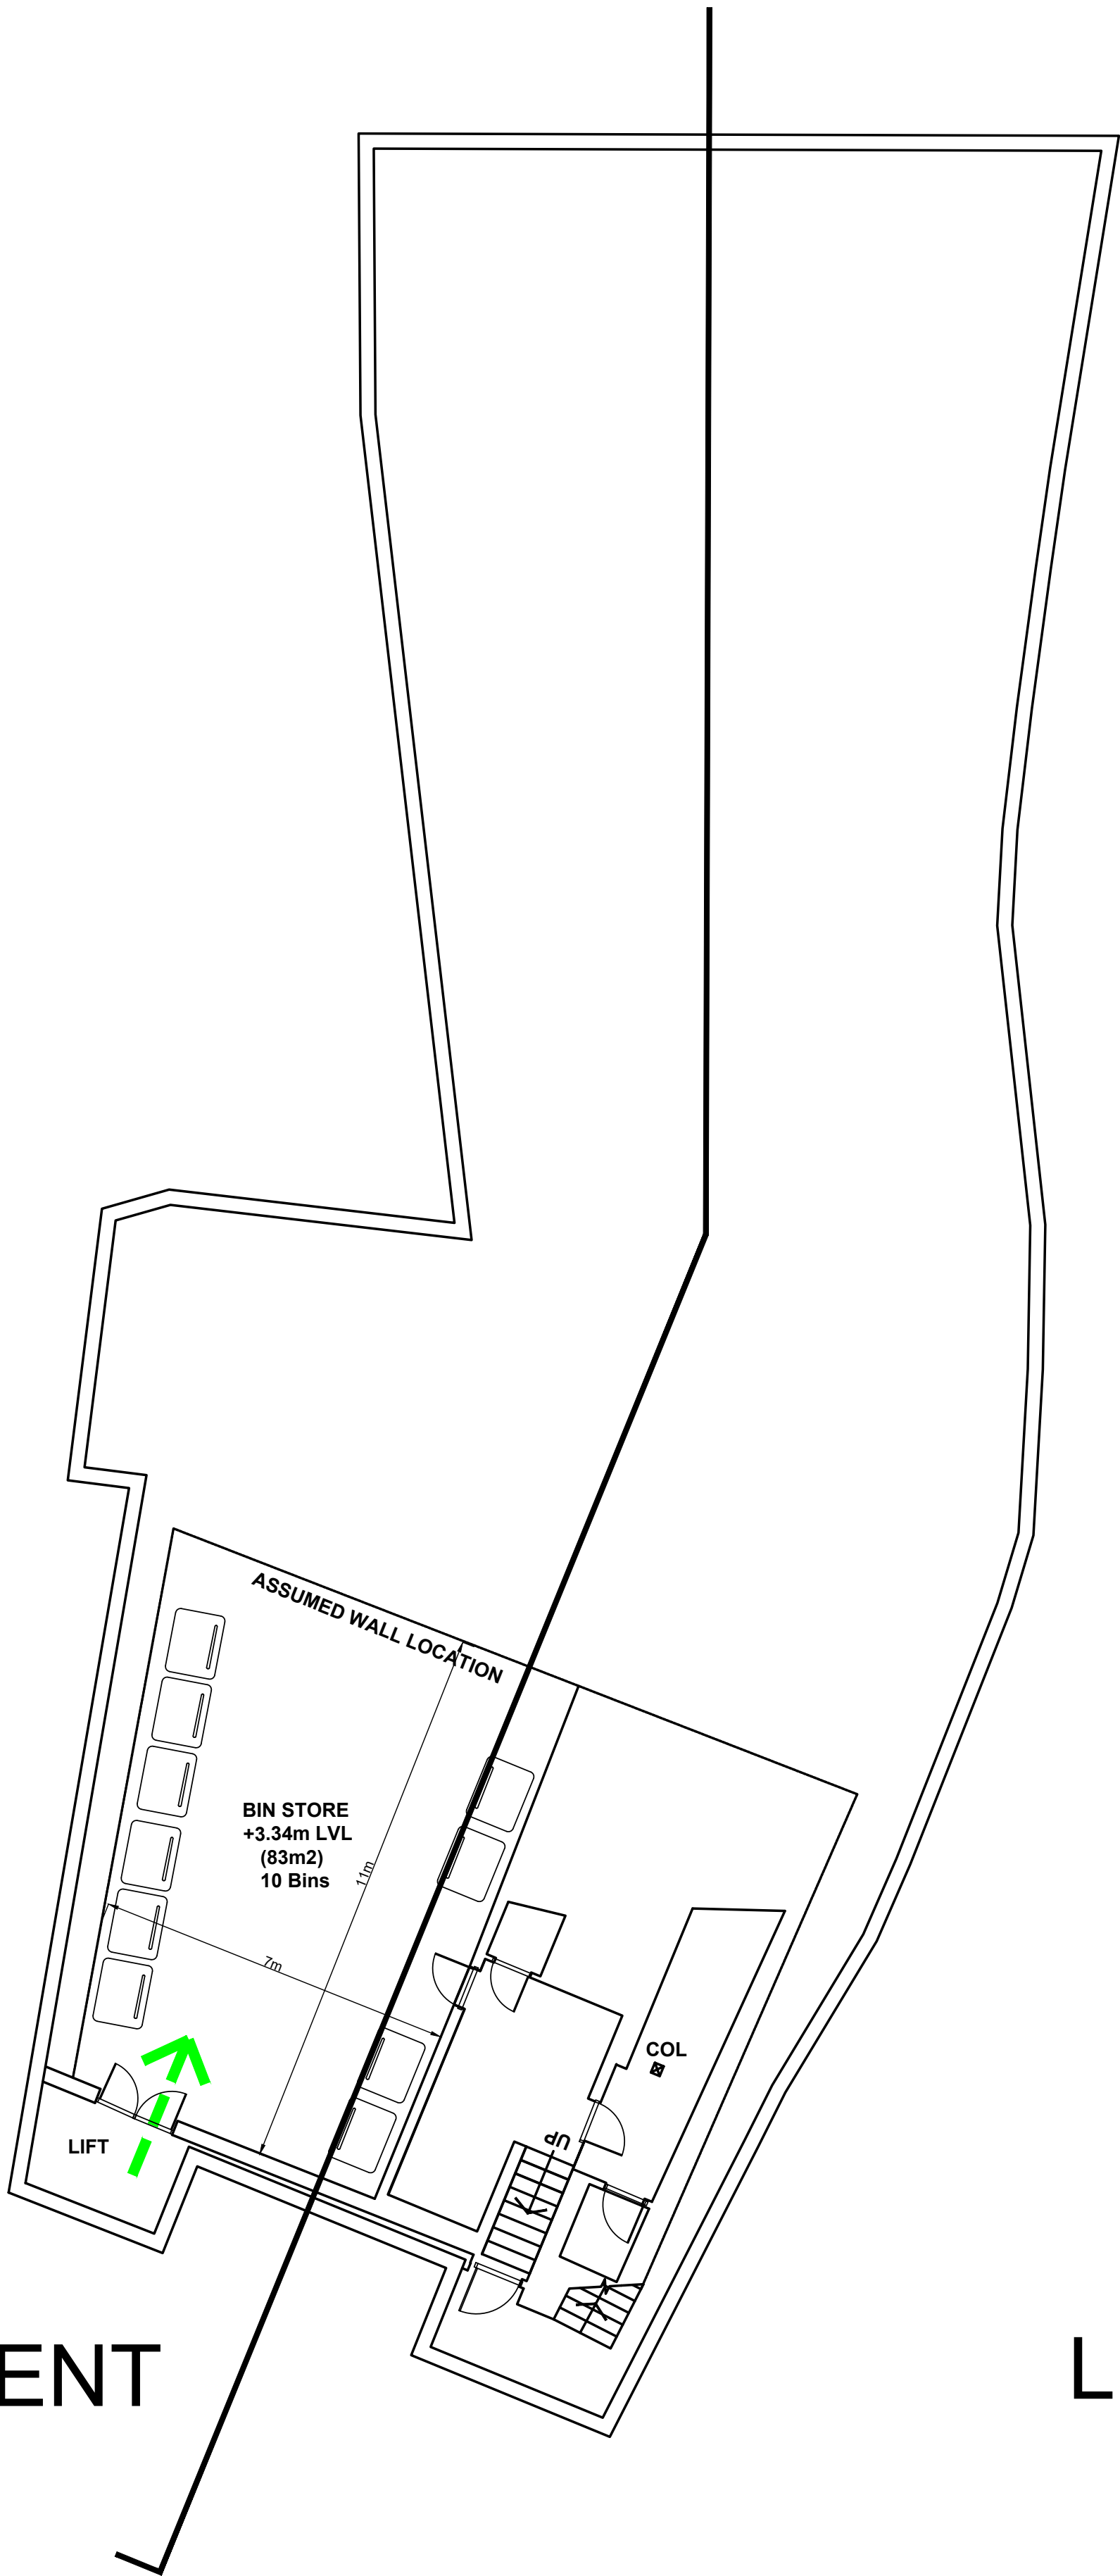

BASEMENT
PLAN

0 10m

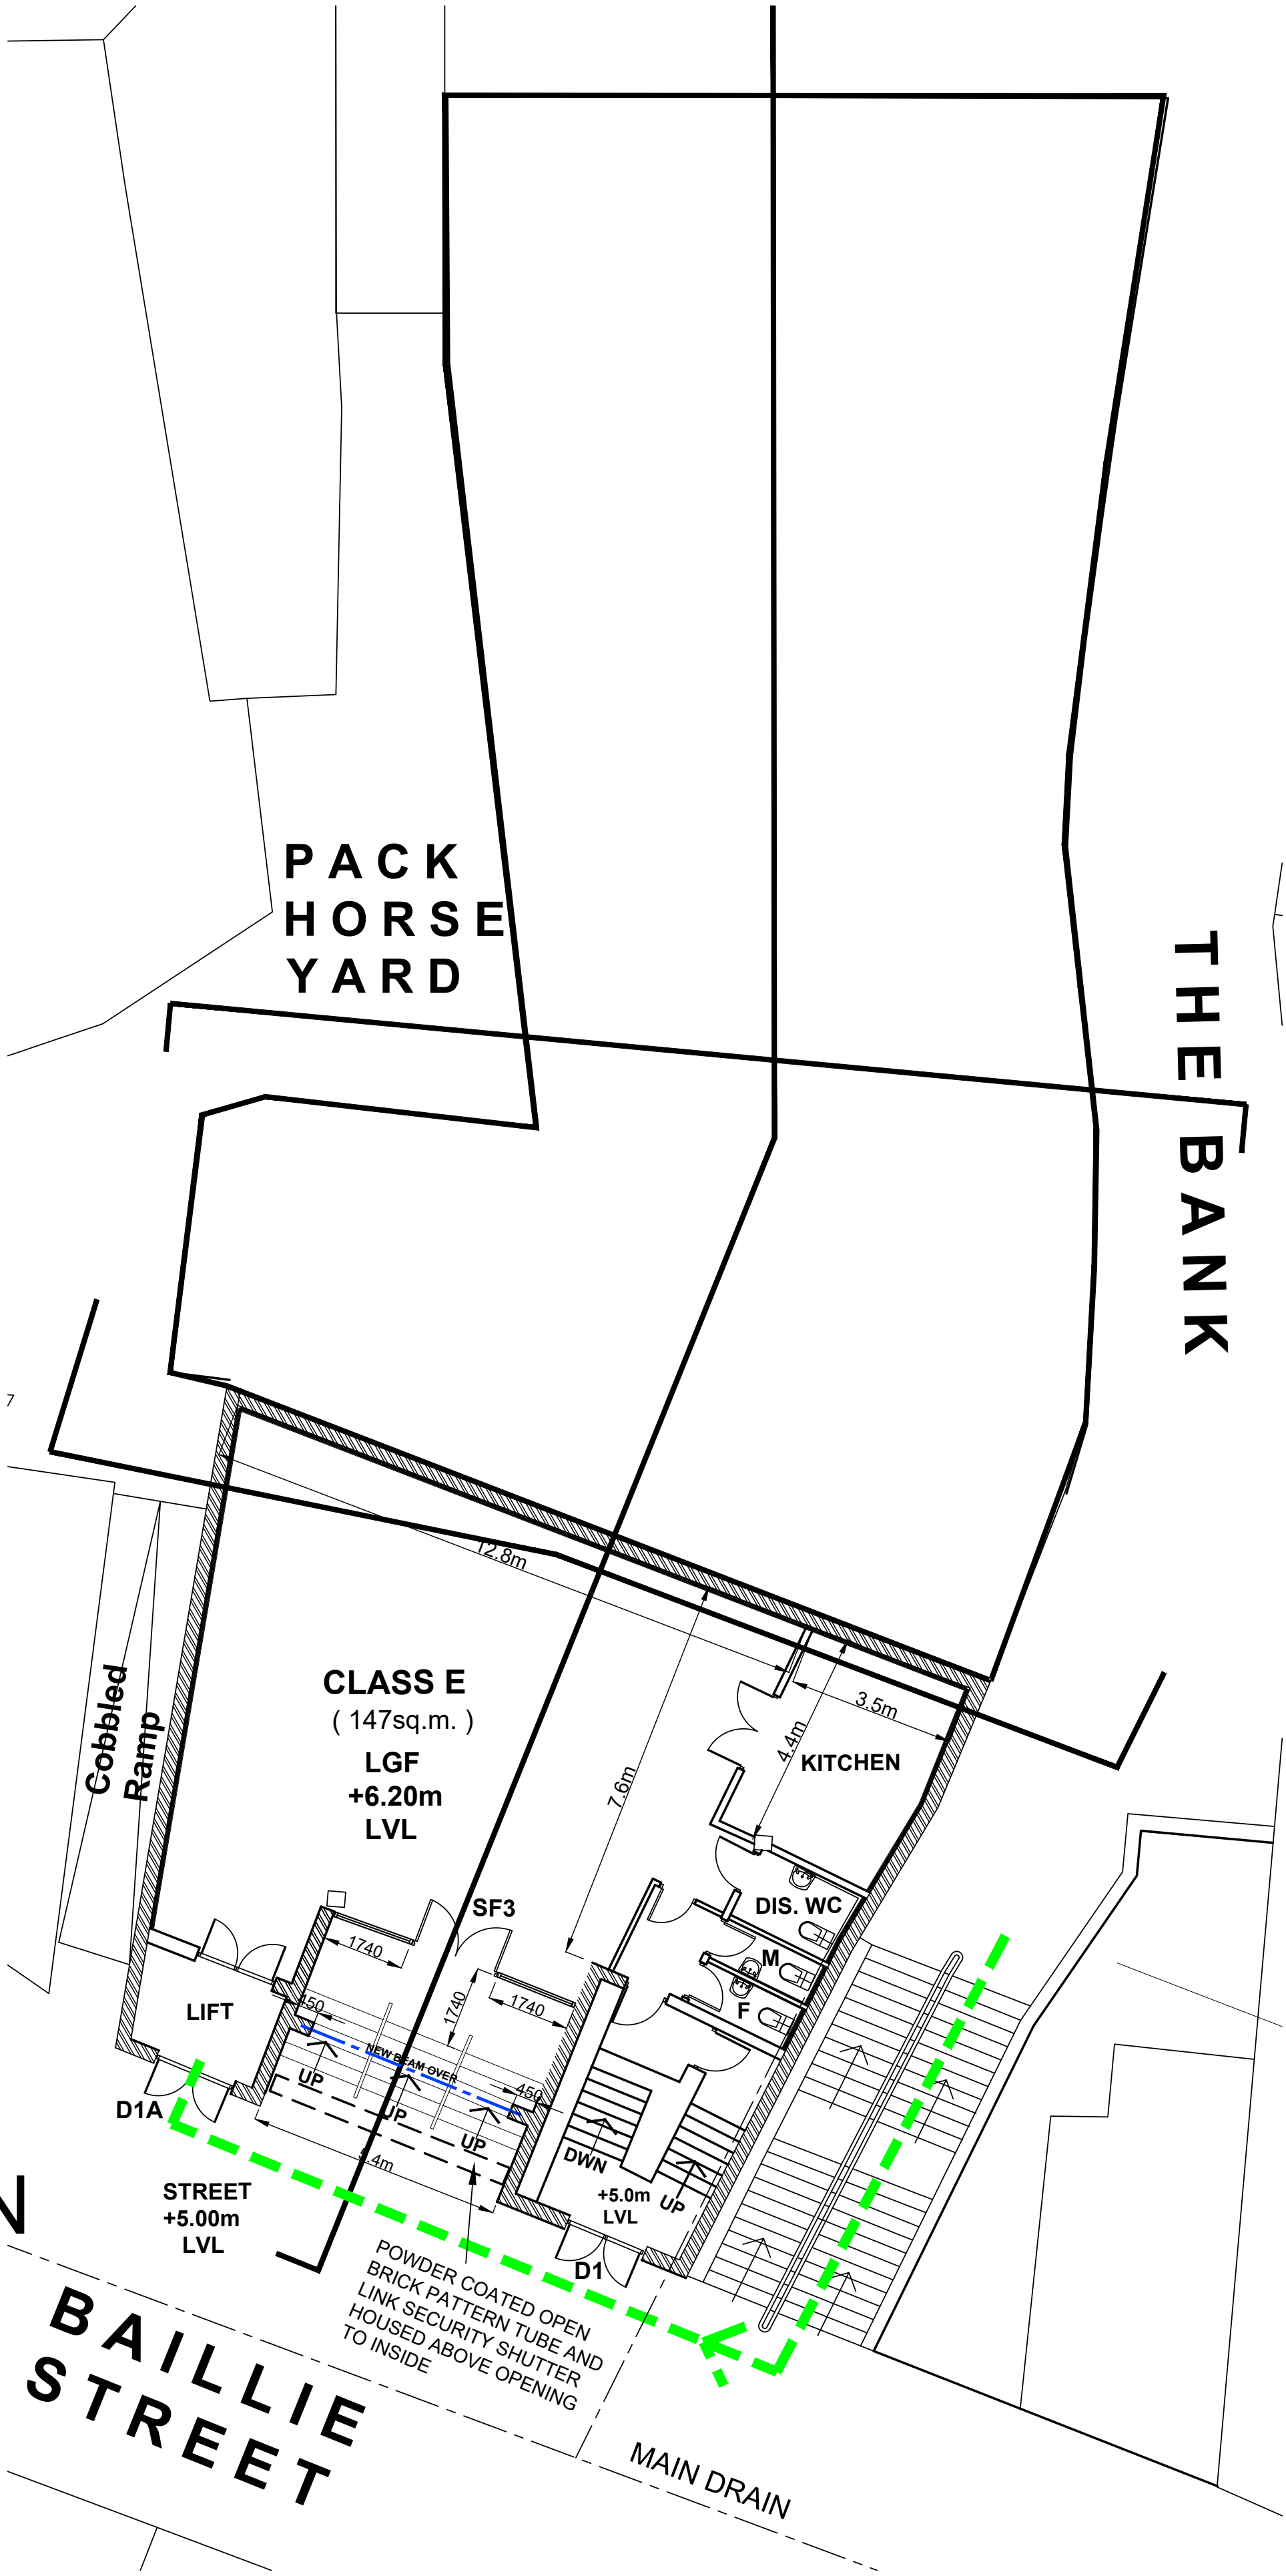

LGF PLAN

BAILLIE
STREET