


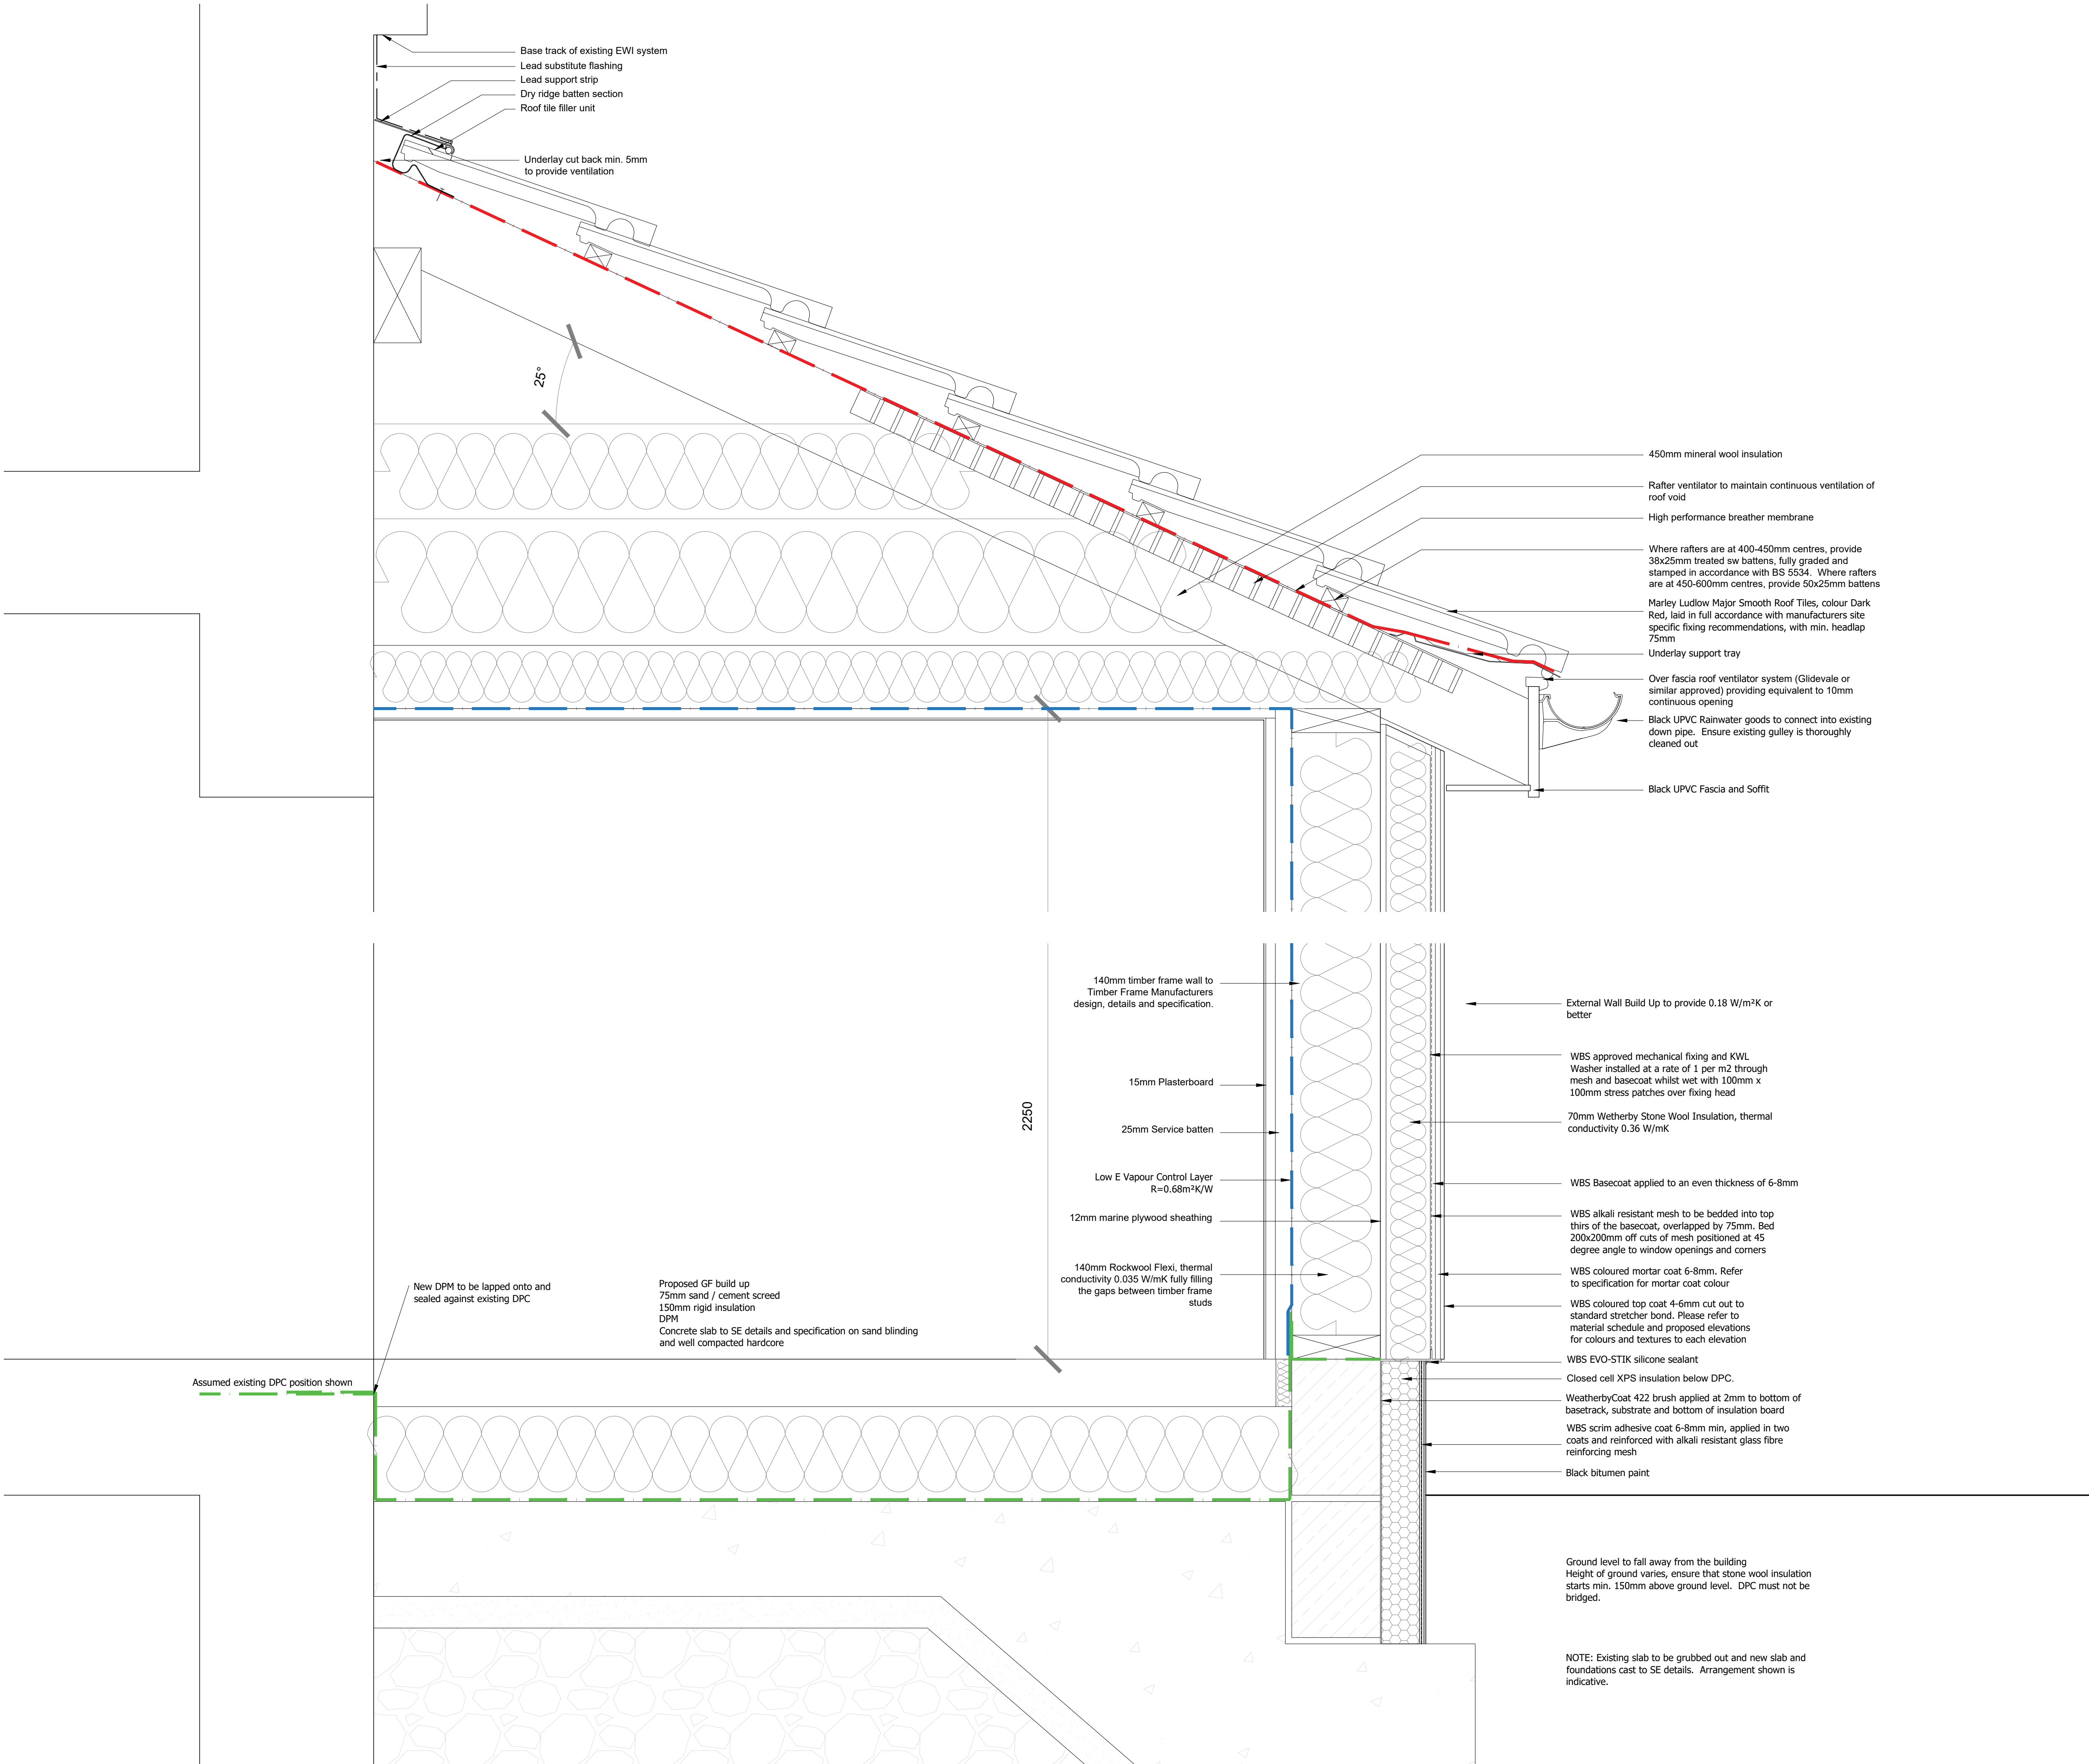

General Notes
01: Dimensions must not be scaled from this drawing. If in doubt, please ask.
02: All dimensions are in millimetres unless noted otherwise.
03: All dimensions should be verified on site before proceeding with the work.
04: TADW Architects shall be notified in writing of any discrepancies.
05: © TADW Limited (UK) 2015

Legend

P1	Drawn	17.10.23	AM	MH
Issue	Description	Date	Drawn	Checked
Drawing Status P - Planning T - Tender C - Construction R - As Record				
For Approval				
tadw architects 				
Six St. Petersgate Stockport Cheshire SK1 1HD Ph 0161 477 6158 Fx 0161 480 8342 mail@tadw.co.uk www.tadw.co.uk				
Client	Rochdale Boroughwide Housing			
Job	Croftgates Road and Boardman Lane, Middleton			
Title	Boardman Lane Proposed Section			
Scale	1:5 @ A1			
Note - Prints from PDF files may not be to scale, check accuracy against scale				
0.1 0.2 0.3 0.5m 1:5				
Job Number	Drawing Number		Issue	
231335	05		P1	