


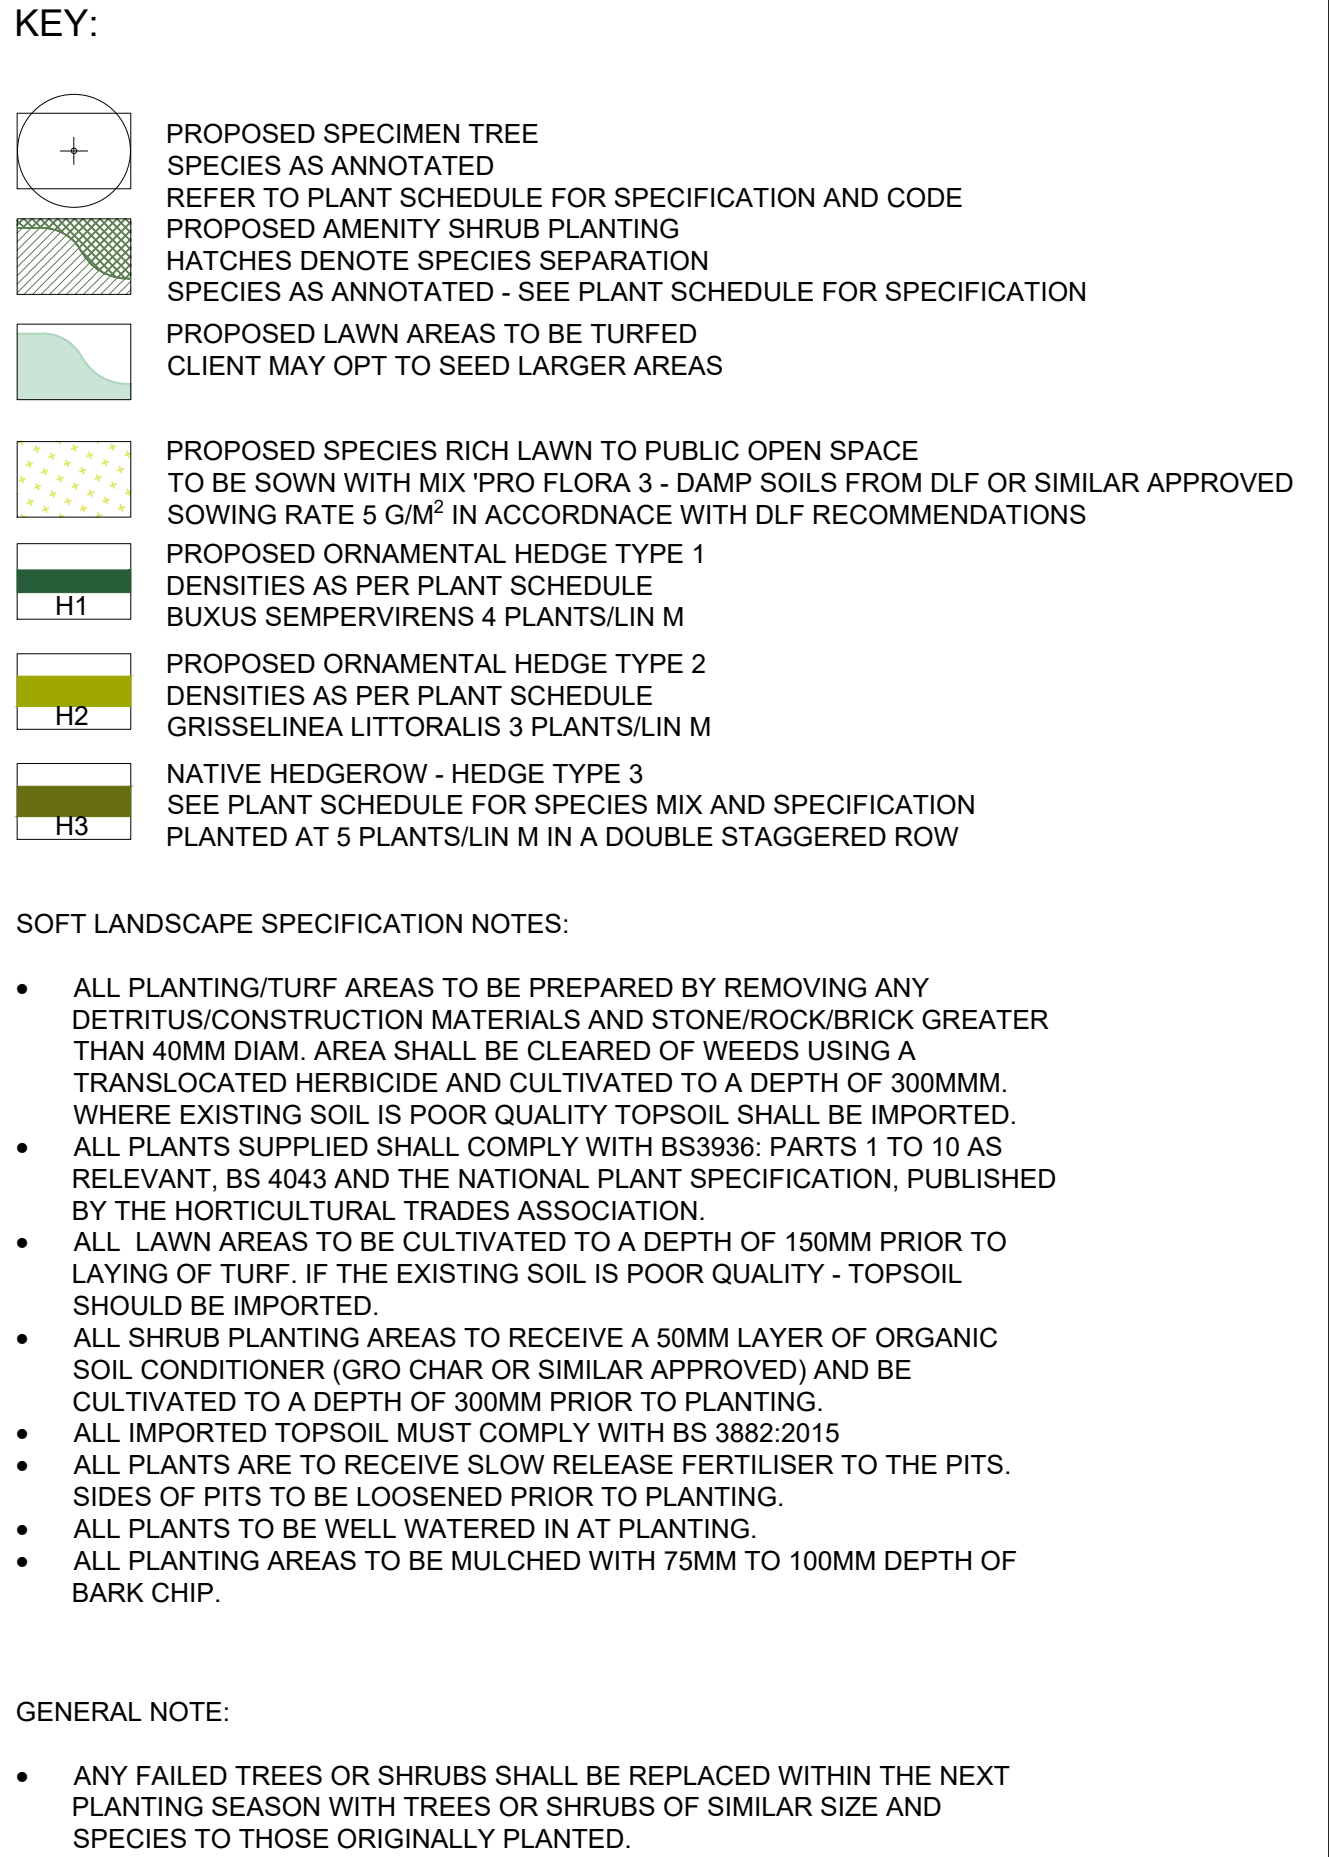

1. DIMENSIONS GOVERN
2. ALL DIMENSIONS ARE IN MILLIMETERS UNLESS NOTED OTHERWISE ON THE DRAWINGS
3. ALL DIMENSIONS SHALL BE VERIFIED ON SITE PRIOR TO ANY CONSTRUCTION
4. YD2 SHALL BE NOTIFIED OF ANY DISCREPANCIES

(-)	FIRST ISSUE - ISSUED FOR PLANNING APPLICATION	MG	AV	02/07/2024
REV	DESCRIPTION	DRAWN	CHECKED	DATE

CASTLETON SIDINGS

ROCHDALE

DETAILED PLANTING PLAN
SHEET 8 OF 8

(-)

YD2_22_015

YD2_CS_LP108