


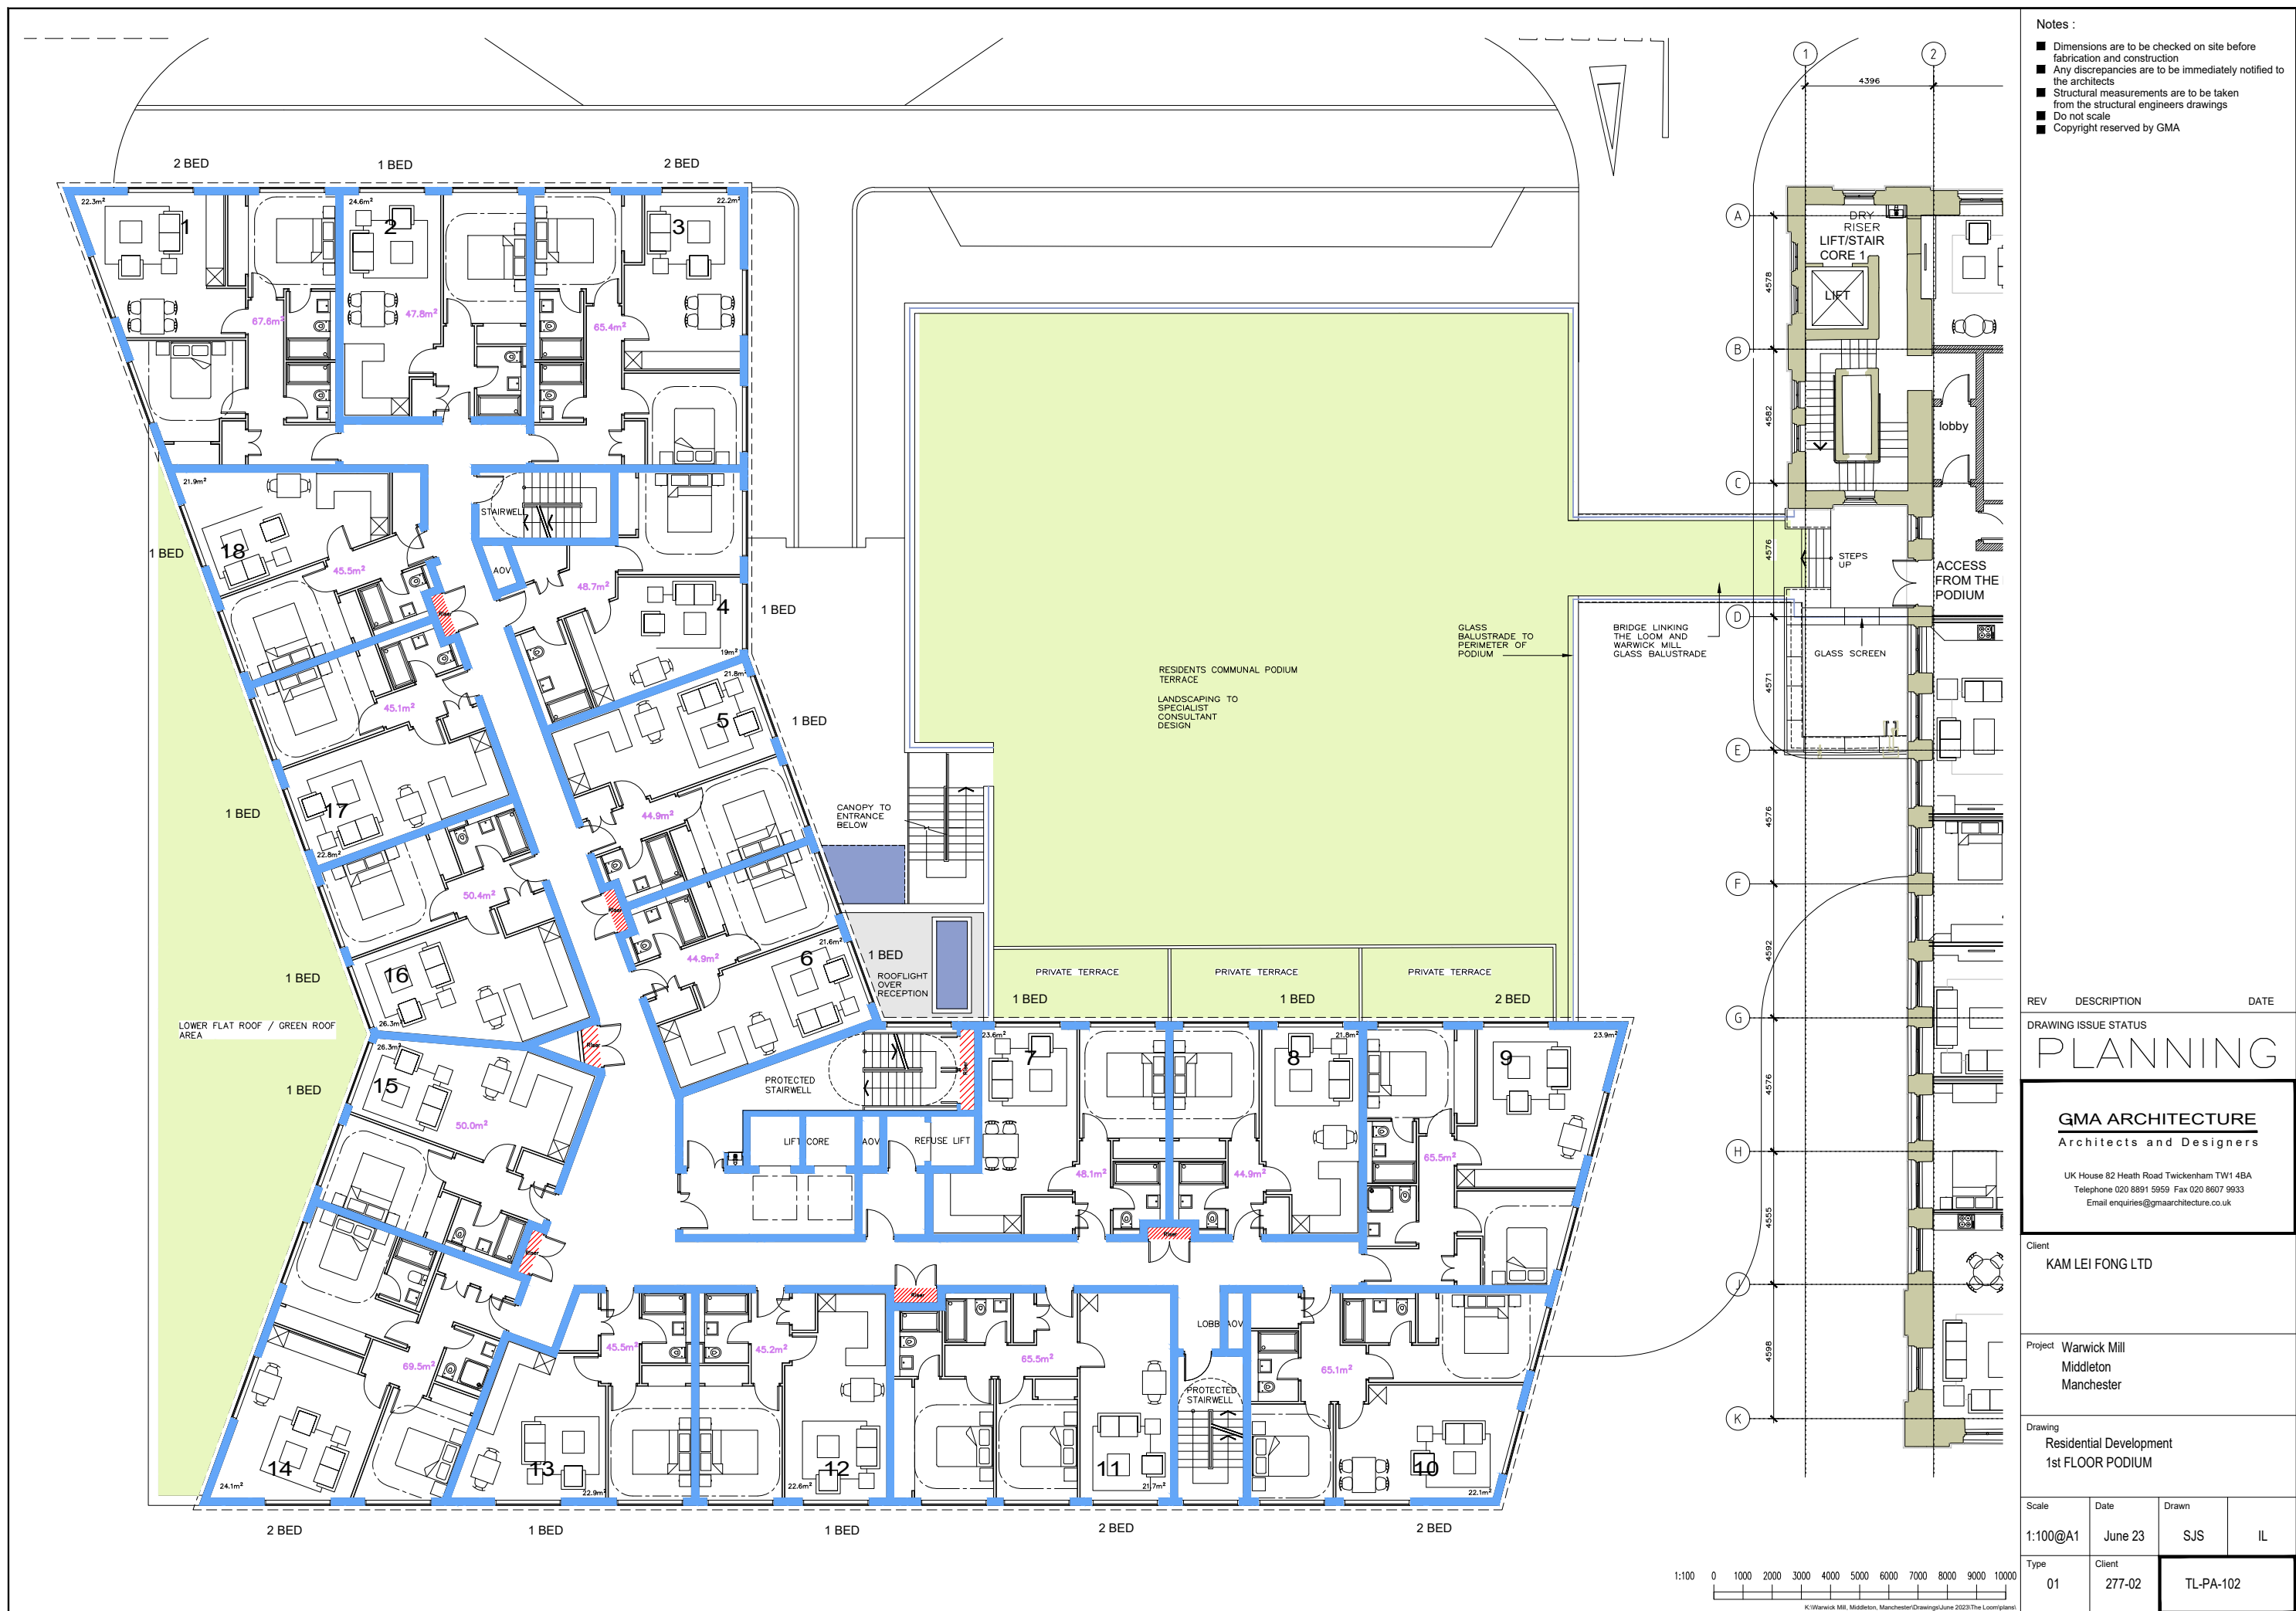

- Notes :
- Dimensions are to be checked on site before fabrication and construction
 - Any discrepancies are to be immediately notified to the architects
 - Structural measurements are to be taken from the structural engineers drawings
 - Do not scale
 - Copyright reserved by GMA

REV DESCRIPTION DATE

DRAWING ISSUE STATUS

PLANNING

GMA ARCHITECTURE
Architects and Designers

UK House 82 Heath Road Twickenham TW1 4BA
Telephone 020 8891 5959 Fax 020 8607 9933
Email enquiries@gmaarchitecture.co.uk

Client
KAM LEI FONG LTD

Project **Warwick Mill
Middleton
Manchester**

Drawing
**Residential Development
1st FLOOR PODIUM**

Scale	Date	Drawn	
1:100@A1	June 23	SJS	IL

Type	Client	
01	277-02	TL-PA-102