


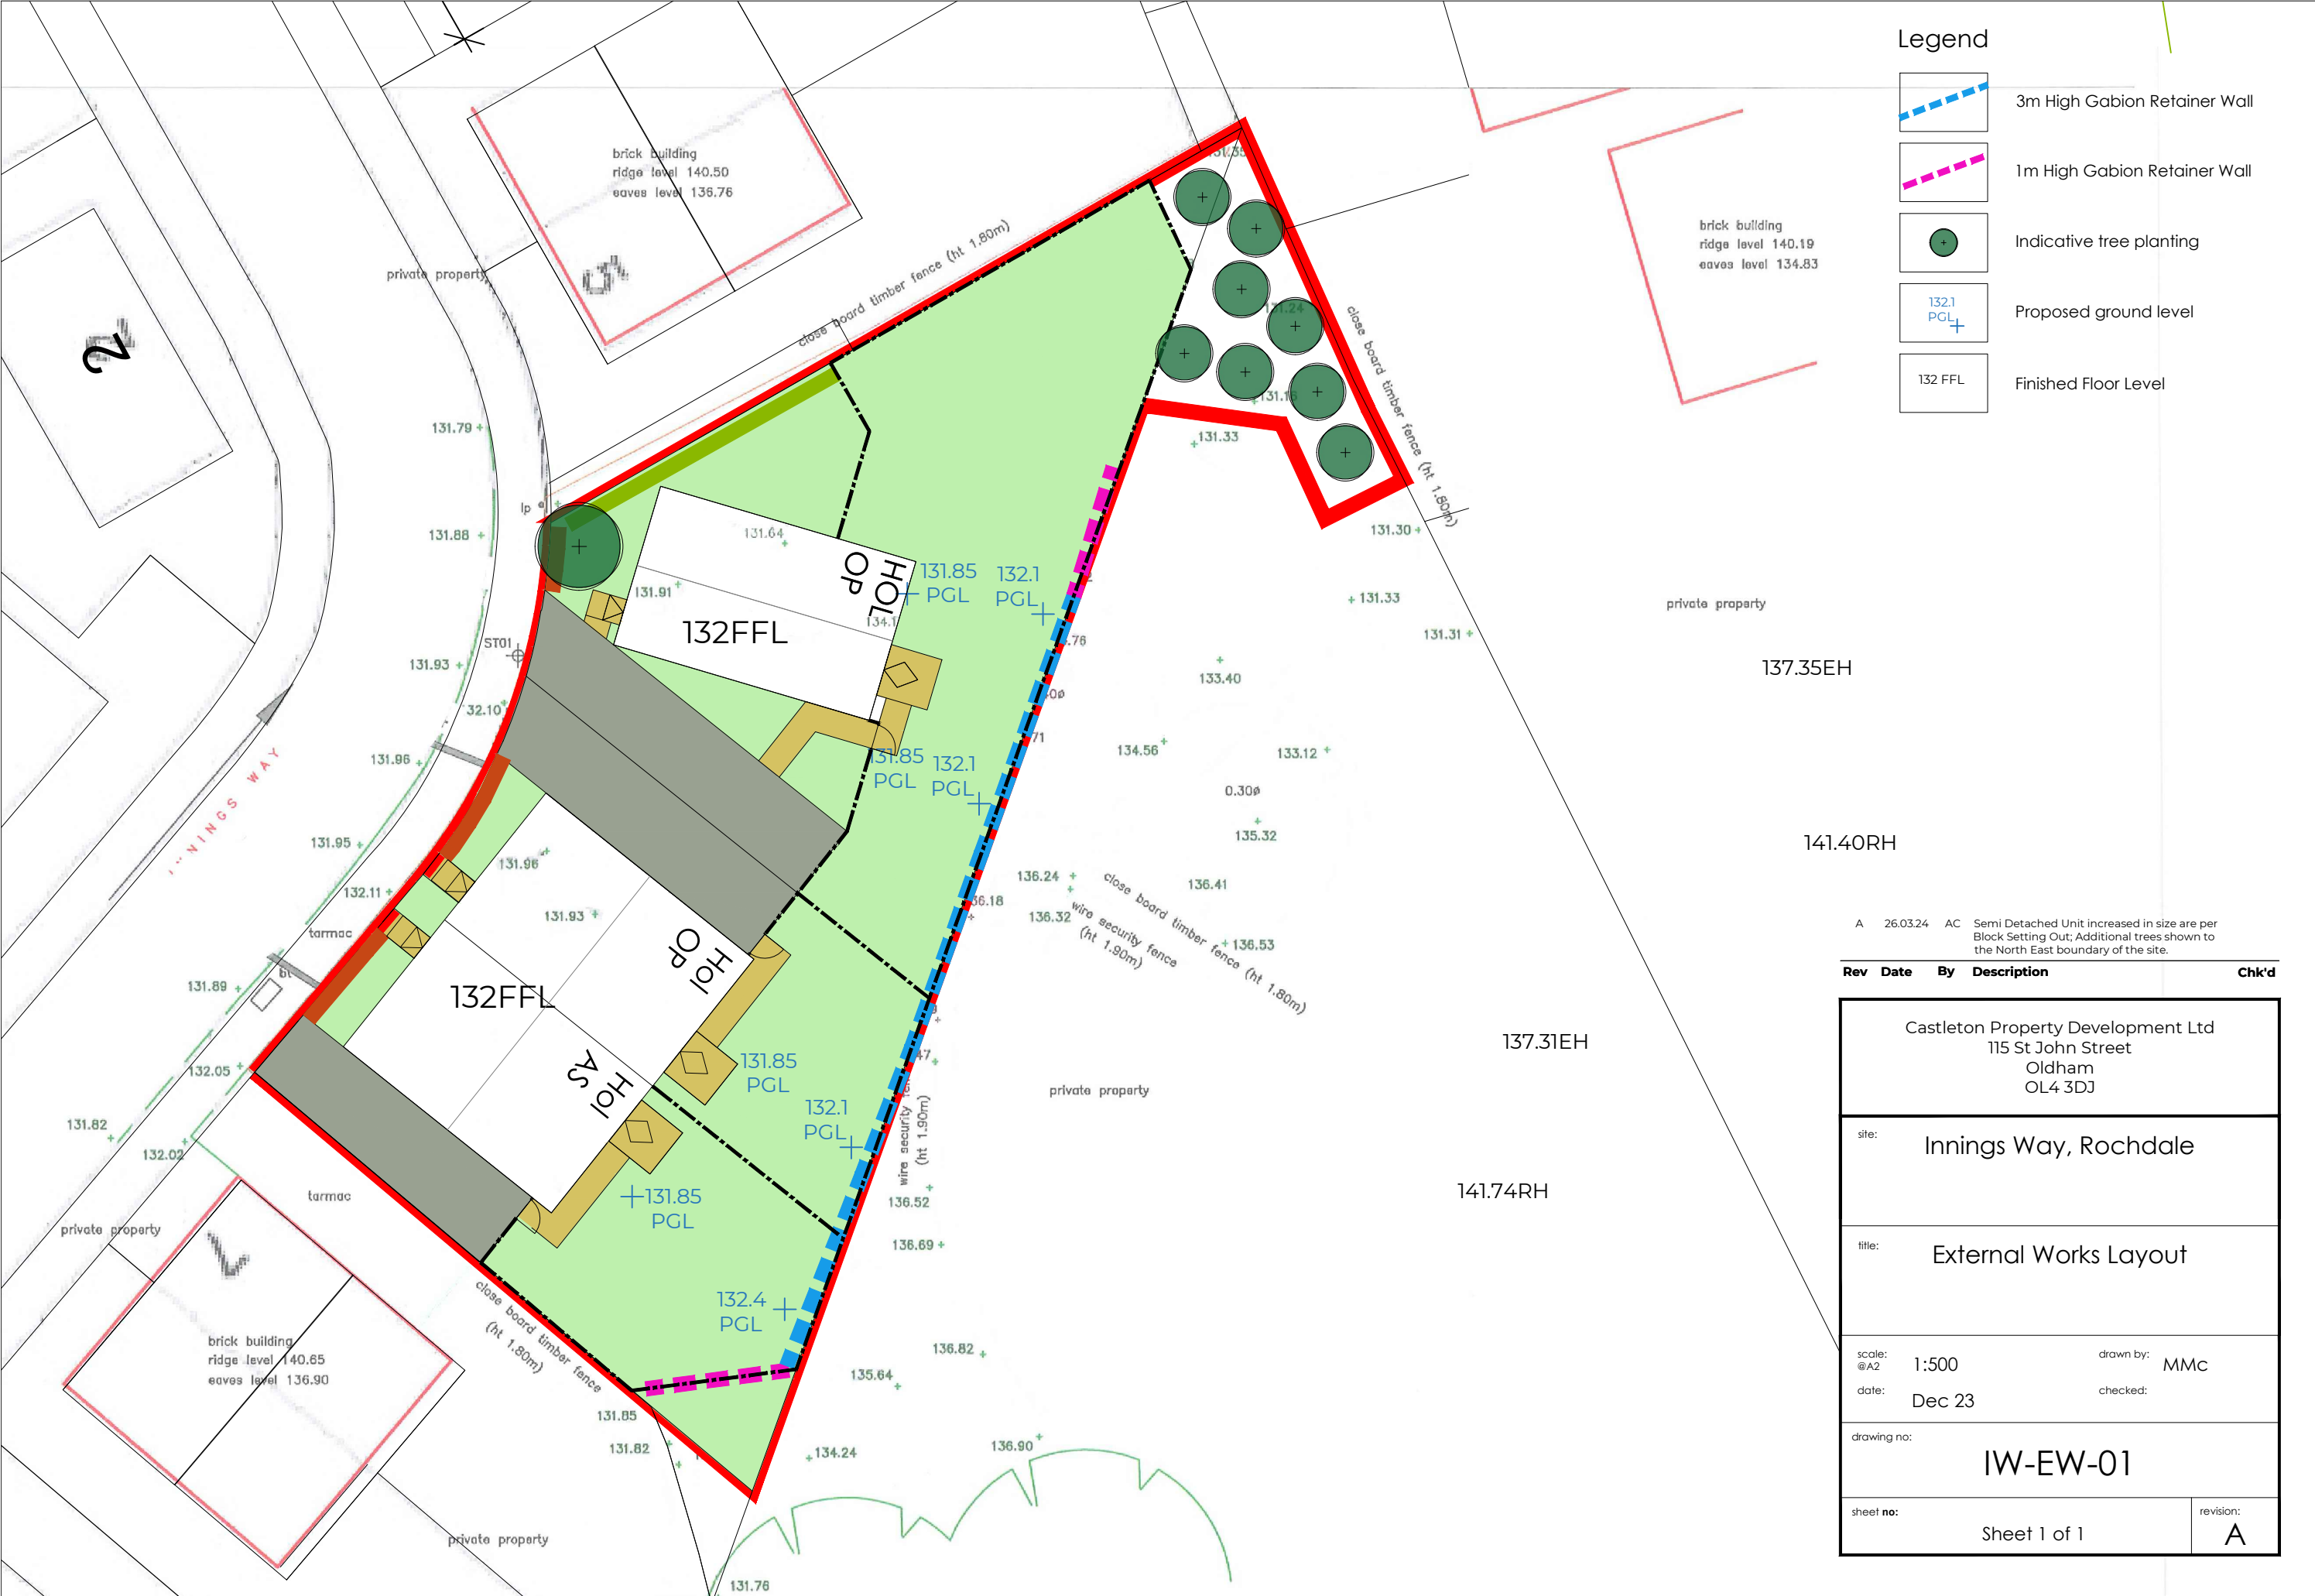

Legend

- 3m High Gabion Retainer Wall
- 1m High Gabion Retainer Wall
- Indicative tree planting
- Proposed ground level
- Finished Floor Level

A 26.03.24 AC Semi Detached Unit increased in size are per Block Setting Out; Additional trees shown to the North East boundary of the site.

Rev	Date	By	Description	Chk'd
Castleton Property Development Ltd 115 St John Street Oldham OL4 3DJ				
site:		Innings Way, Rochdale		
title:		External Works Layout		
scale: @A2		1:500	drawn by: date:	MMc Dec 23
drawing no:		IW-EW-01		
sheet no:		Sheet 1 of 1		revision: A