


THIS IS A STAGE 3 DRAWING
ALL SIZES ARE INDICATIVE ONLY

- Model Refs:
- SOILS & WASTE NOTES**
- ALL DIMENSIONS ARE IN MILLIMETRES UNLESS OTHERWISE INDICATED.
 - DO NOT SCALE FROM THIS DRAWING. IF IN DOUBT ASK.
 - THIS DRAWING SHALL BE READ IN CONJUNCTION WITH THE PROJECT SPECIFICATION AND ALL OTHER PROJECT DOCUMENTATION.
 - THIS DRAWING IS A **TENDER ISSUE DRAWING** ONLY.
 - THE MECHANICAL SUB-CONTRACTOR SHALL PREPARE HIS OWN CONSTRUCTION/WORKING DRAWINGS BASED UPON THIS AND OTHER ARCHITECTURAL AND STRUCTURAL ENGINEERING DRAWINGS (AVAILABLE FROM OTHERS).
 - ALL PLANT AND EQUIPMENT SHALL BE INSTALLED IN ACCORDANCE WITH THE MANUFACTURERS INSTRUCTIONS.
 - DRAINAGE TO COMPLY WITH BS EN 12056-1 & 12056-2
 - ALL DRAINAGE TO COMPLY WITH APPROVED DOCUMENT 'H'
 - ALL PENETRATIONS TO ABOVE AND BELOW THROUGH FLOORS TO BE FITTED WITH HLTI FIRE COLLARS

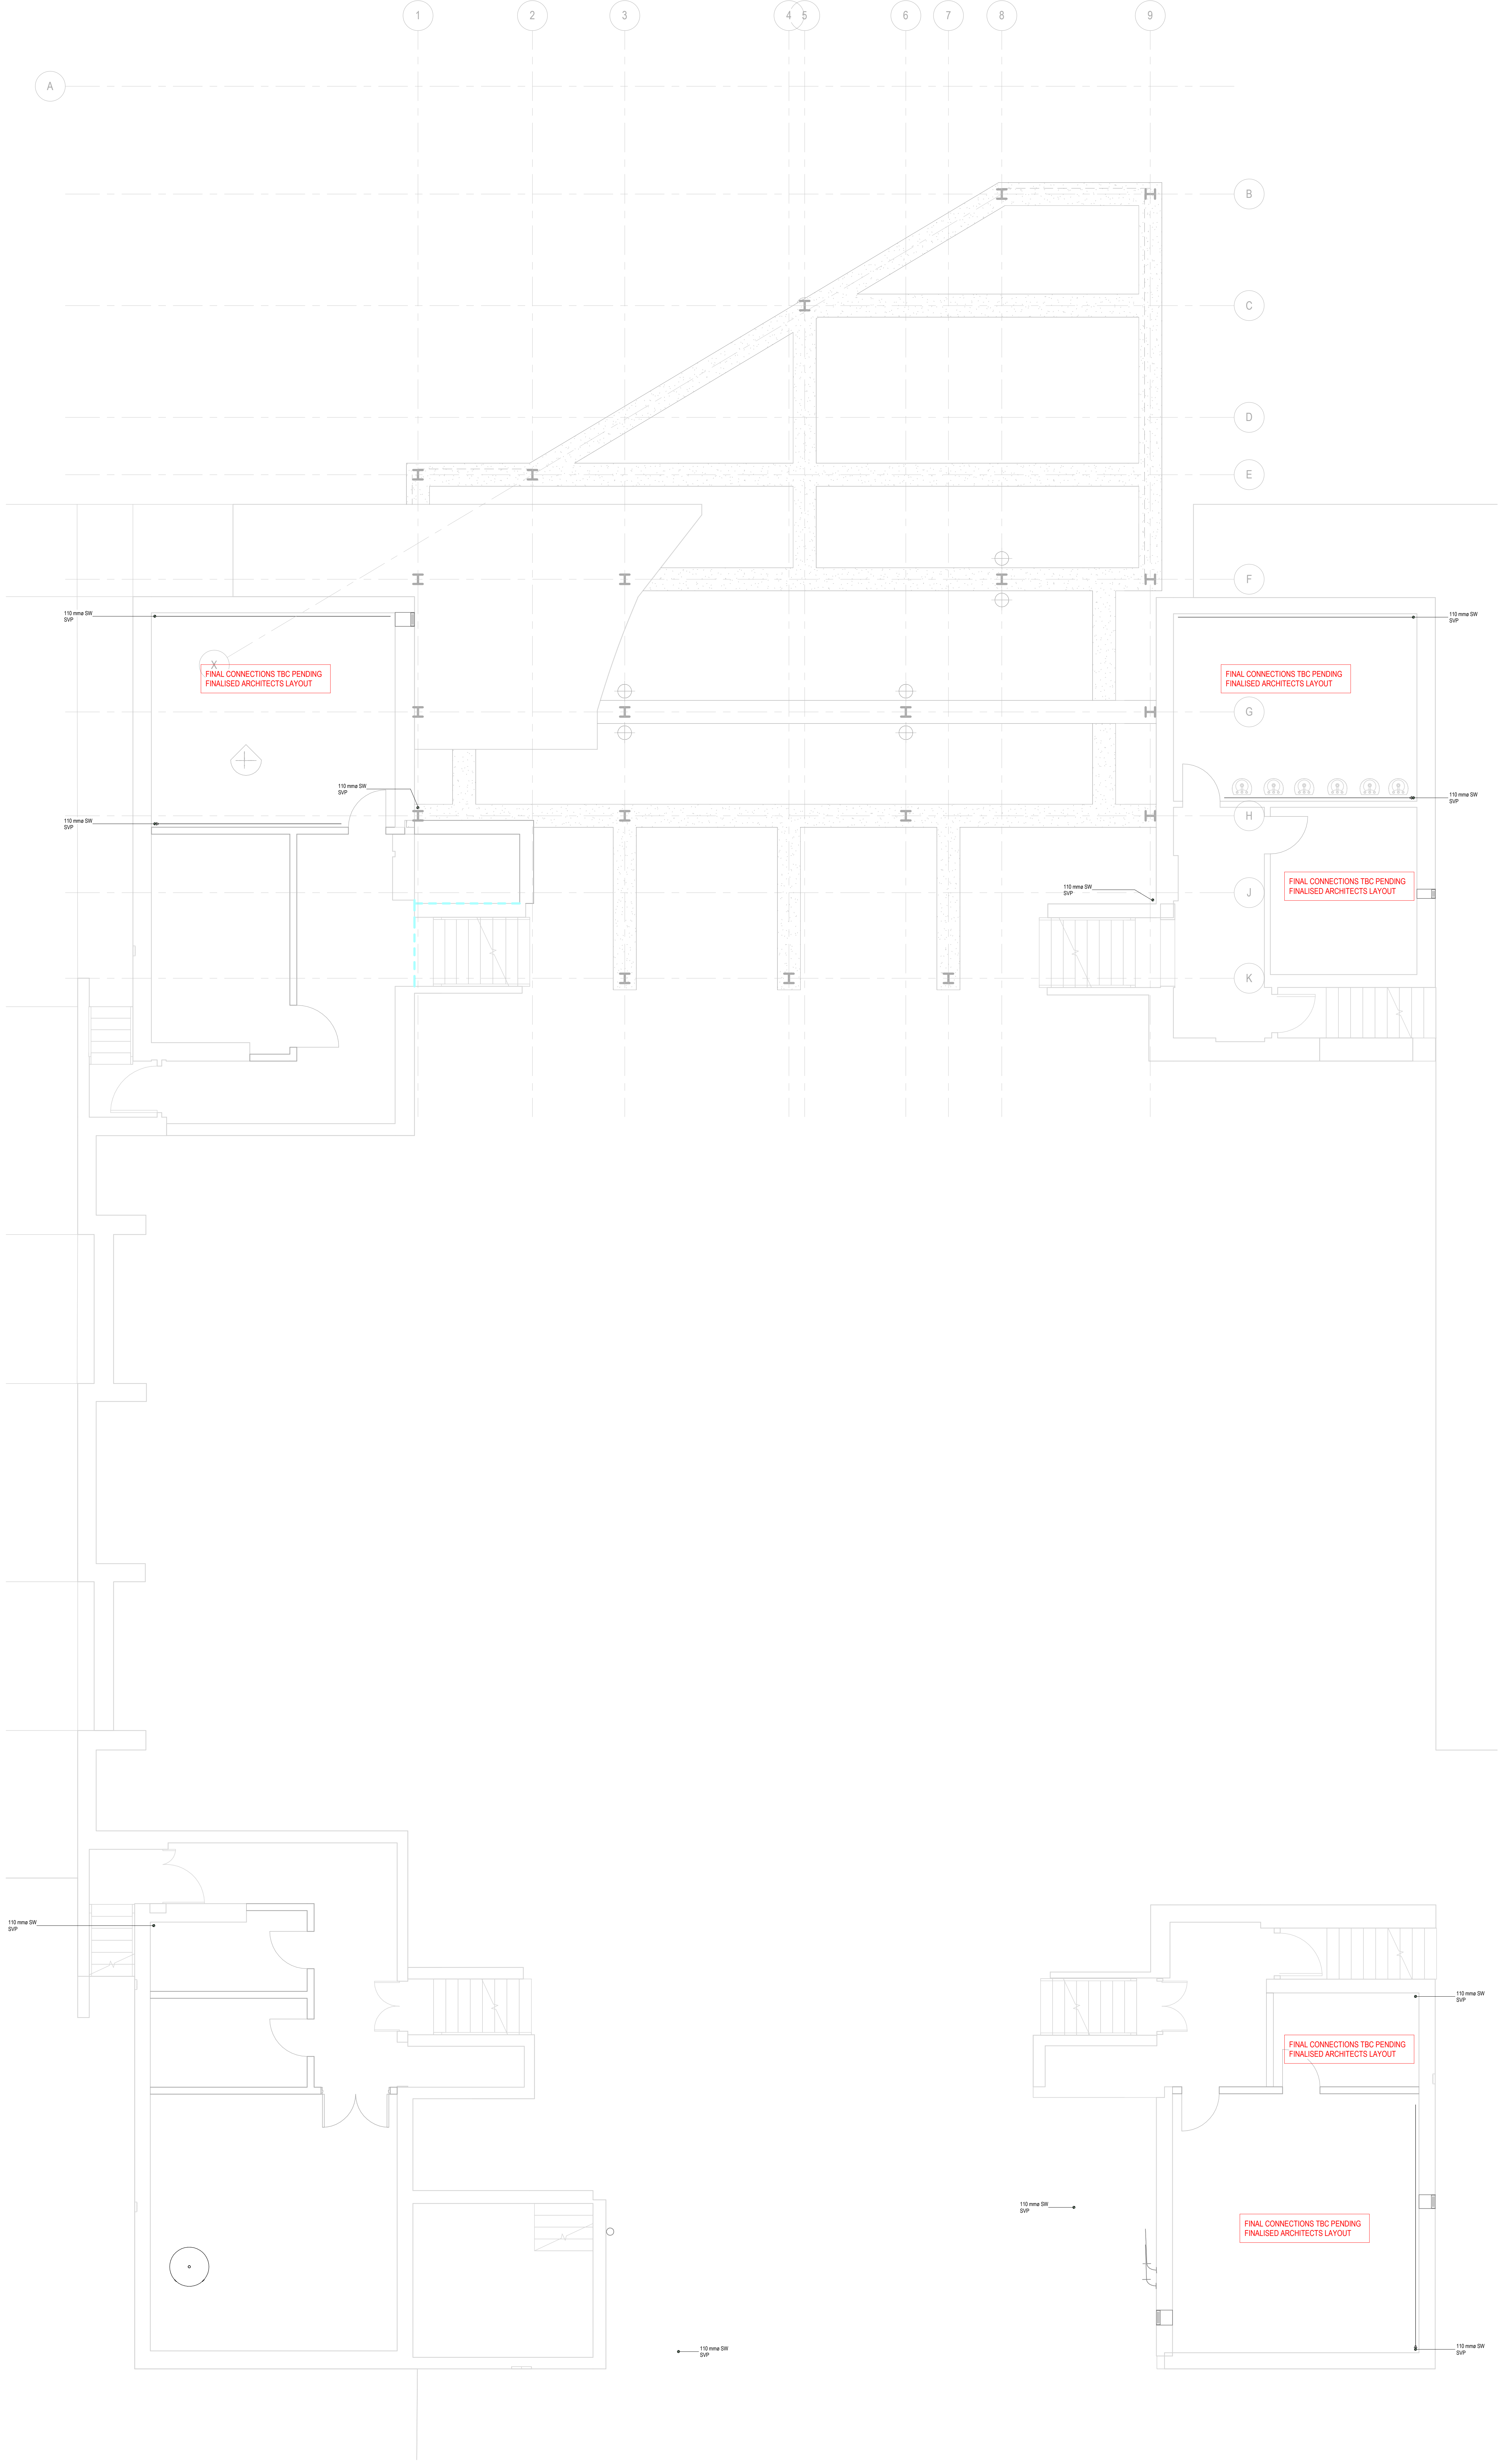

P1	11/10/23	GB	SH	STAGE 3 ISSUE
REV	DATE	DWN	APP	DESCRIPTION
CLIENT:				
ROCHDALE DEVELOPMENT AGENCY				
Steven A. Hunt & Associates Hangar 9, De Havilland Drive, Liverpool L24 8RN www.stevenhunt.com 0151 427 8009				
PROJECT No:		SCALE:		
4026		As indicated		
DRAWN:		CHECKED:		SIZE:
GB		SH		A0
PROJECT TITLE:				
HEYWOOD CIVIC CENTRE				
DRAWING TITLE:				
PROPOSED BASEMENT SOILS LAYOUT				
STATUS:				
STAGE 3				
DRAWING No:				REV:
4026-SHA-XX-B1-DR-M-4001				P1