




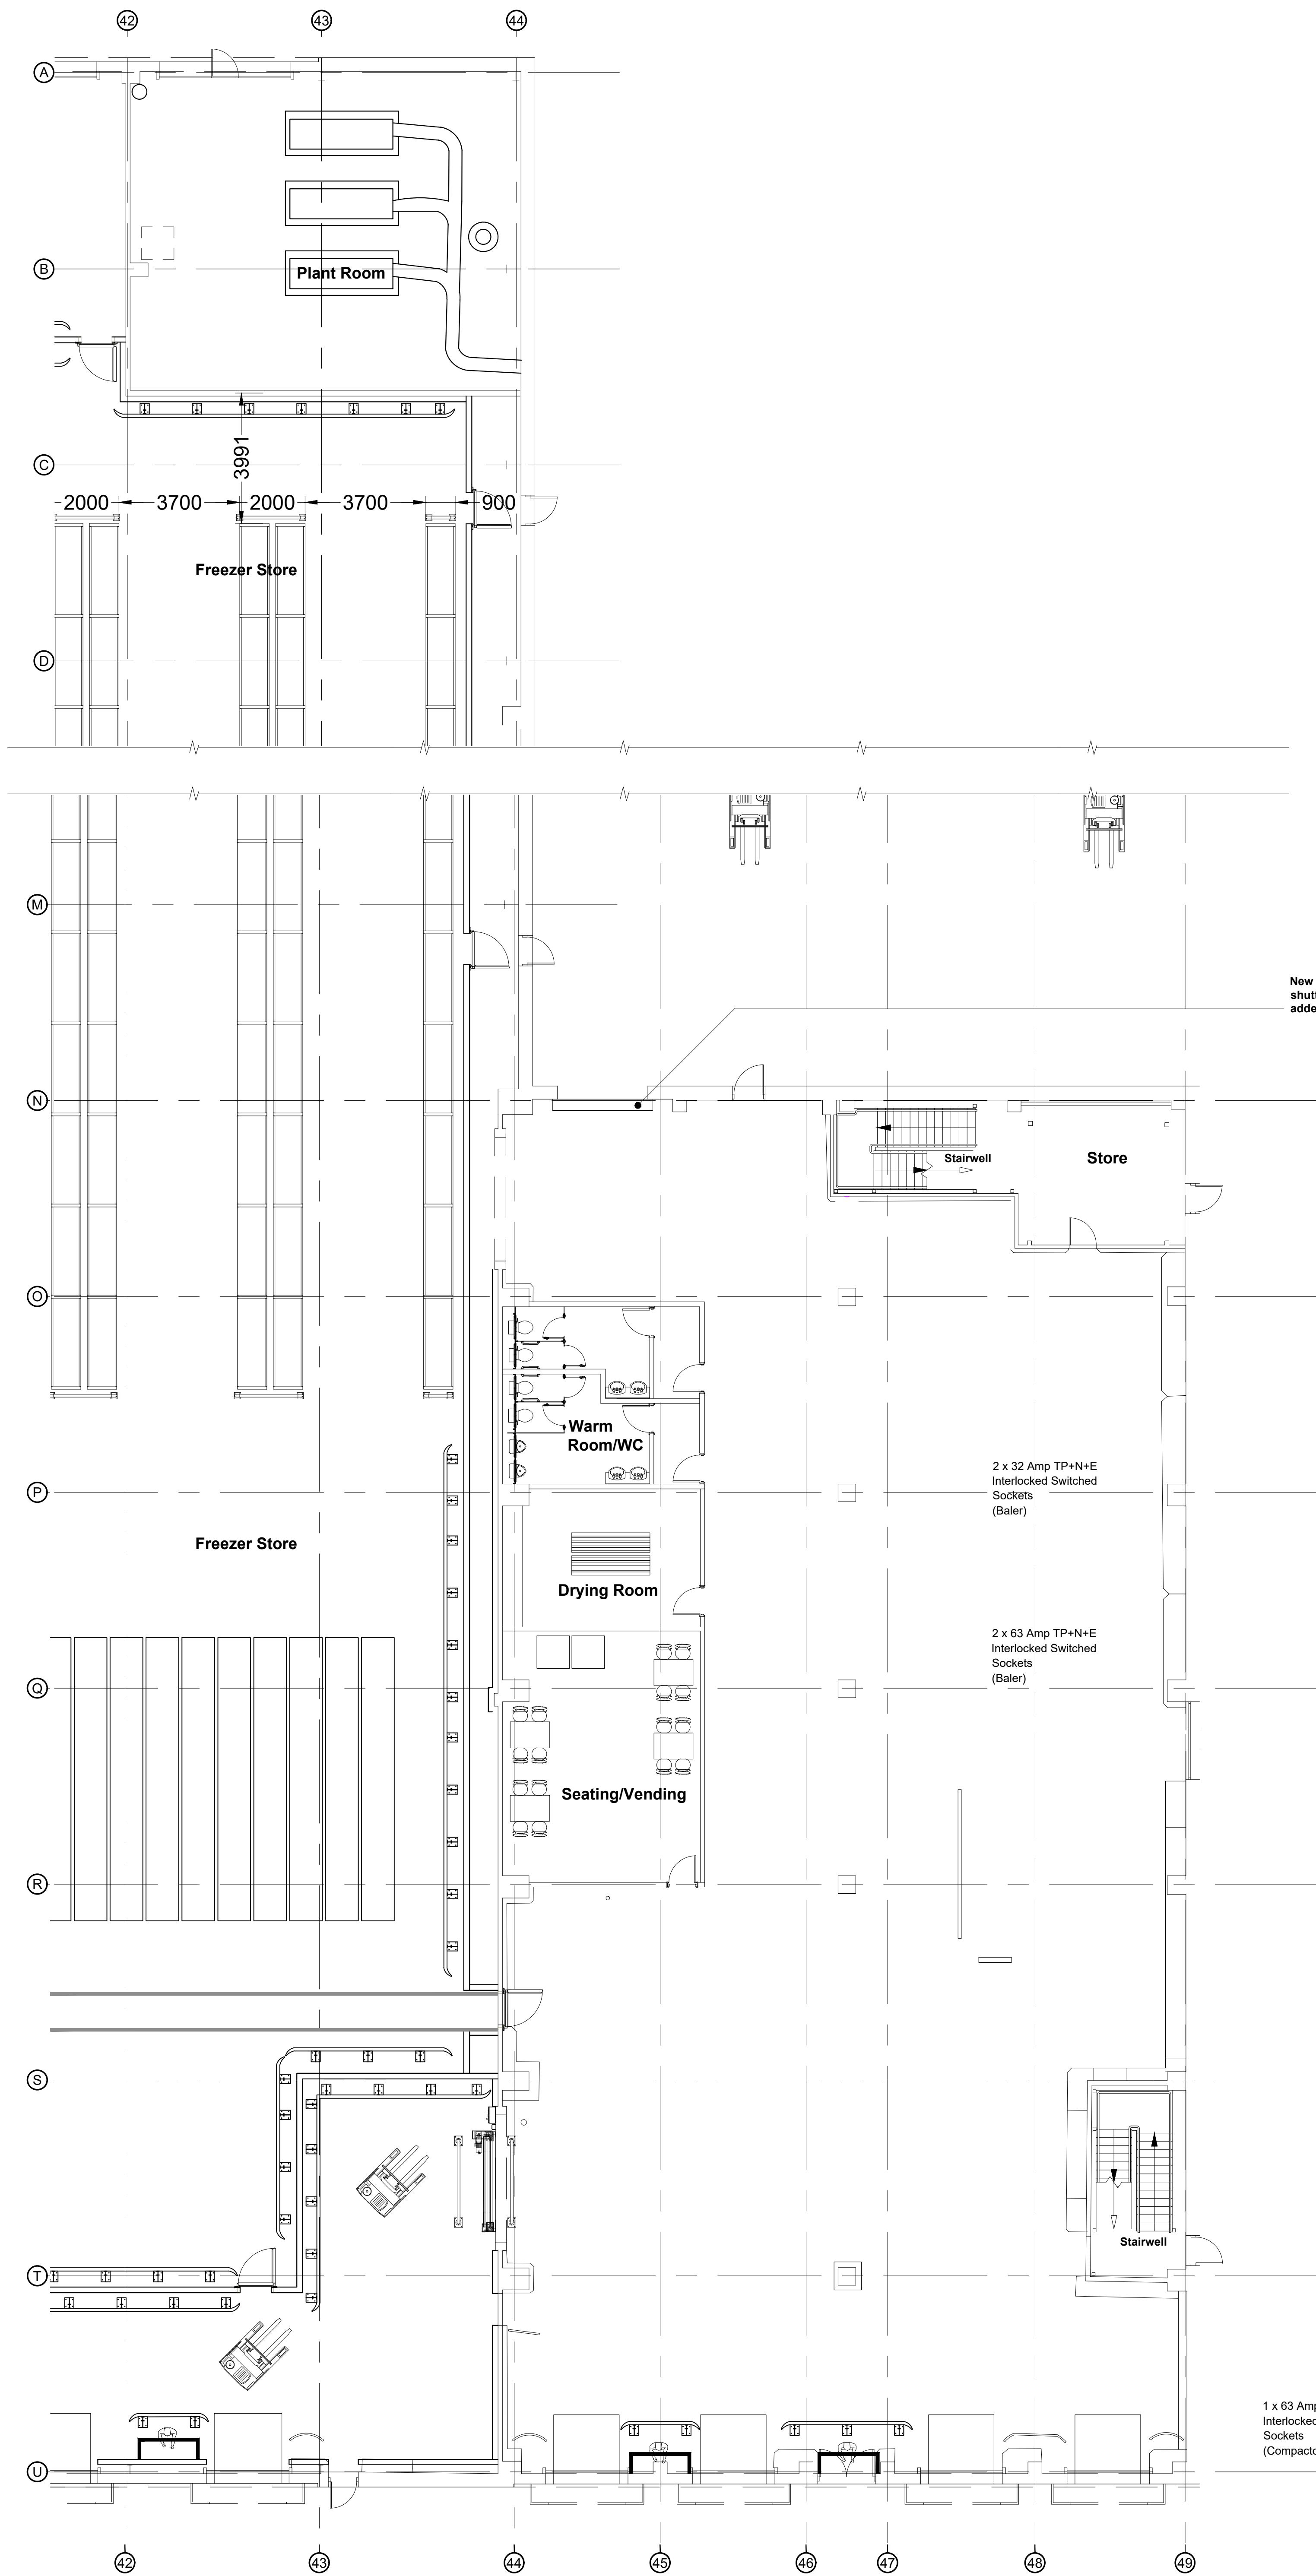

Proposed South Store - Ground Floor Scale 1:100

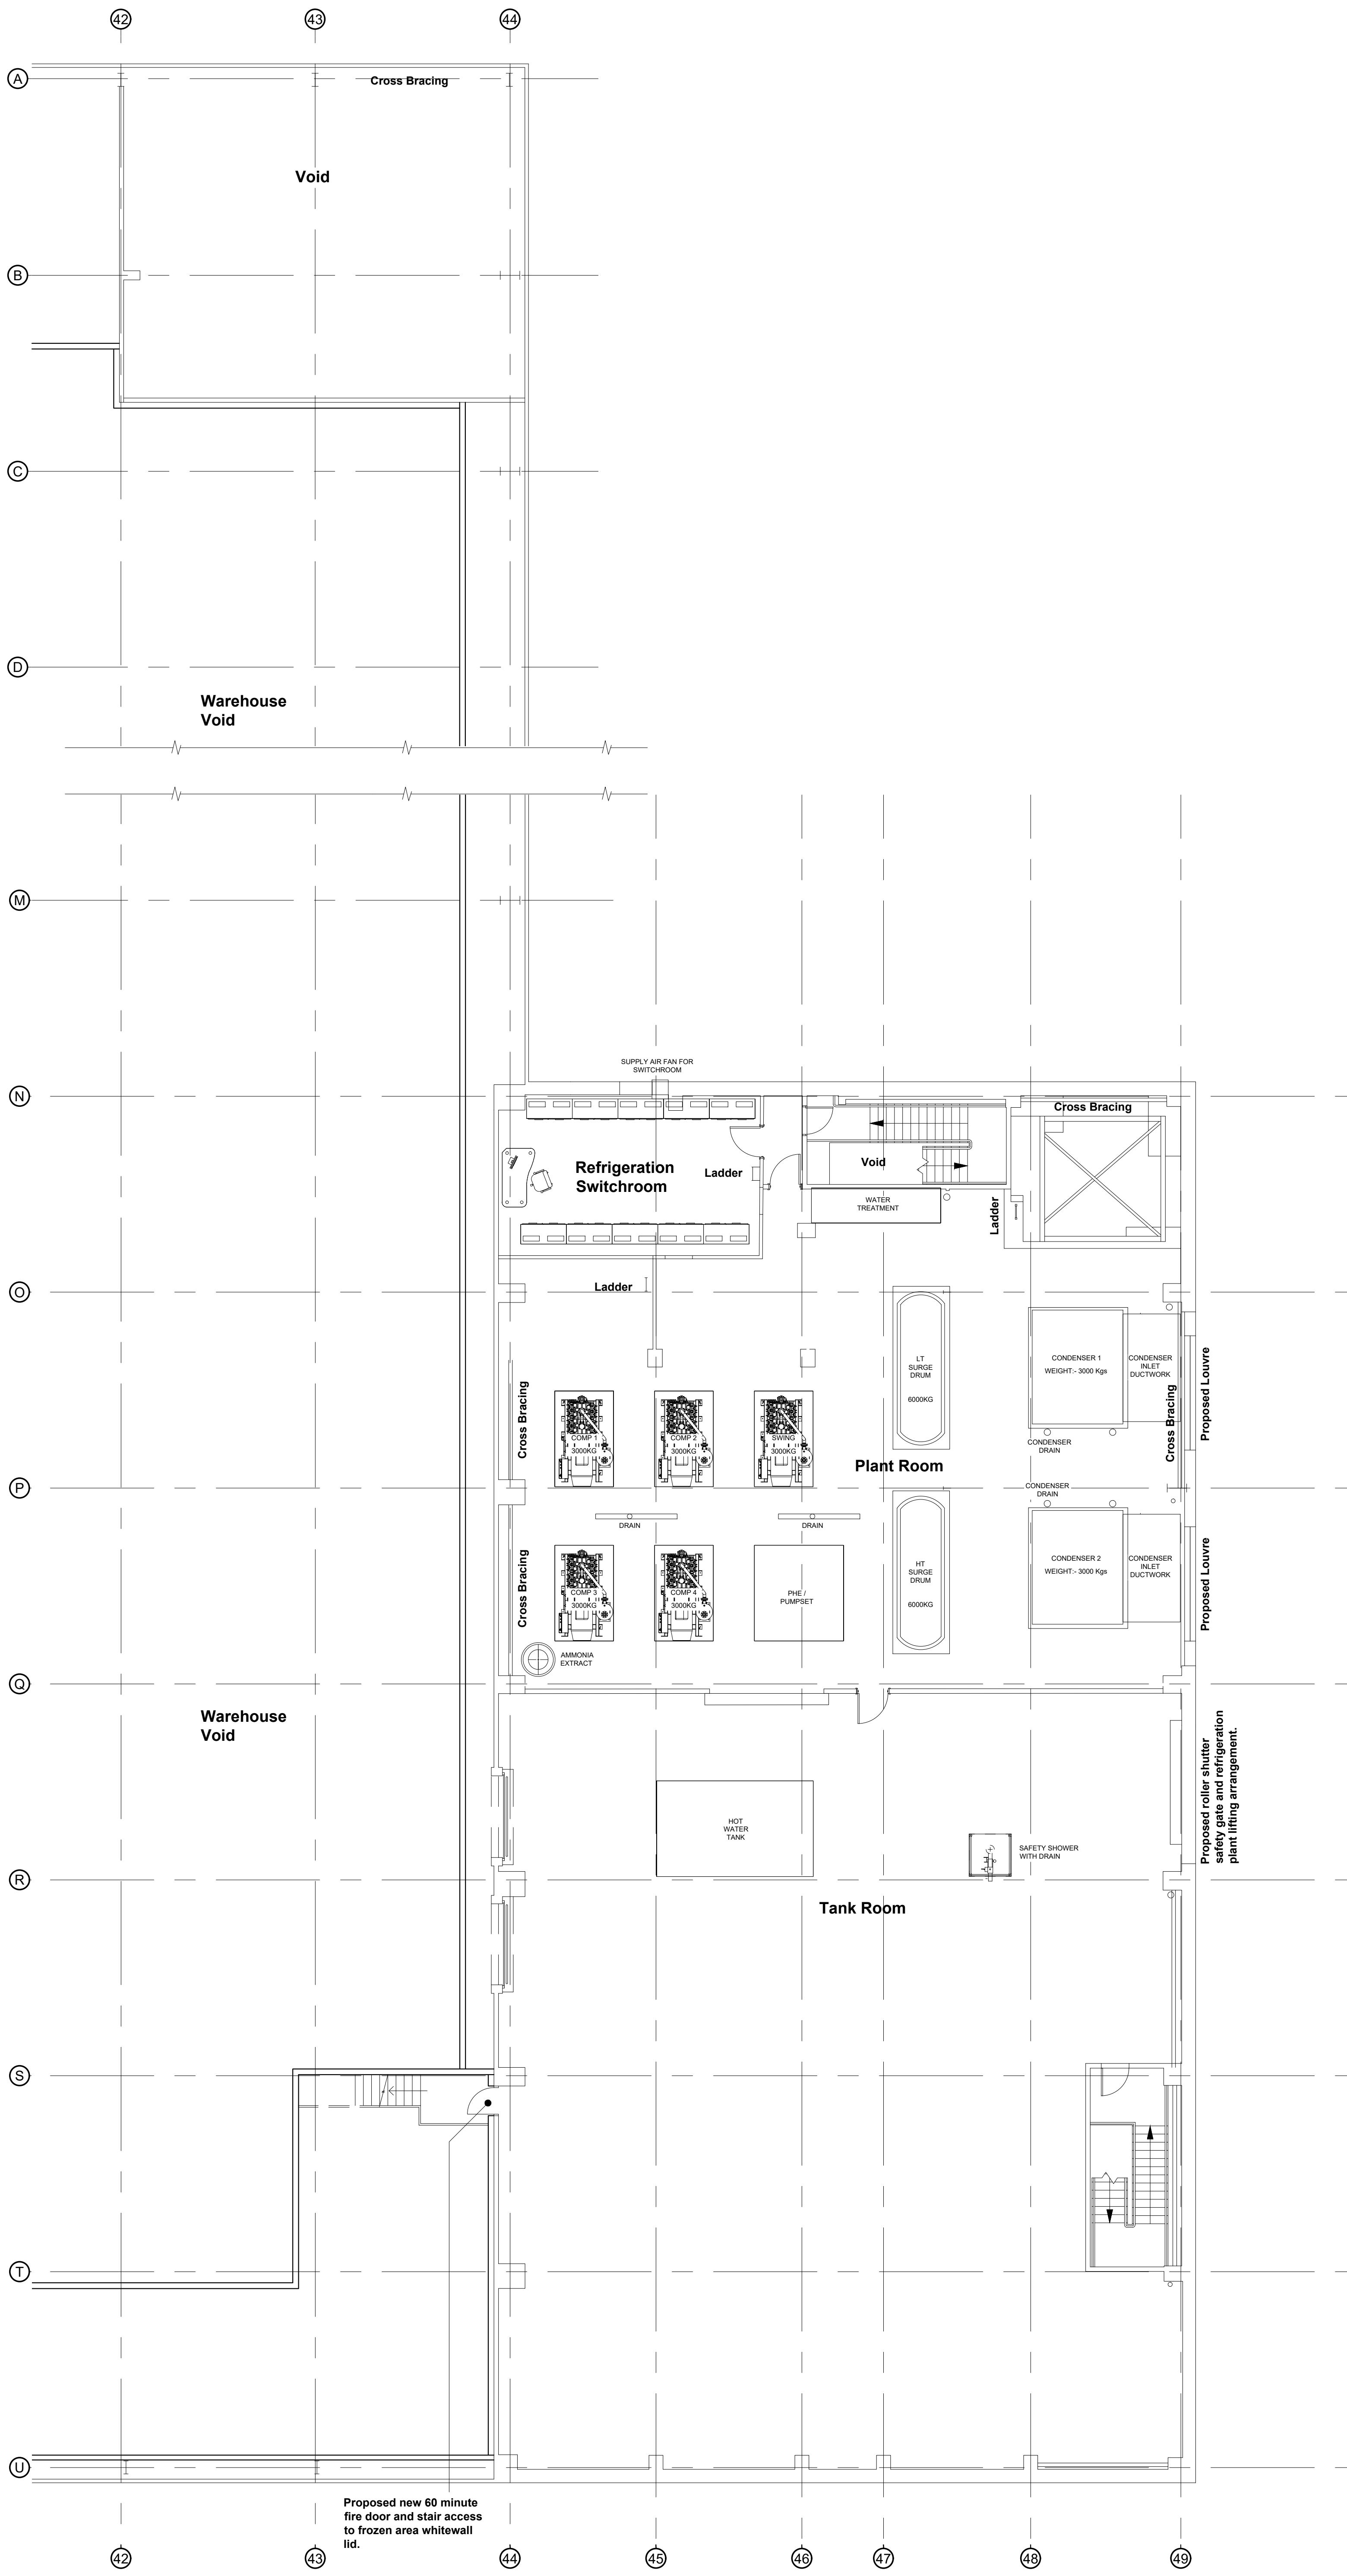

Proposed South Store - First Floor Scale 1:100

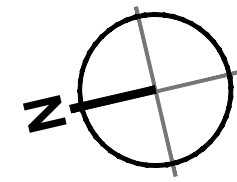

1m SCALE 1:100

PLANNING

THIS DRAWING IS TO BE USED FOR THE PROPOSED ONLY AND SHOULD NOT BE USED FOR ANY OTHER

rev	amendments	by	chk	date
GXO - Middleton				
Proposed South Store - GA				
LOD 2		LOI 2		
				
				
RIBA Plot Stage:		3. Spatial Coordination		
Document Suitability:		S1		
Drawn / Checked:		AW / LP		
Date:		29/07/2024		
Scale:		1:100 A0		
UMC Project Number:		24099		
Document Reference:		Drawing no:		Revision:
24099 - UMC - 0100 - ZZ - DR - A		1062		C01