


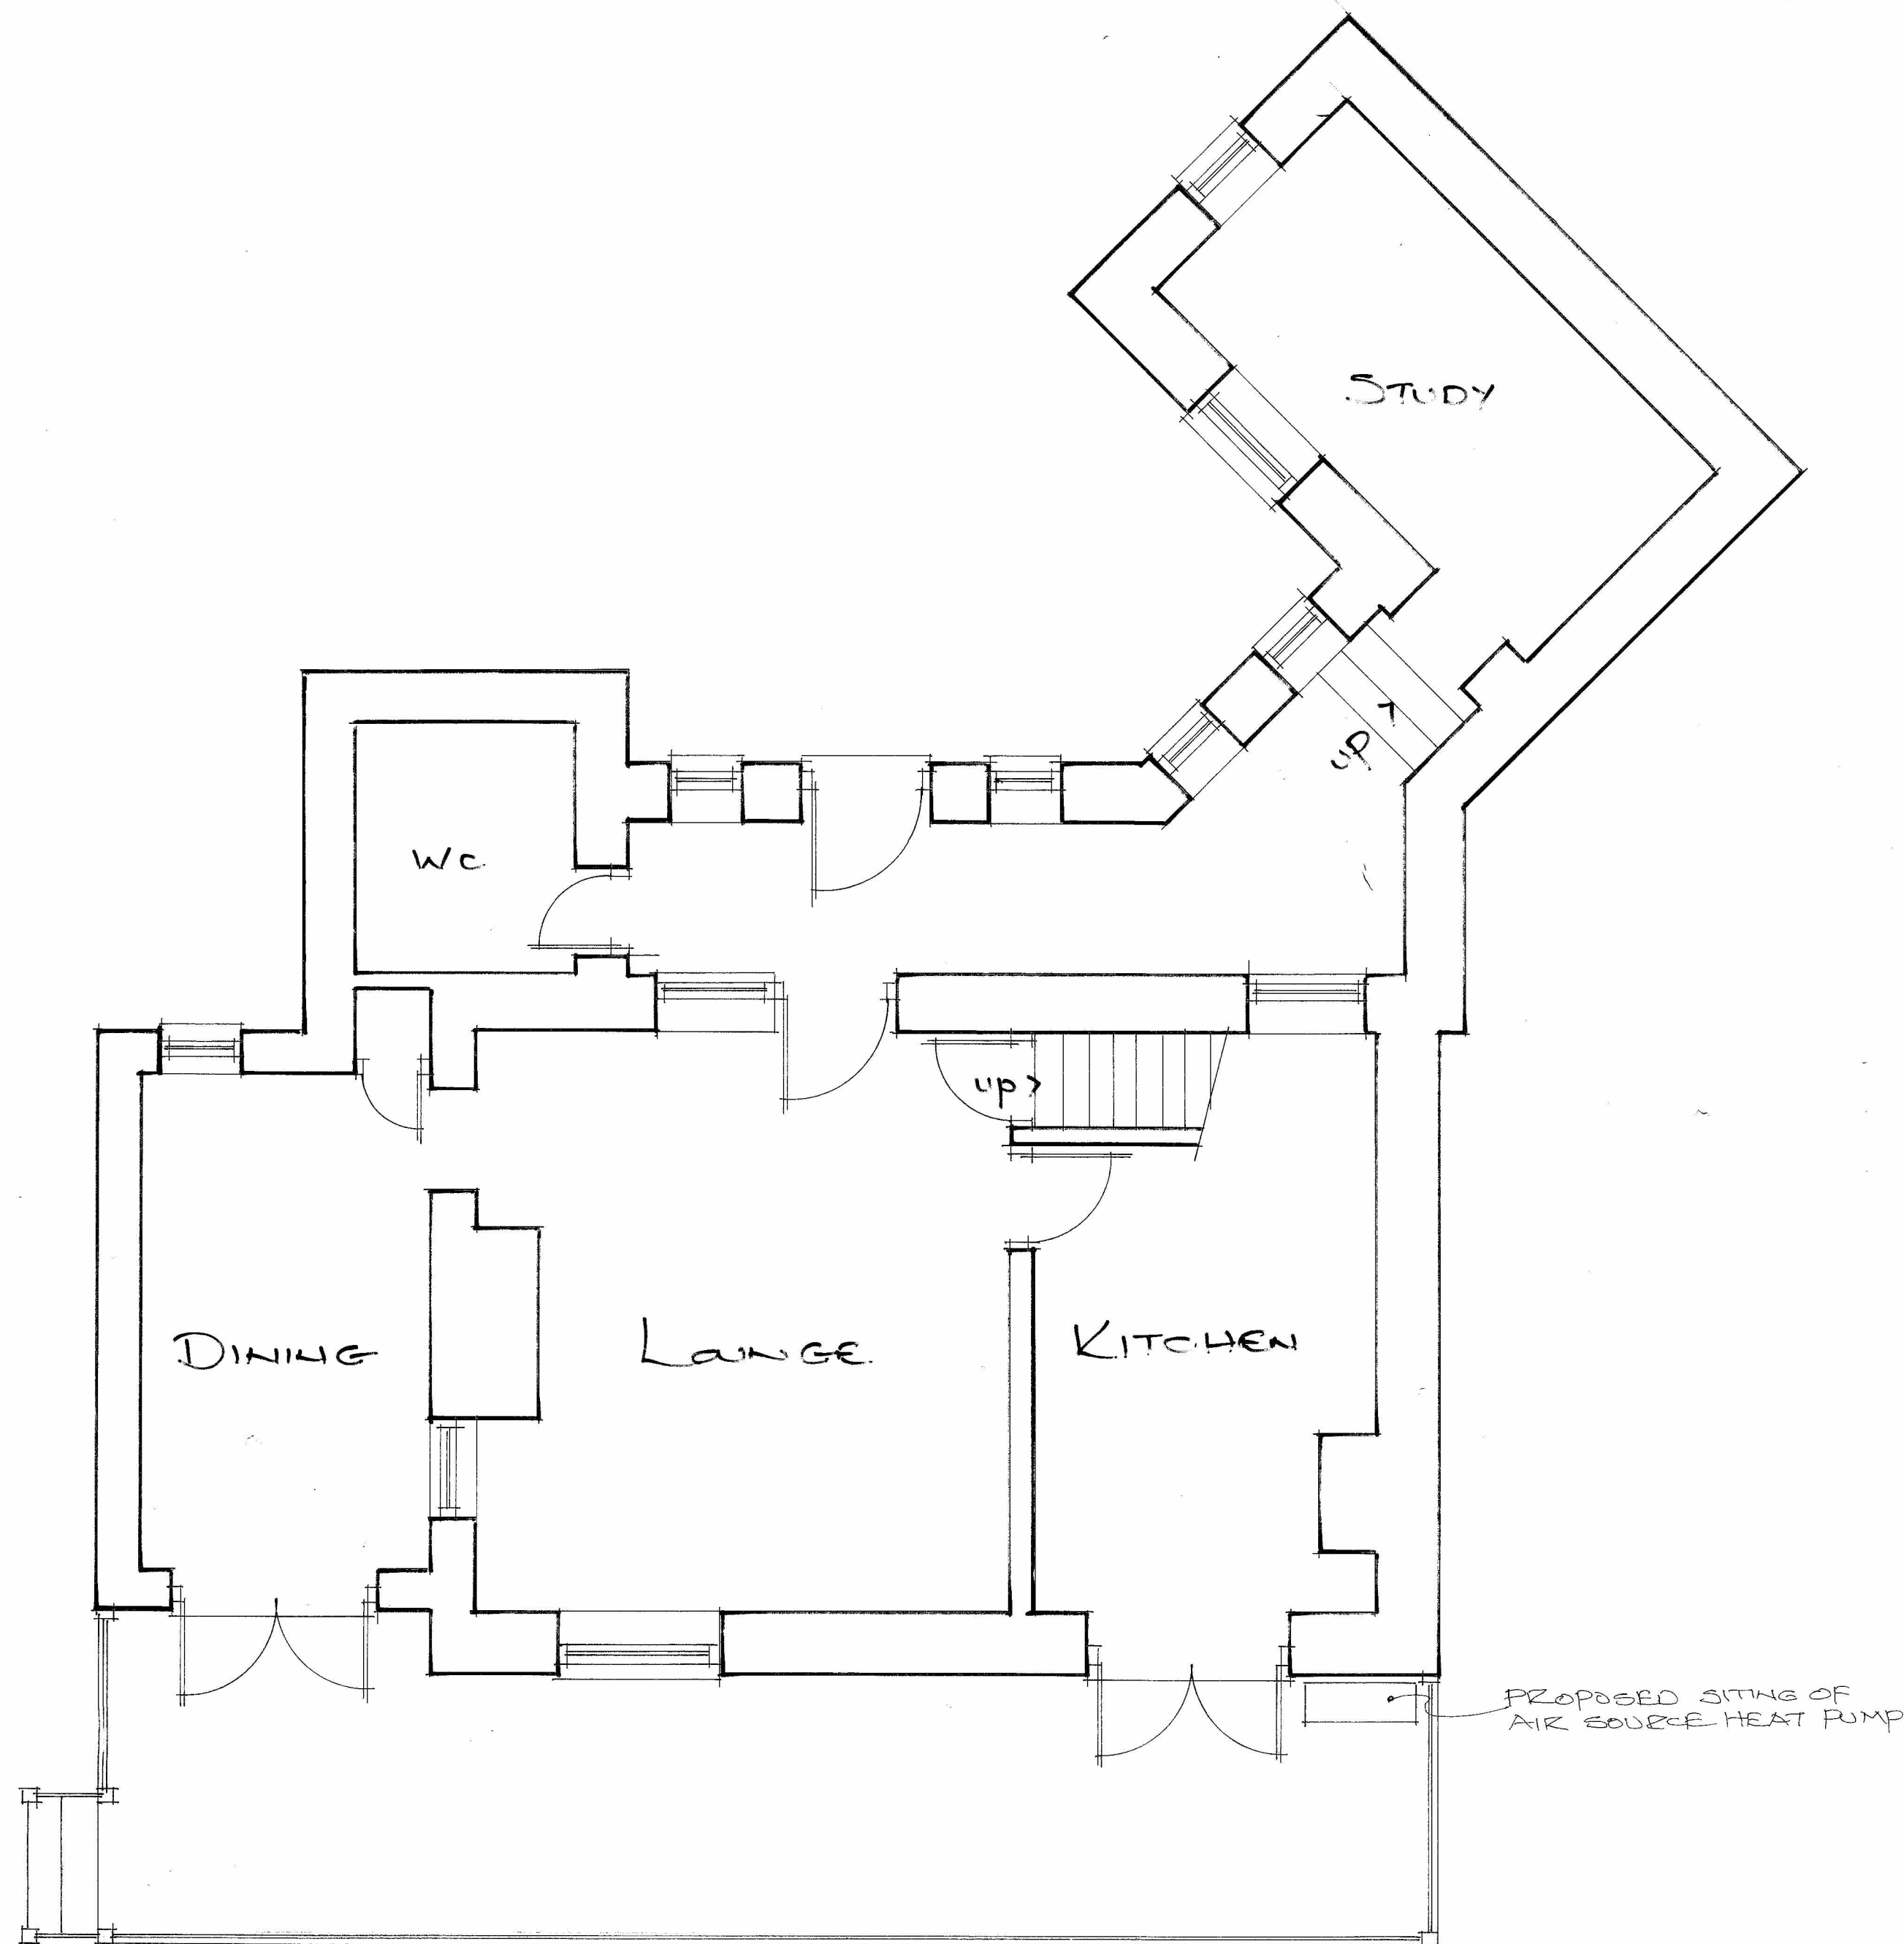

FOOTPRINT =  $120.5\text{m}^2$   
VOLUME =  $564.8\text{m}^3$

|                                                                                                |                  |              |                            |
|------------------------------------------------------------------------------------------------|------------------|--------------|----------------------------|
| SITE<br>FOLD COTTAGE, ASHWORTH ROAD,<br>ROCHDALE, OL11 5UP                                     |                  |              |                            |
| PROJECT<br>INSTALLATION OF AIR SOURCE<br>HEAT PUMP UNIT TO THE REAR<br>ELEVATION OF THE HOUSE. |                  |              |                            |
| TITLE<br>EXISTING GROUND FLOOR LAYOUT                                                          |                  |              |                            |
| SCALE<br>1:50 @A2                                                                              | DATE<br>JUL 2023 | DRAWN<br>AJL | DRAWING NO<br>FC/PL/23/002 |



**R T DESIGN**  
Architectural and Surveying Services

25 Seymour Drive,  
Bradshaw,  
Bolton.  
BL2 3HB  
Tel : 07970 636772