
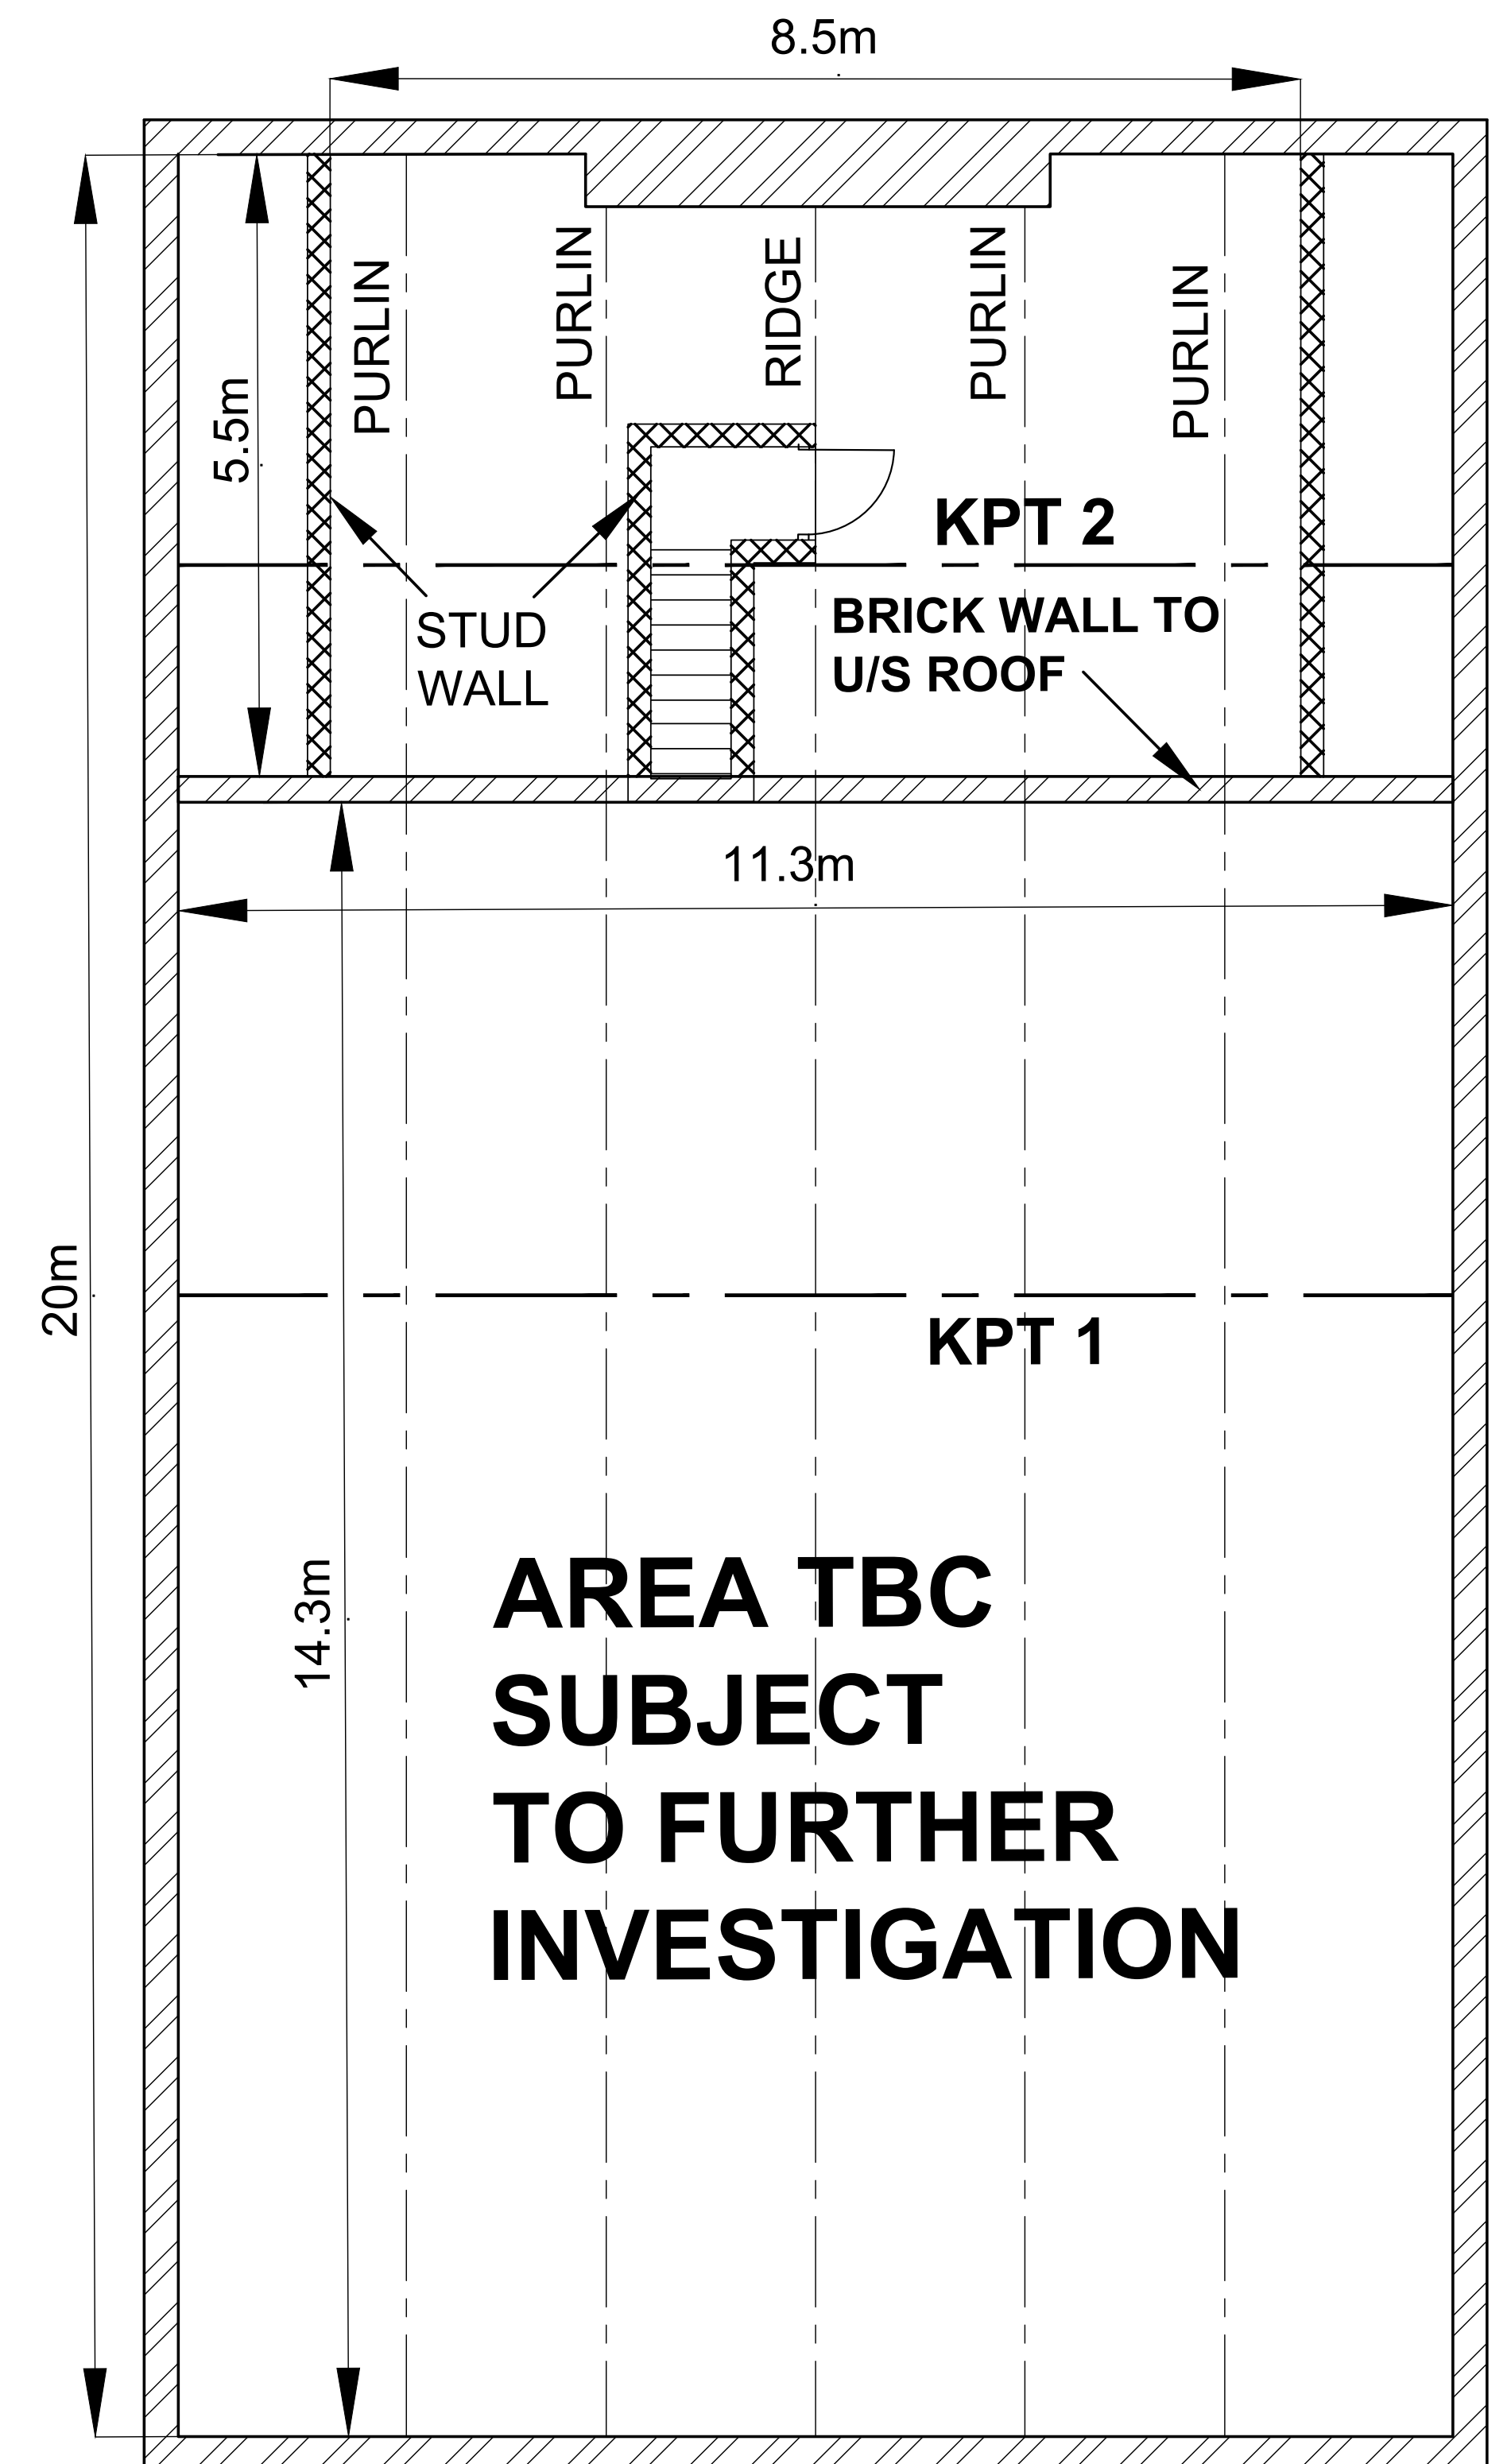
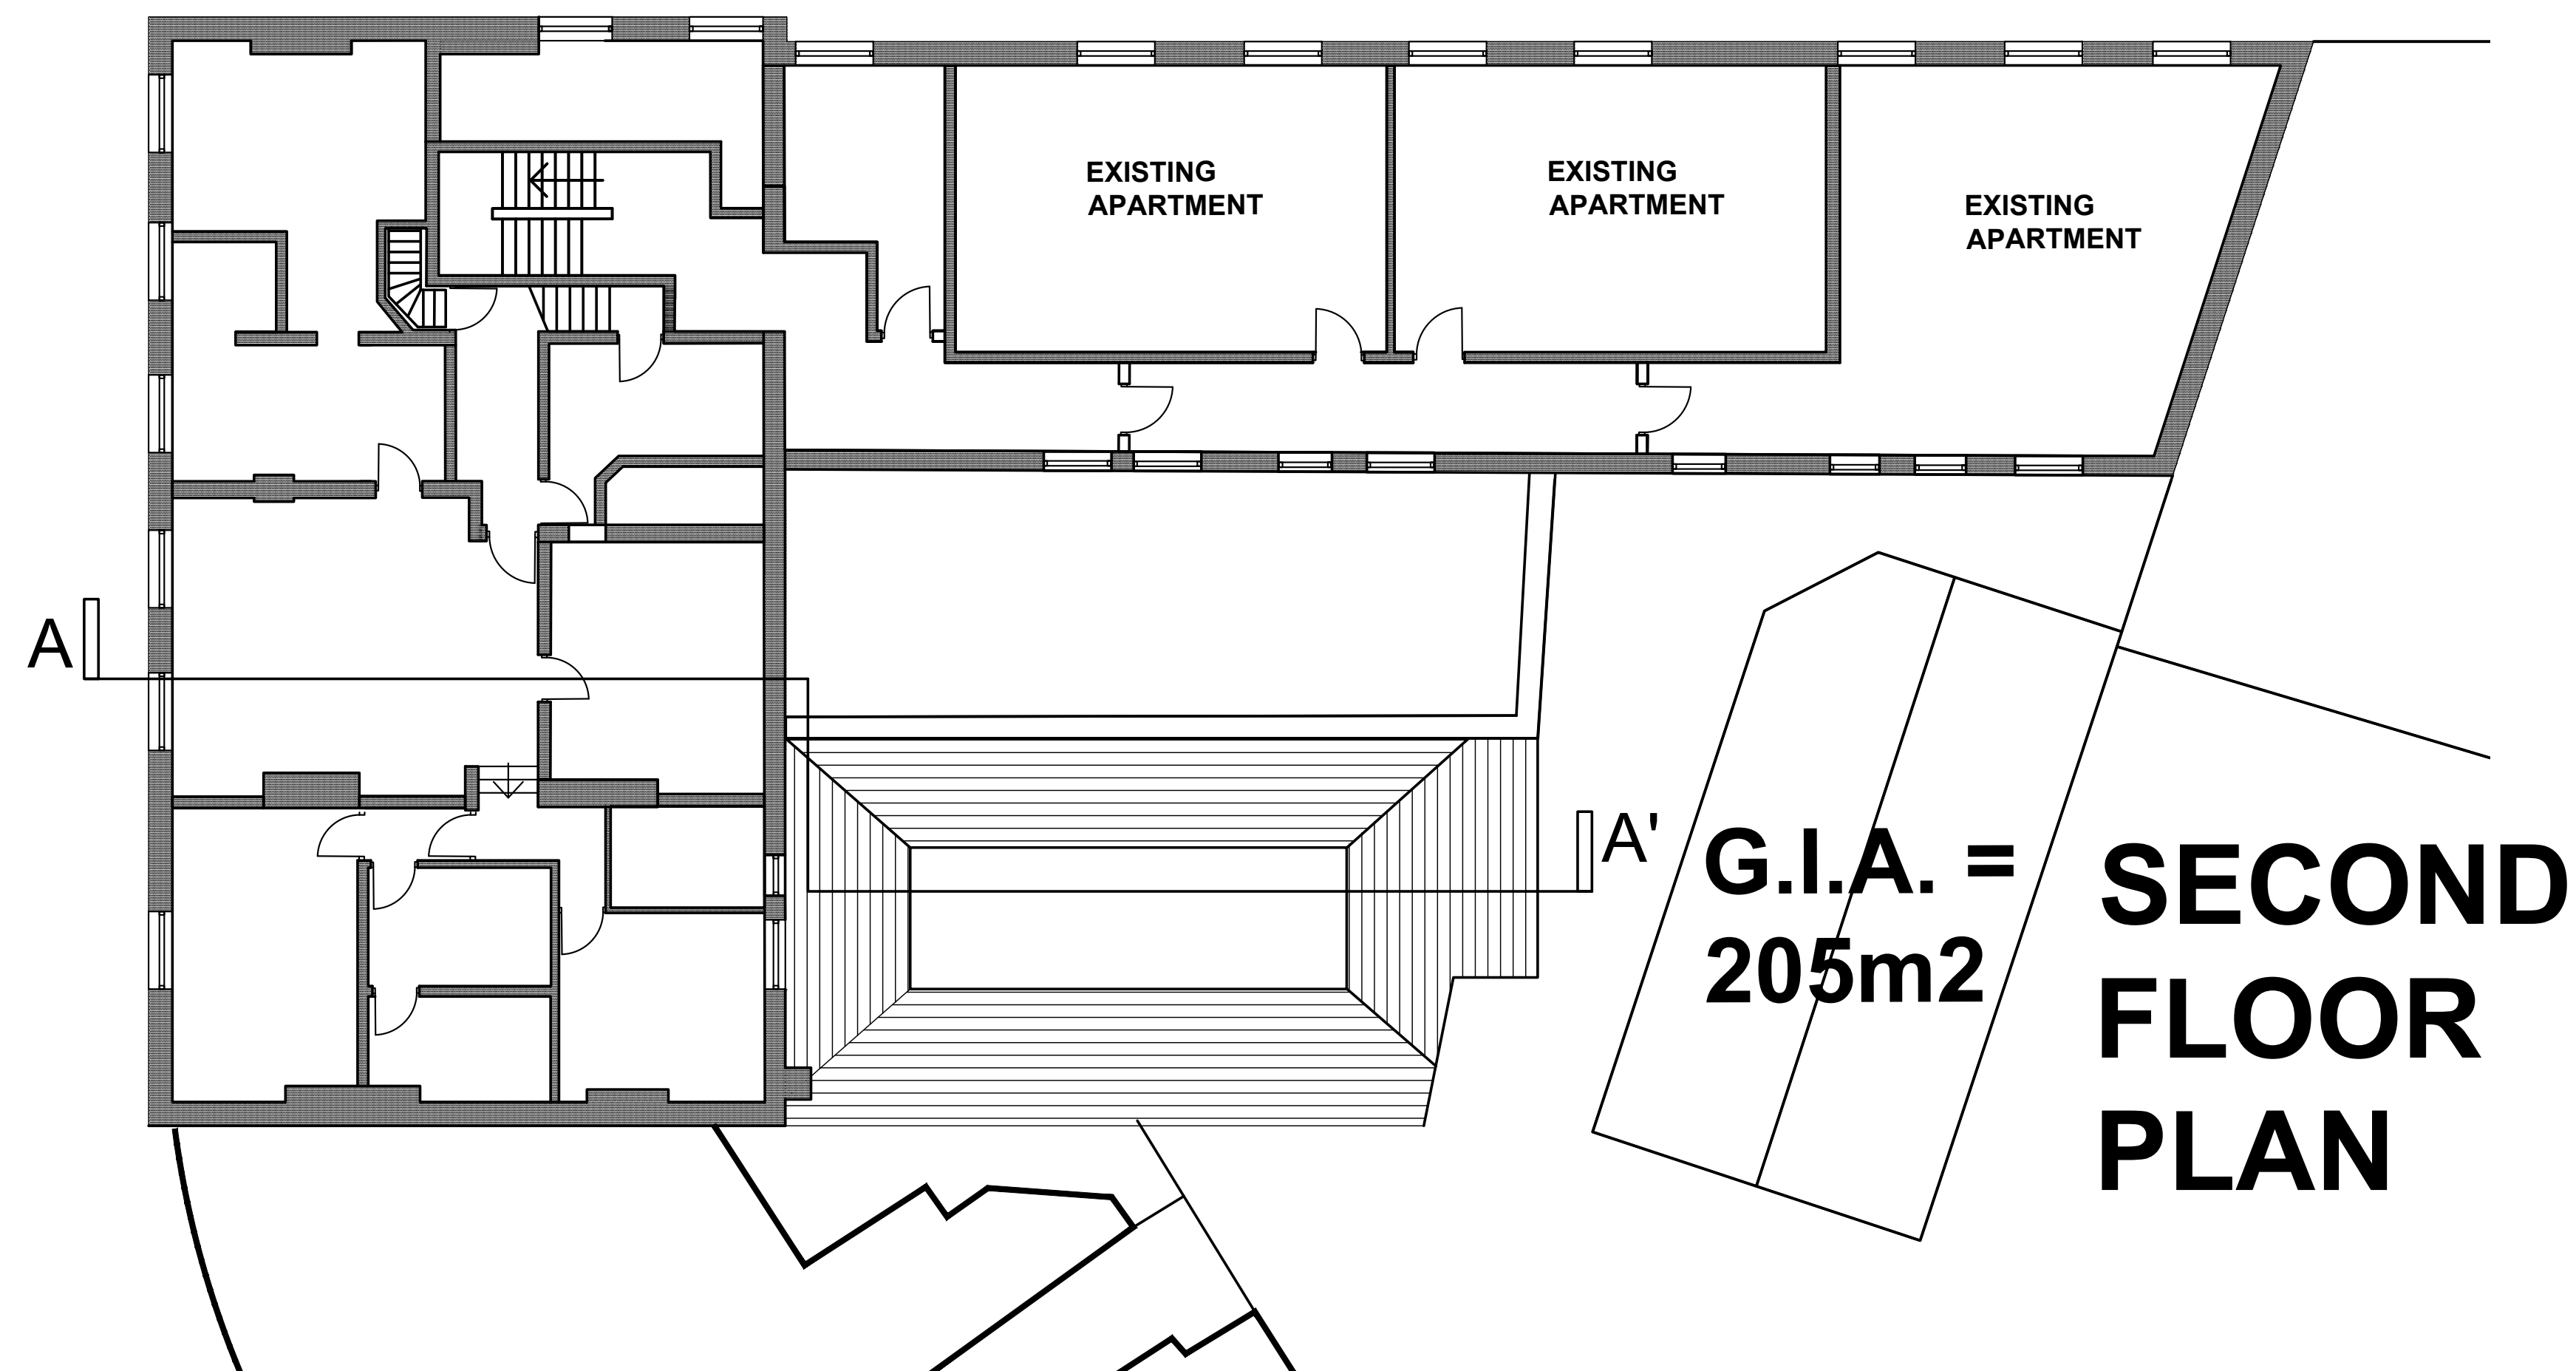


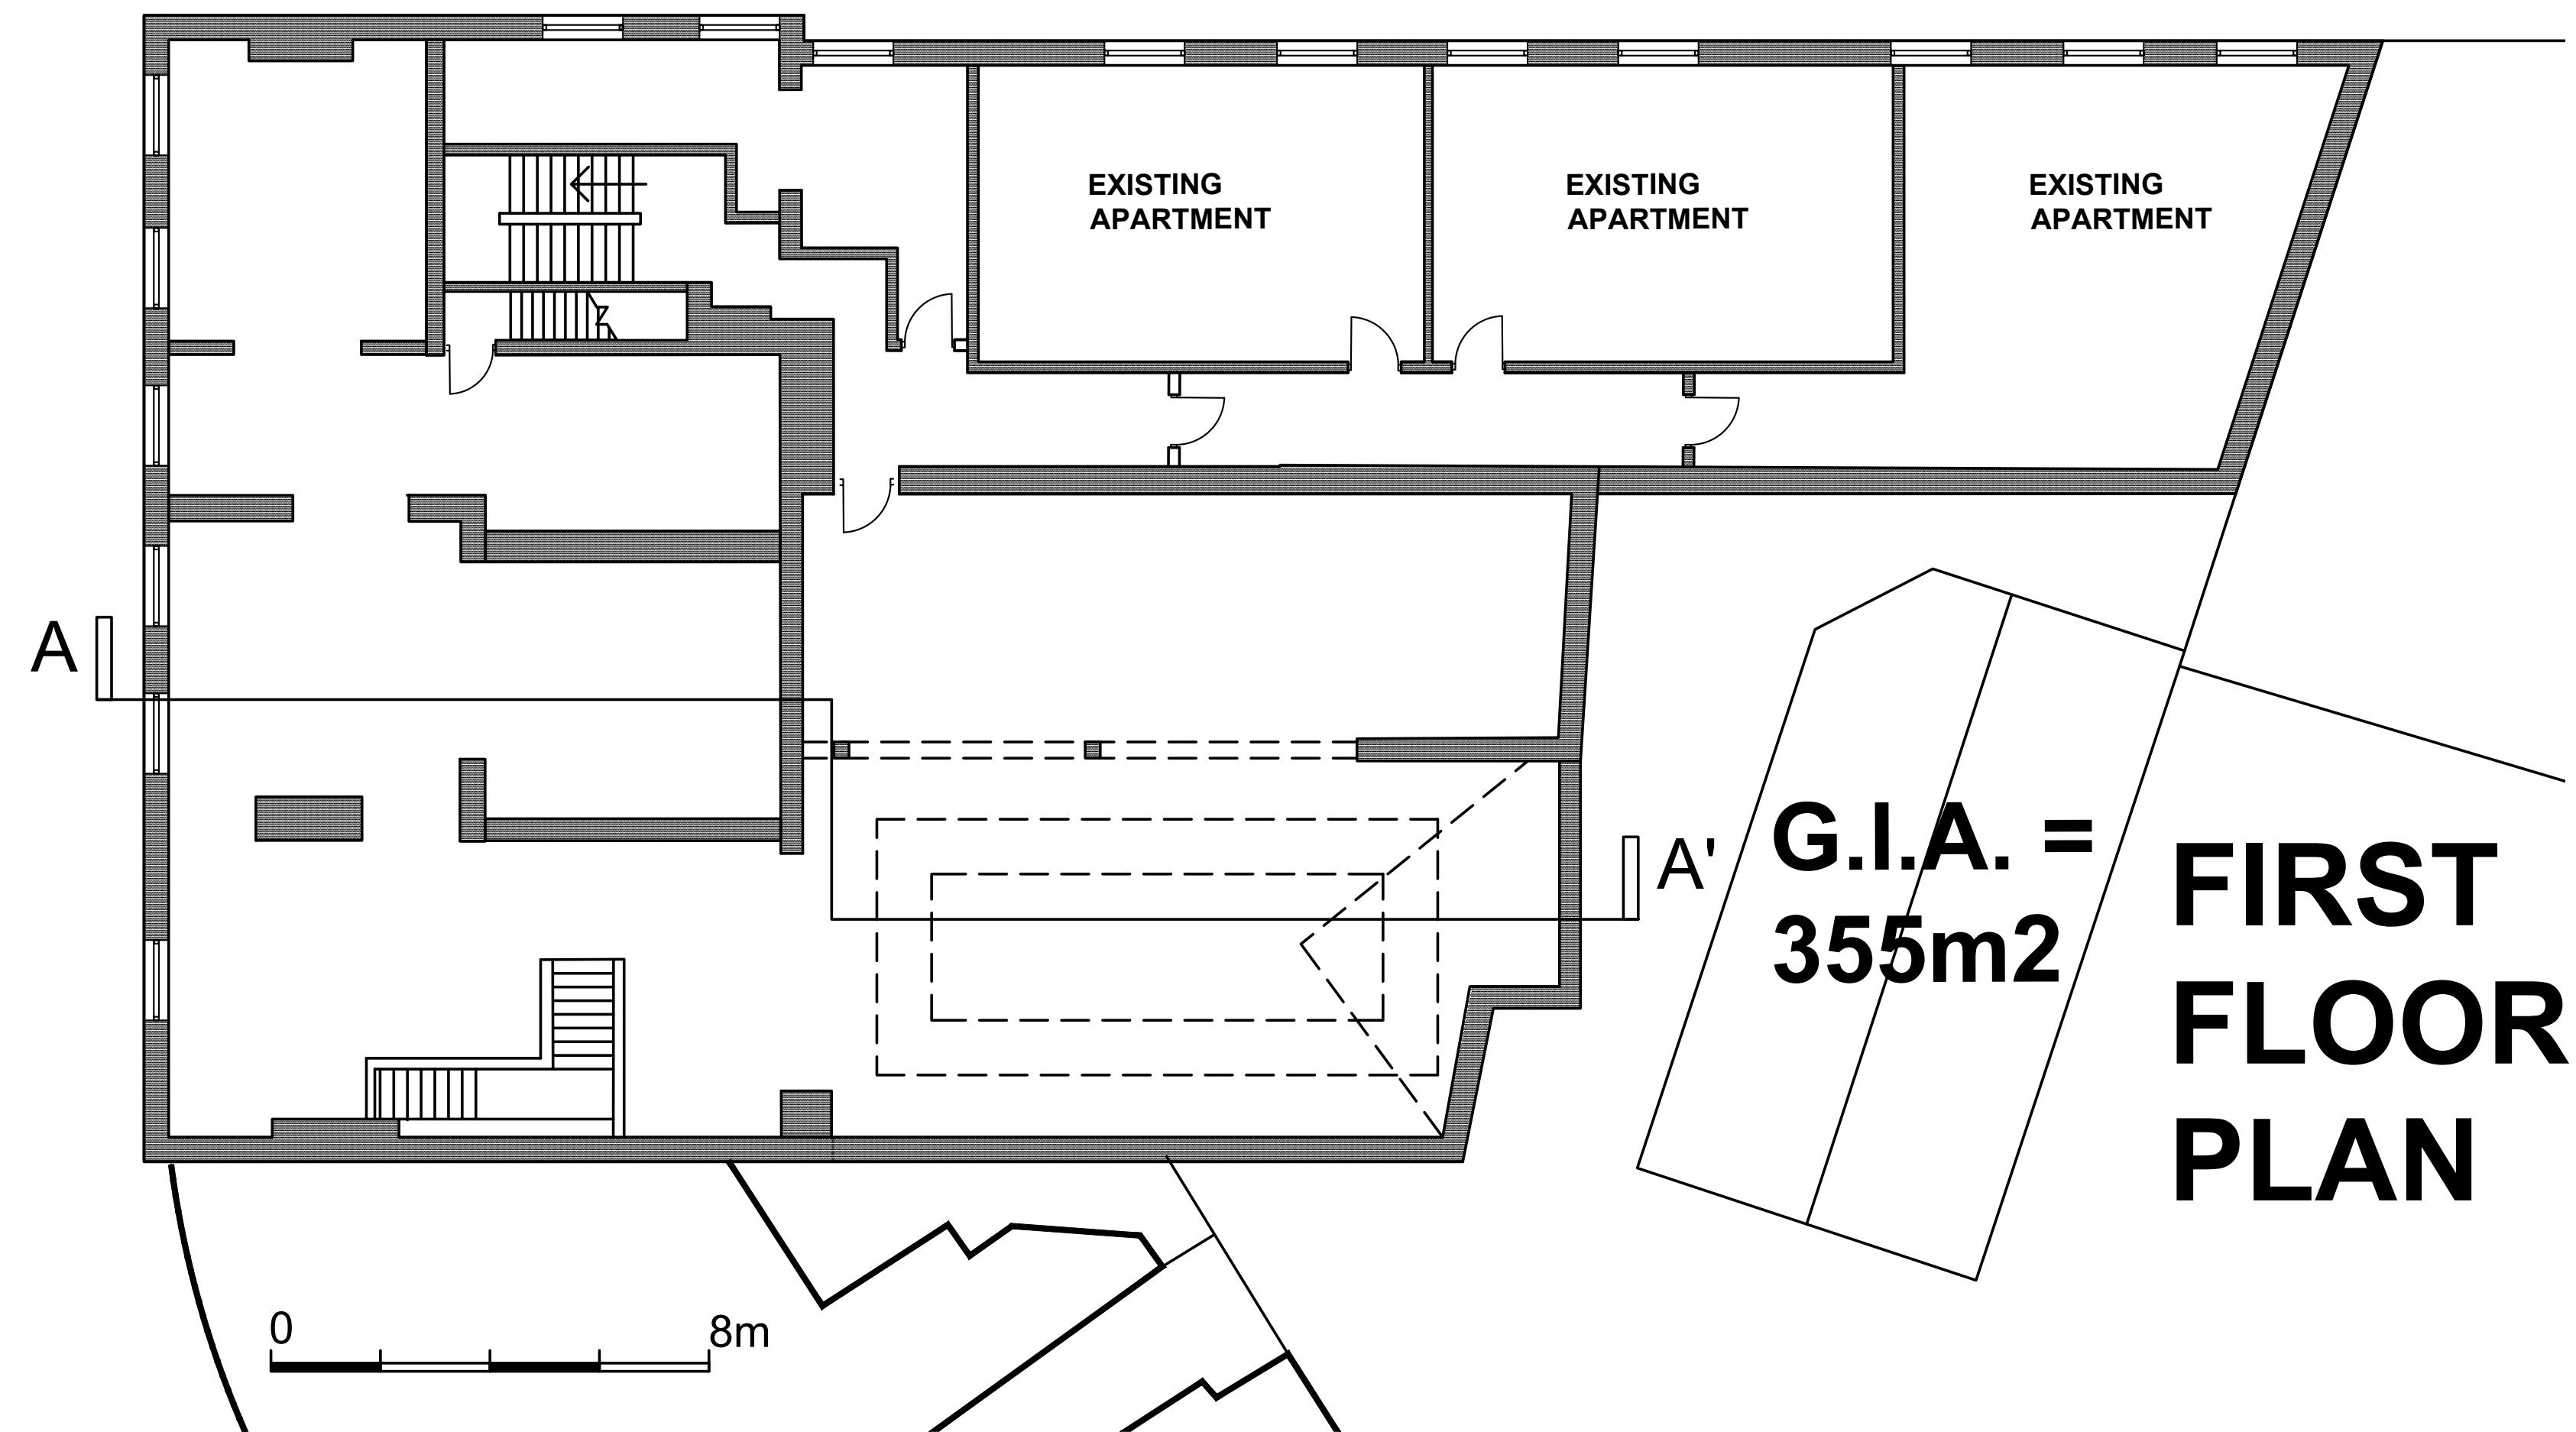

LOFT PLAN
1:50

REV:	DATE:	DETAILS:
BM ARCHITECTURAL DESIGNS APARTMENT 8 224 GREAT CLOWES STREET MANCHESTER M7 2ZS TEL: 07415 493002		
PROJECT: PROPOSED APARTMENTS AT 1 DRAKE STREET, ROCHDALE OL16 1RE		
CLIENT: CASSEL AND FLETCHER PROPERTY MANAGEMENT LTD.		
TITLE: EXISTING 1ST, 2ND AND LOFT PLANS		
SCALE:	1:100	DATE: 01/ 2025
STATUS: PLANNING DRAWN: BM		
DRAWING: BM/0125/DRAKE/ PL2 REV :		