


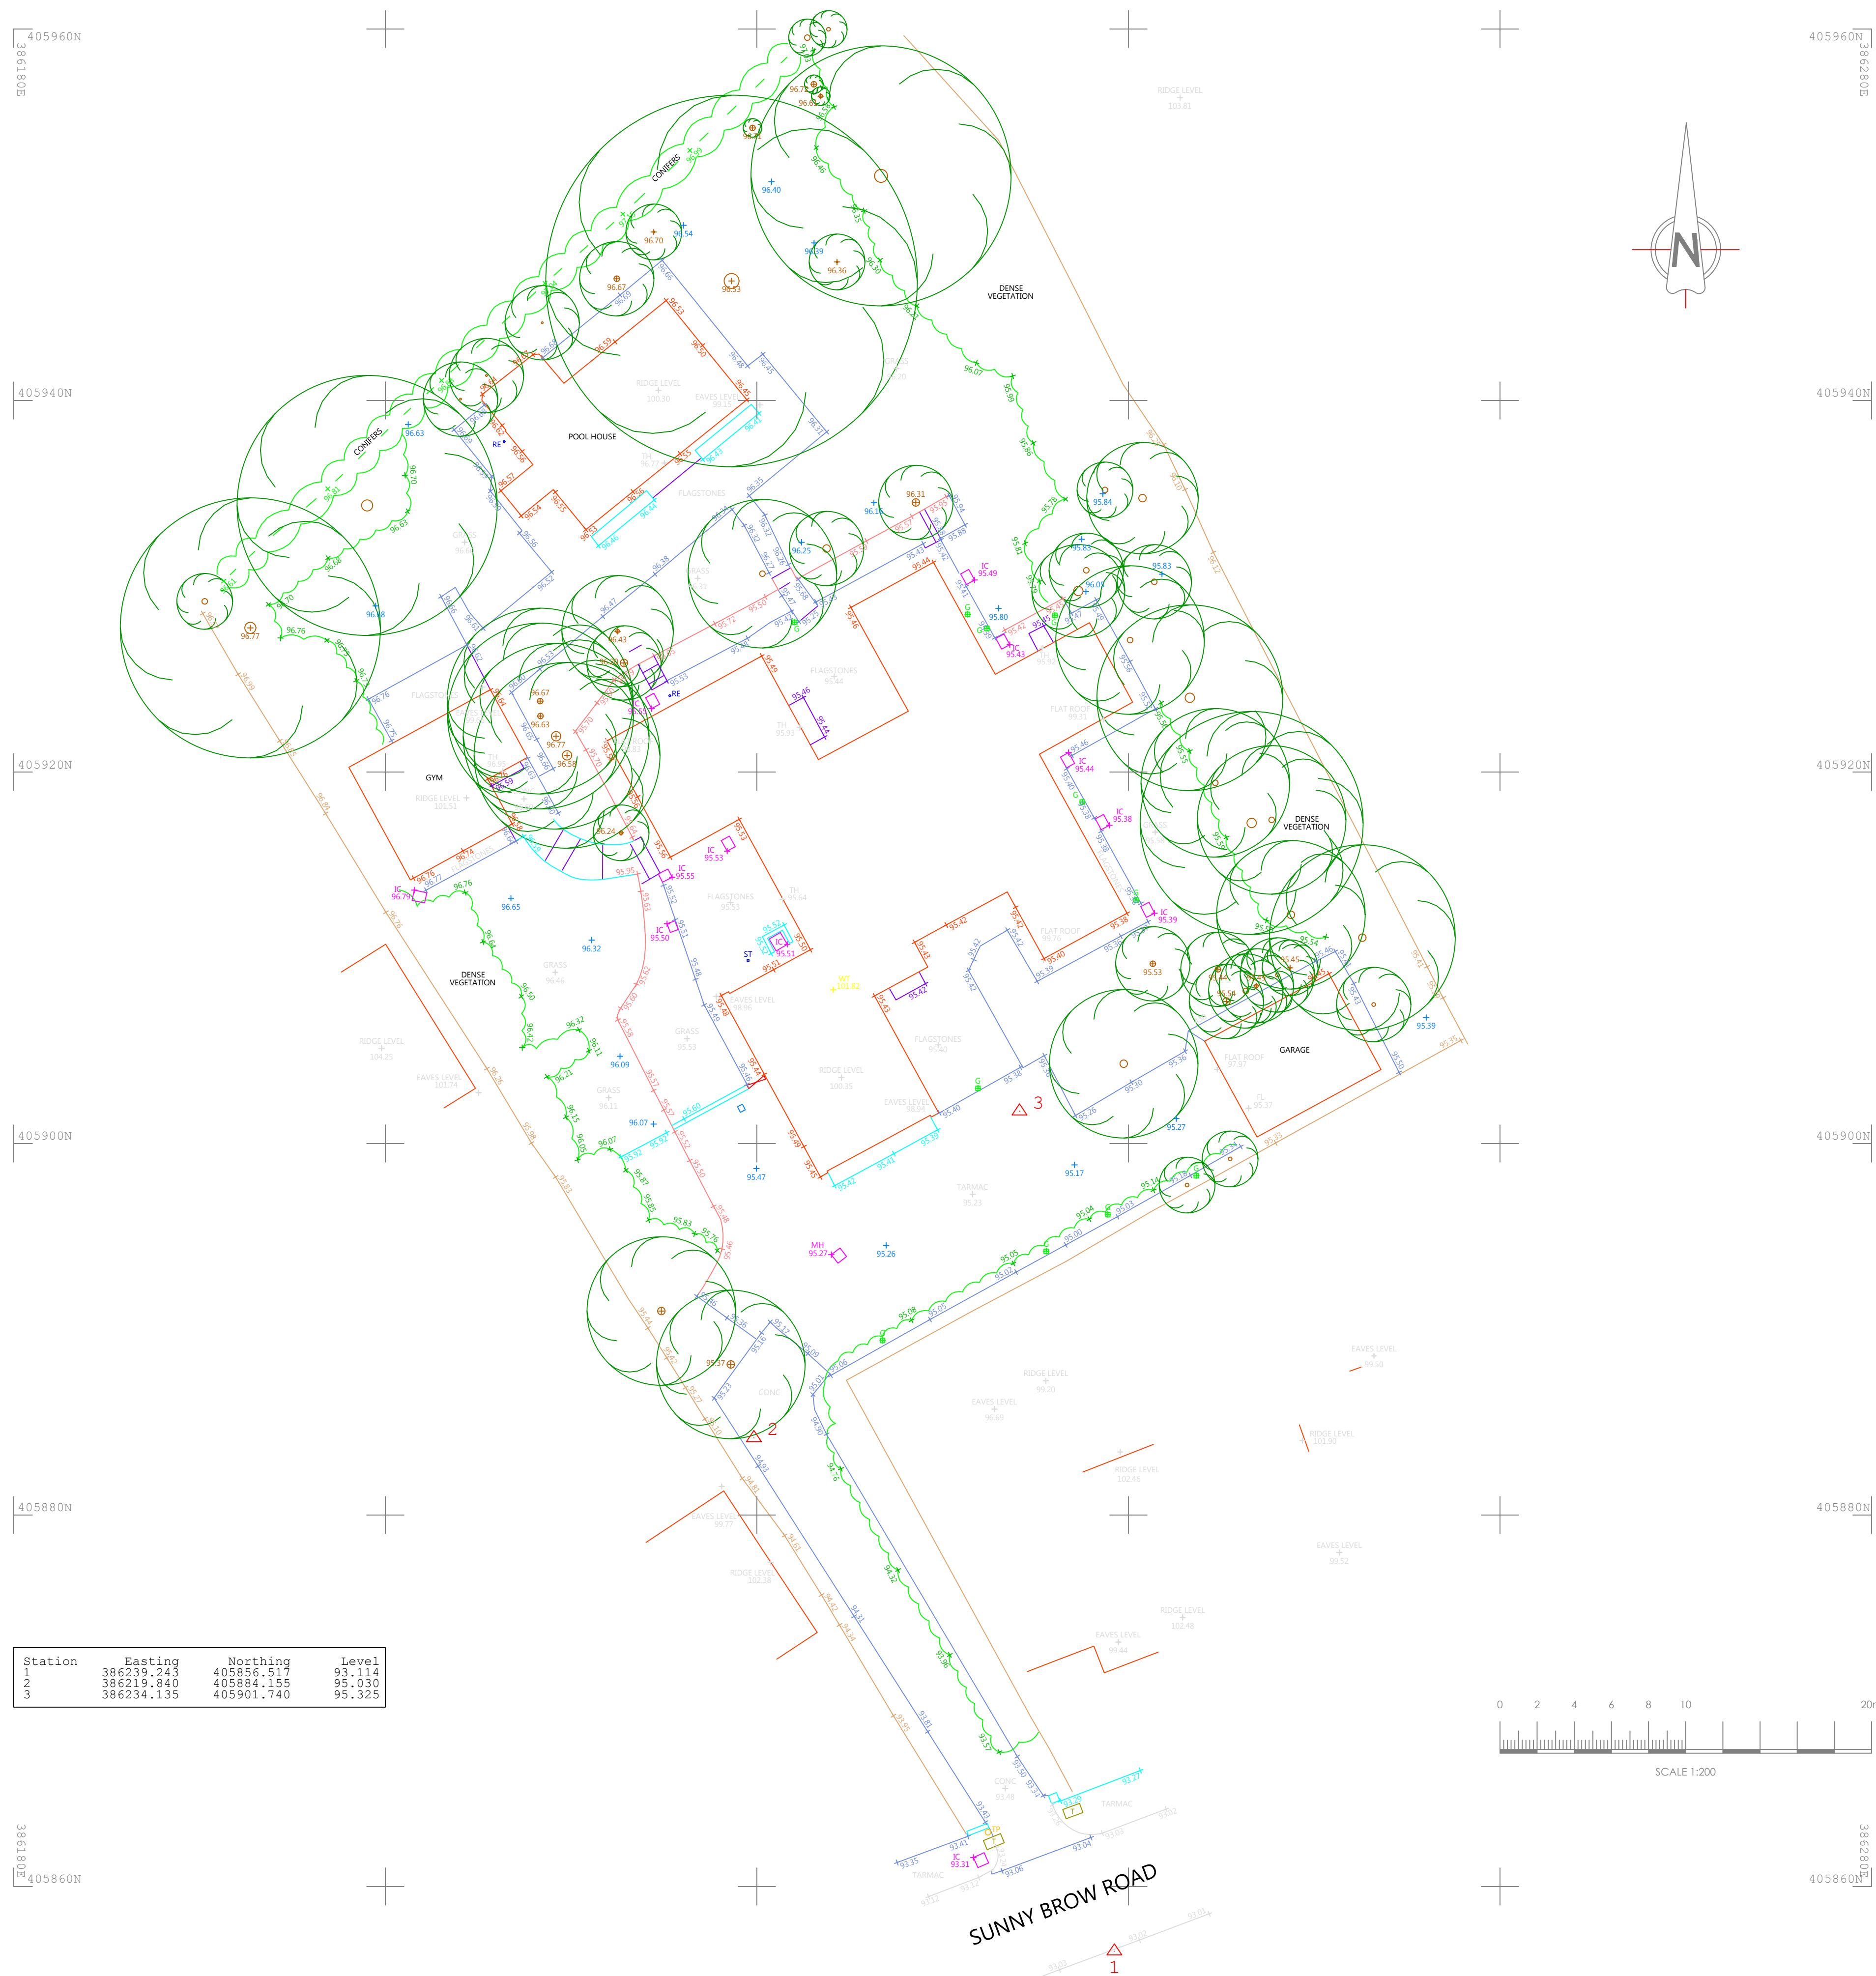

Abbreviations/Symbols (Measured Building Surveys):

C:	Window Cill Height
H:	Window Head Height
BH:	Beam Height
DH:	Door Height
COL:	Column
SVP:	Soil Vent Pipe
FL:	Floor Level
TH:	Threshold Level
2.50	Floor to Ceiling Height
	Vaulted Ceiling

Line types

 Hedge Lines
 Drainage Runs
 Overhead Electricity Cables
 Overhead Telephone Cables

Symbols

	Tree/Bush		Glass House
	Control Station		Osbn
	Borehole		
	Trial Hole		

Abbreviations (Topographic Survey):

AV:	Arch Height
BA:	Alve Air
BB:	Beltline Beacon
BOX:	Box, Electric Box, Cables Box, Etc.
BOL:	Bollard
BS:	British Telecom Inspection Chamber
BS:	Bus Stop
BS/PL:	Bus Stop / Lamp Post
CA:	Cable Access Inspection Chamber
CCTV:	Closed Circuit Television
CL:	Clear Light
CP:	Catch Pit
EP:	Earth Rod
EC:	Electricity Inspection Chamber
EP:	Electricity Pole
FI:	Fire Hydrant
FP:	Flag Pole
GV:	Gas Valve
GU:	Gully
IC:	Inspection Chamber
KO:	Kerf Outlet
LP:	Lamp Post
LB:	Letter Box
LC:	Lighting Column
MAK:	Marker
MH:	Manhole
MP:	Moving Point
MS:	Mill Stone
NNEX:	Nixen Inspection Chamber
O/H:	Over Hang
P:	Post
PO/IC:	Post Office Inspection Chamber
R/S:	Reading Sign
RE:	Rebidding Eye
RTW:	Retaining Wall
S/P:	Sign Post
S/NP:	Street Name Plate
ST:	Stop Sign
STV:	Stop Valve
TC:	Telecom Inspection Chamber
TE:	Telephone Call Box
TH:	Threshold Level
TL:	Traffic Light
TP:	Telegraph Pole
TROUGH:	Trough
WO:	Water Outlet
WM:	Water Meter

Fence Descriptions:

B/W:	Barbed Wire
C/B:	Close Boarded
C/BARRIER:	Crash Barrier
C/L:	Chain Link
C/P:	Chestnut Paling
C/I:	Corrugated Iron
I/R:	Iron Railing
MISC:	Miscellaneous
P/R:	Post & Rail
P/W:	Post & Wire
P/C:	Post & Chain
S/PAL:	Steel Palisade
W/M:	Wire Mesh

Survey Notes:

Coordinates and Levels related to Ordnance Survey Datum - GPS OSG836

Revision	Date	Description



Chris Partington Land Surveyors

44a Green Lane

Sale

Cheshire
AA33 SPR

t: 0161 976 1194

www.cpls.co.uk e:survey@cpls.co.uk

Client

Michael Leary

Project

Linkside, Sunny Brow Road, Middleton
Site Survey

Scale	1:200	Surveyed By	J C	Date	14.07.22
Drawing No.		Checked By	CPLS	Date	15.07.22
140722JC-01		Drawn By	J C	Date	15.07.22