

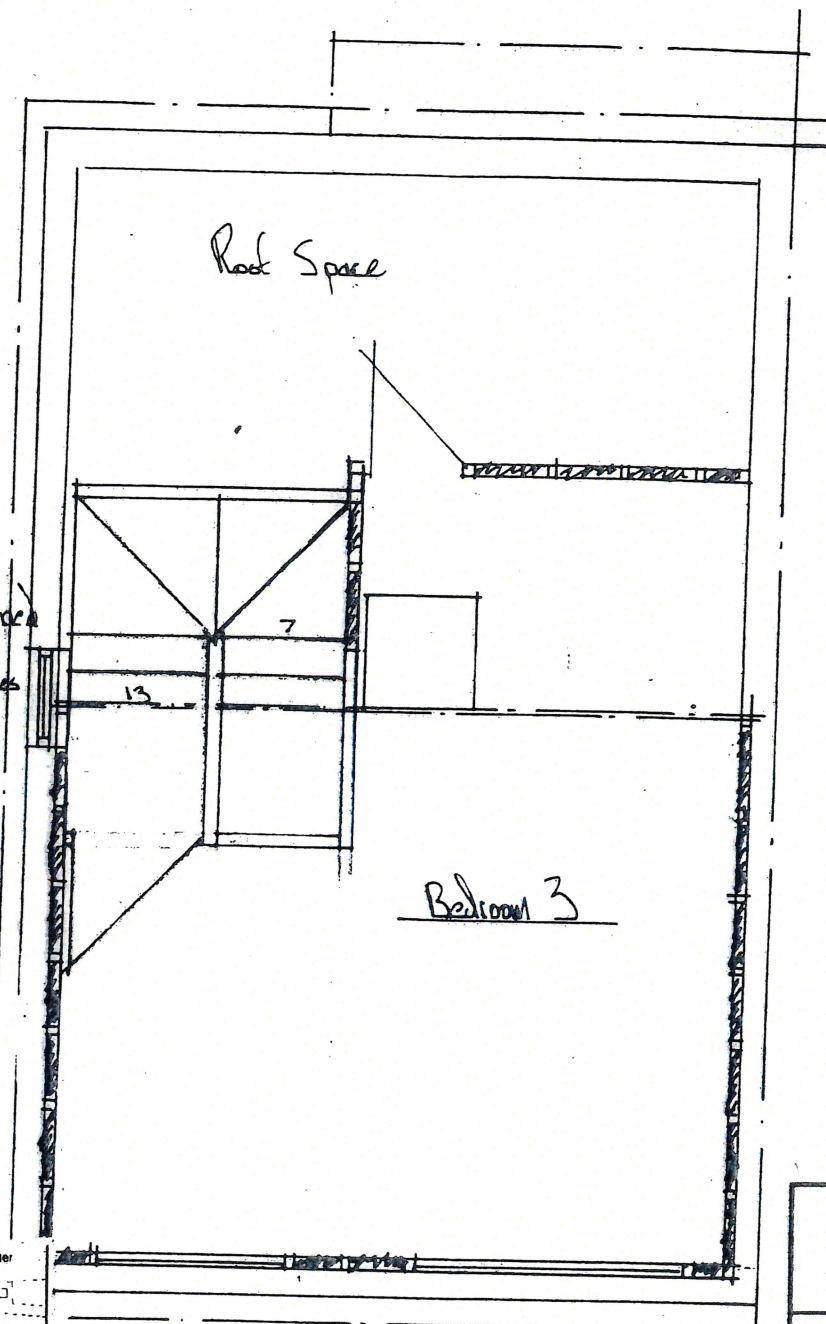
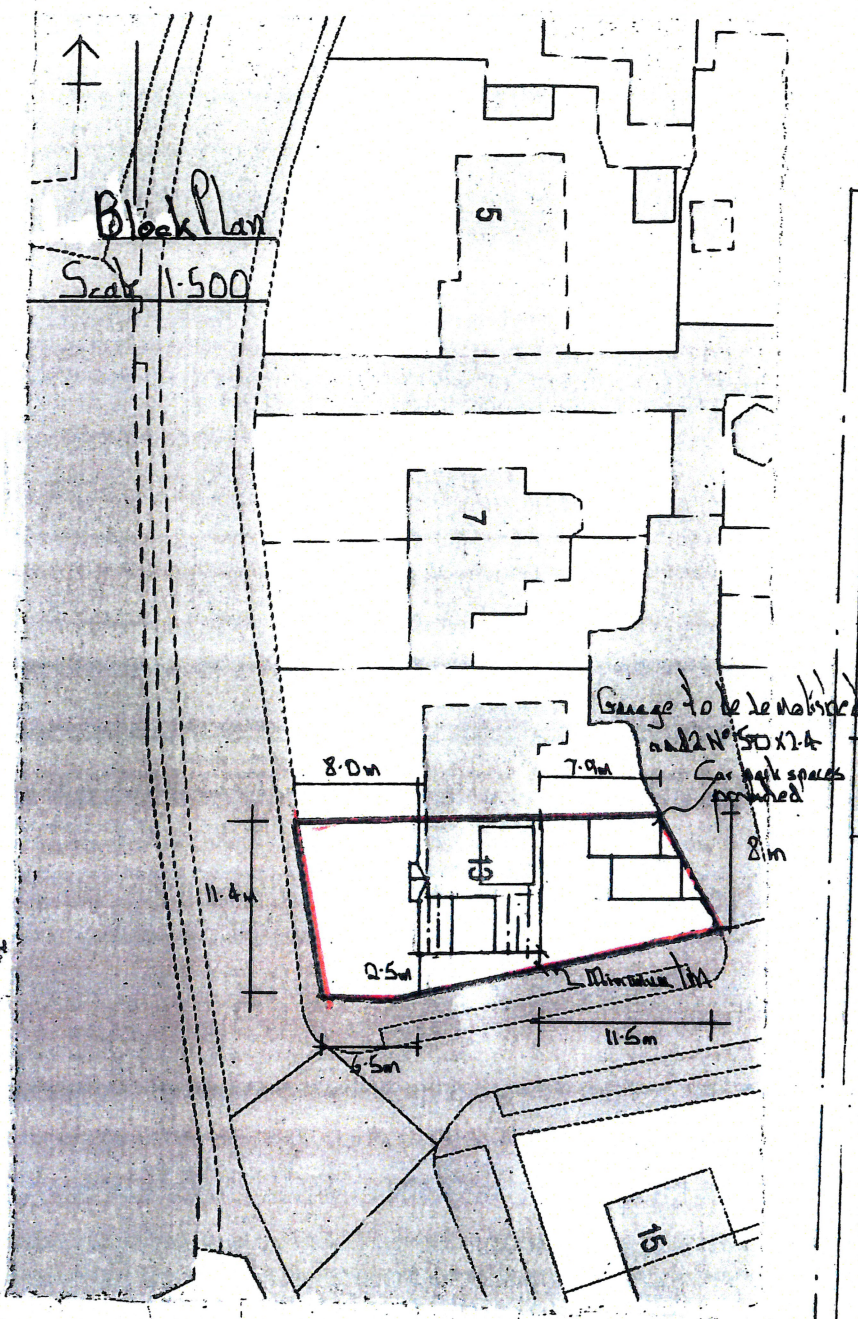
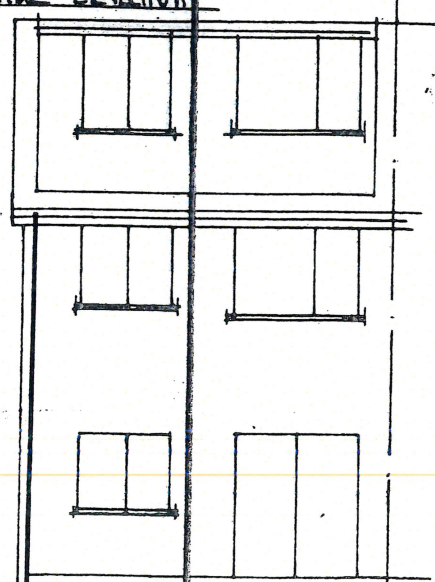
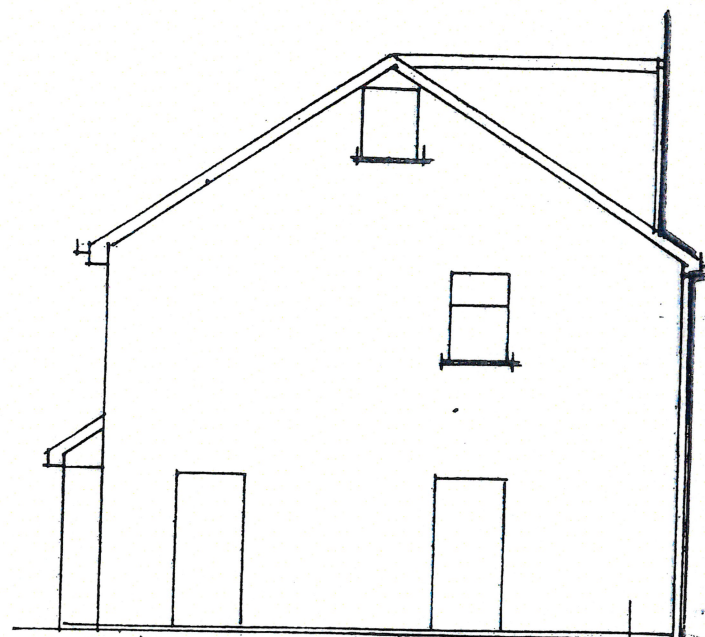
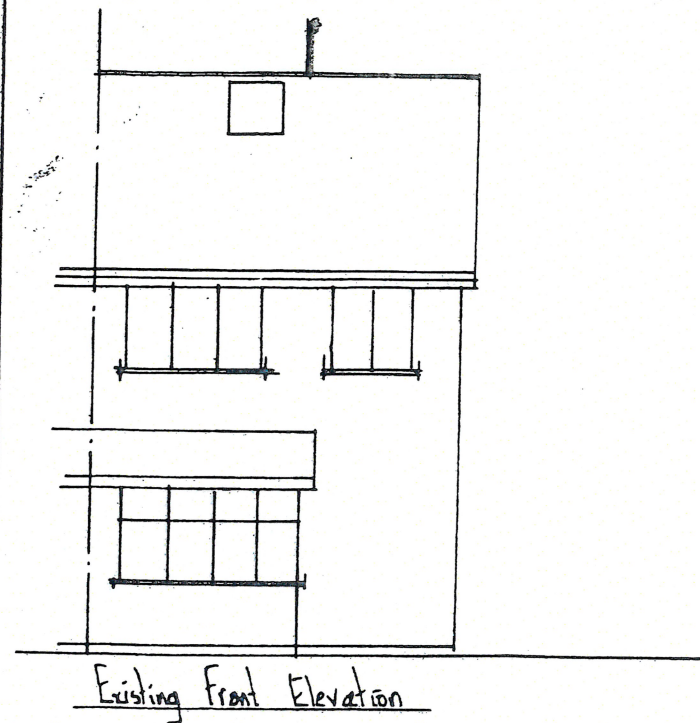


SCALE 1:50

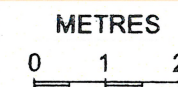

SCALE 1:100

REV	DATE	AMENDMENTS	INT
Harry Jackson Surveyors Limited Unit 4A Farmworth Park Industrial Estate Wellington Street, Farmworth, Bolton BL4 7BY Tel: 01204 701740 Mobile: 07931 321879			
CLIENT <u>Mrs Louise Jackson</u> ADDRESS <u>13 Moss Hall Road</u> <u>Haywood Rochdale OL9 7JJ</u>			
PROJECT <u>Building Regs & Planning</u> TITLE <u>Two Storey Side Extension</u> <u>Porch and Internal Alterations</u>			
DRAWING NO <u>13 Moss Hall</u>		REV	
SCALES		DATE <u>20/06/22</u>	
DRAWN BY <u>HJ</u>		SHEET SIZE <u>A3</u>	
CHECKED BY <u>JJ</u>		COPYRIGHT ©	

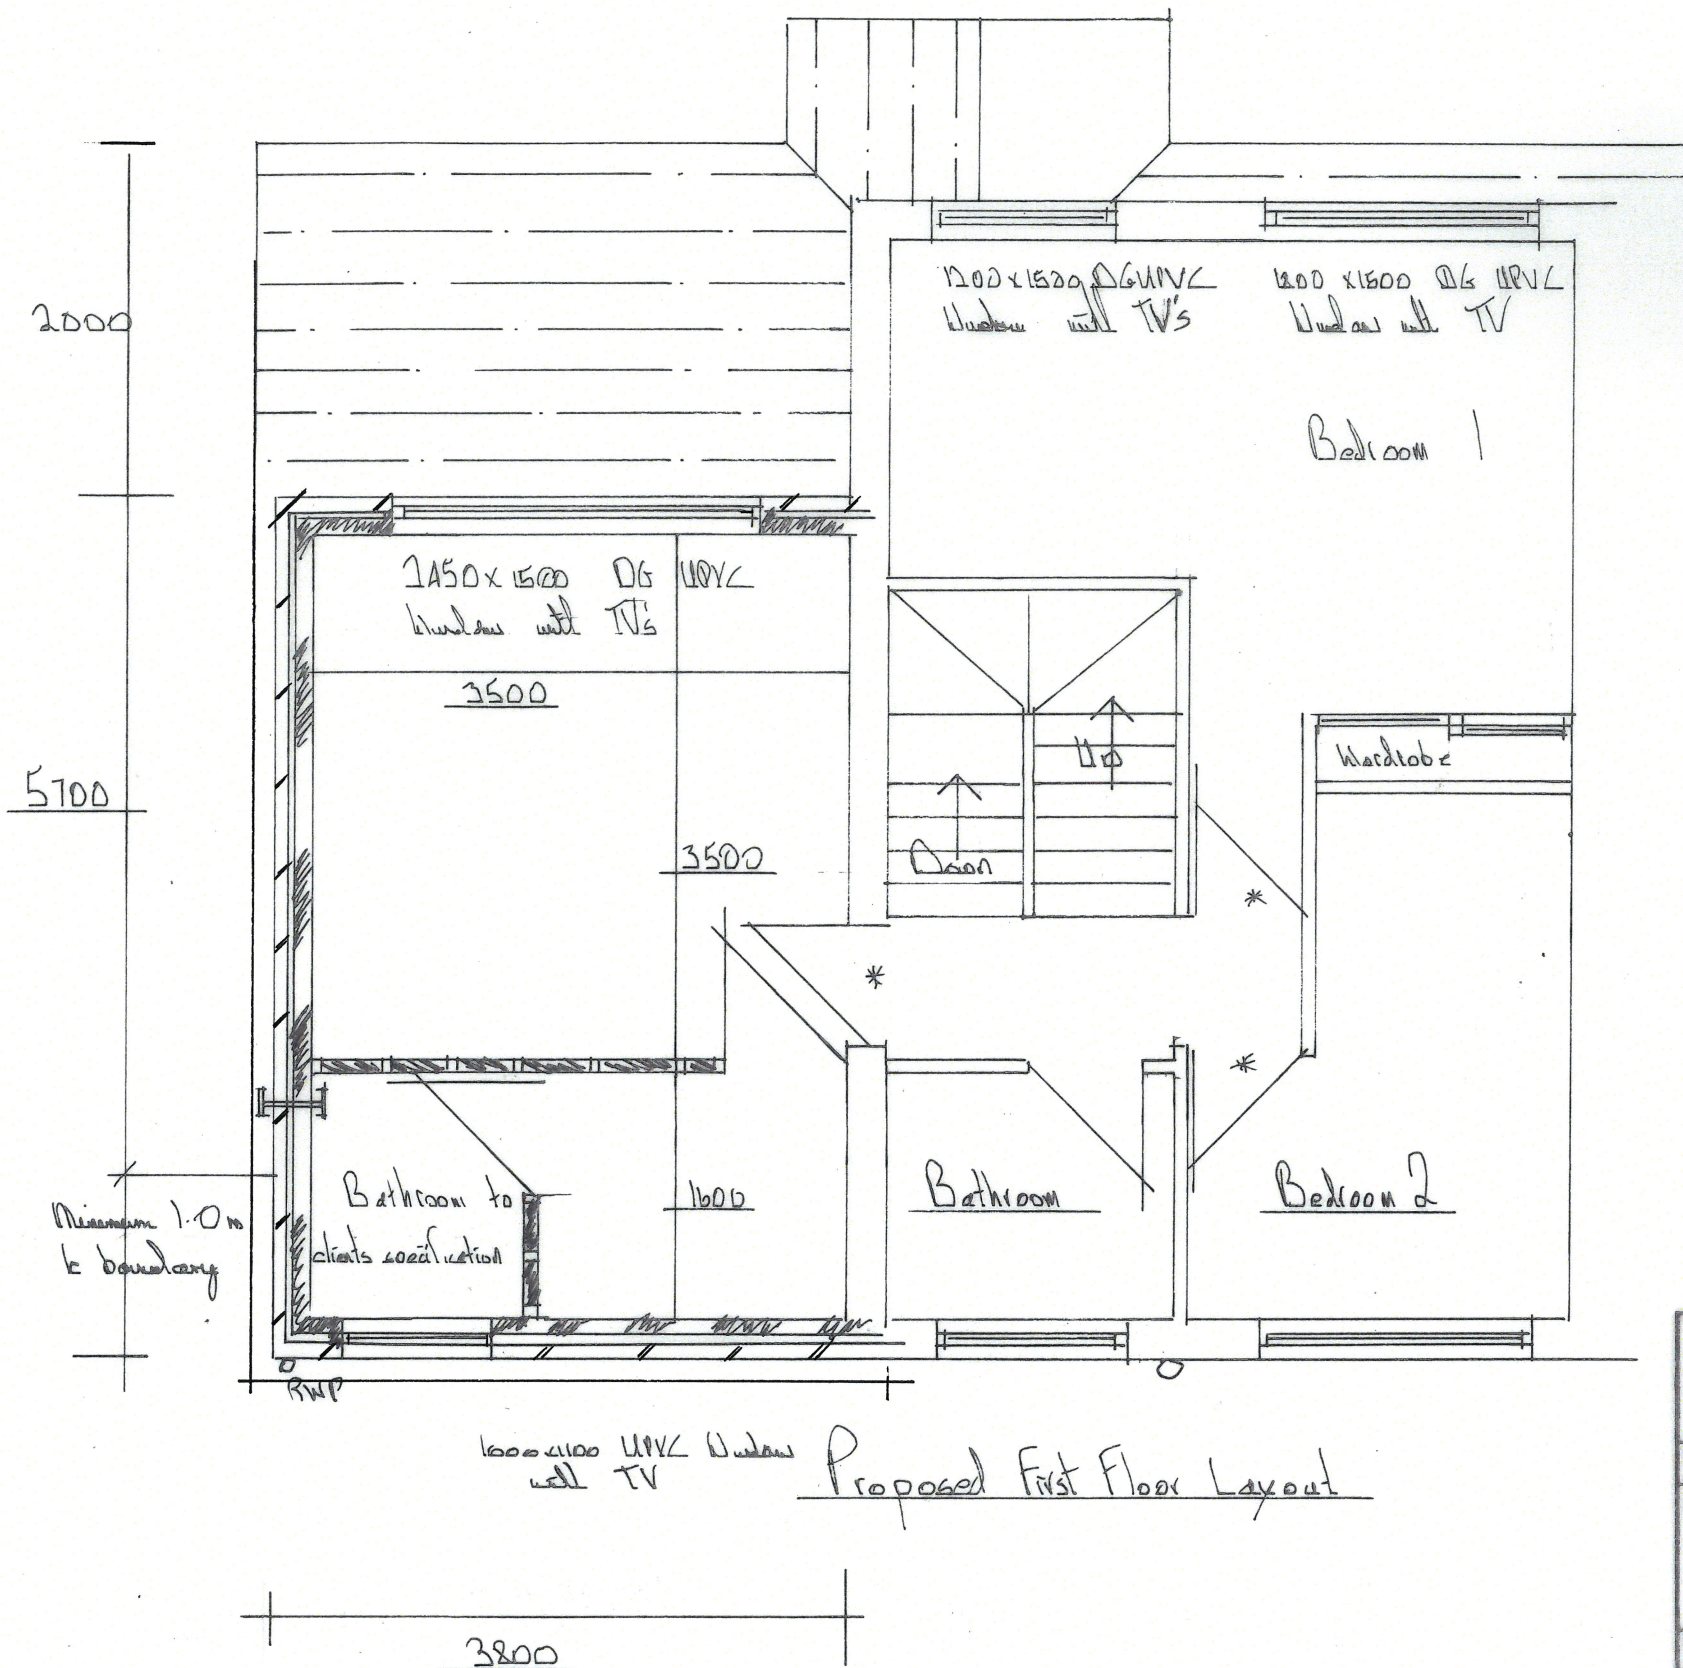

REV	DATE	AMENDMENTS	INT
Harry Jackson Surveyors Limited Unit 4A Farnworth Park Industrial Estate Wellington Street, Farnworth, Bolton BL4 7BY Tel: 01204 701740 Mobile: 07931 321879			
CLIENT	Mrs Louise Jackson		
ADDRESS	16 Ross Hall Road Haywood, Bingley, Leeds		
PROJECT	Building Regs and Planning		
TITLE	Two Storey Side extension with porch and internal lifts		
DRAWING NO	24HJ/JJ	REV	A
SCALE	1:50	DATE	23/12/23
DRAWN BY	HJ	SHEET SIZE	A3
CHECKED BY	JJ	COPYRIGHT	©