


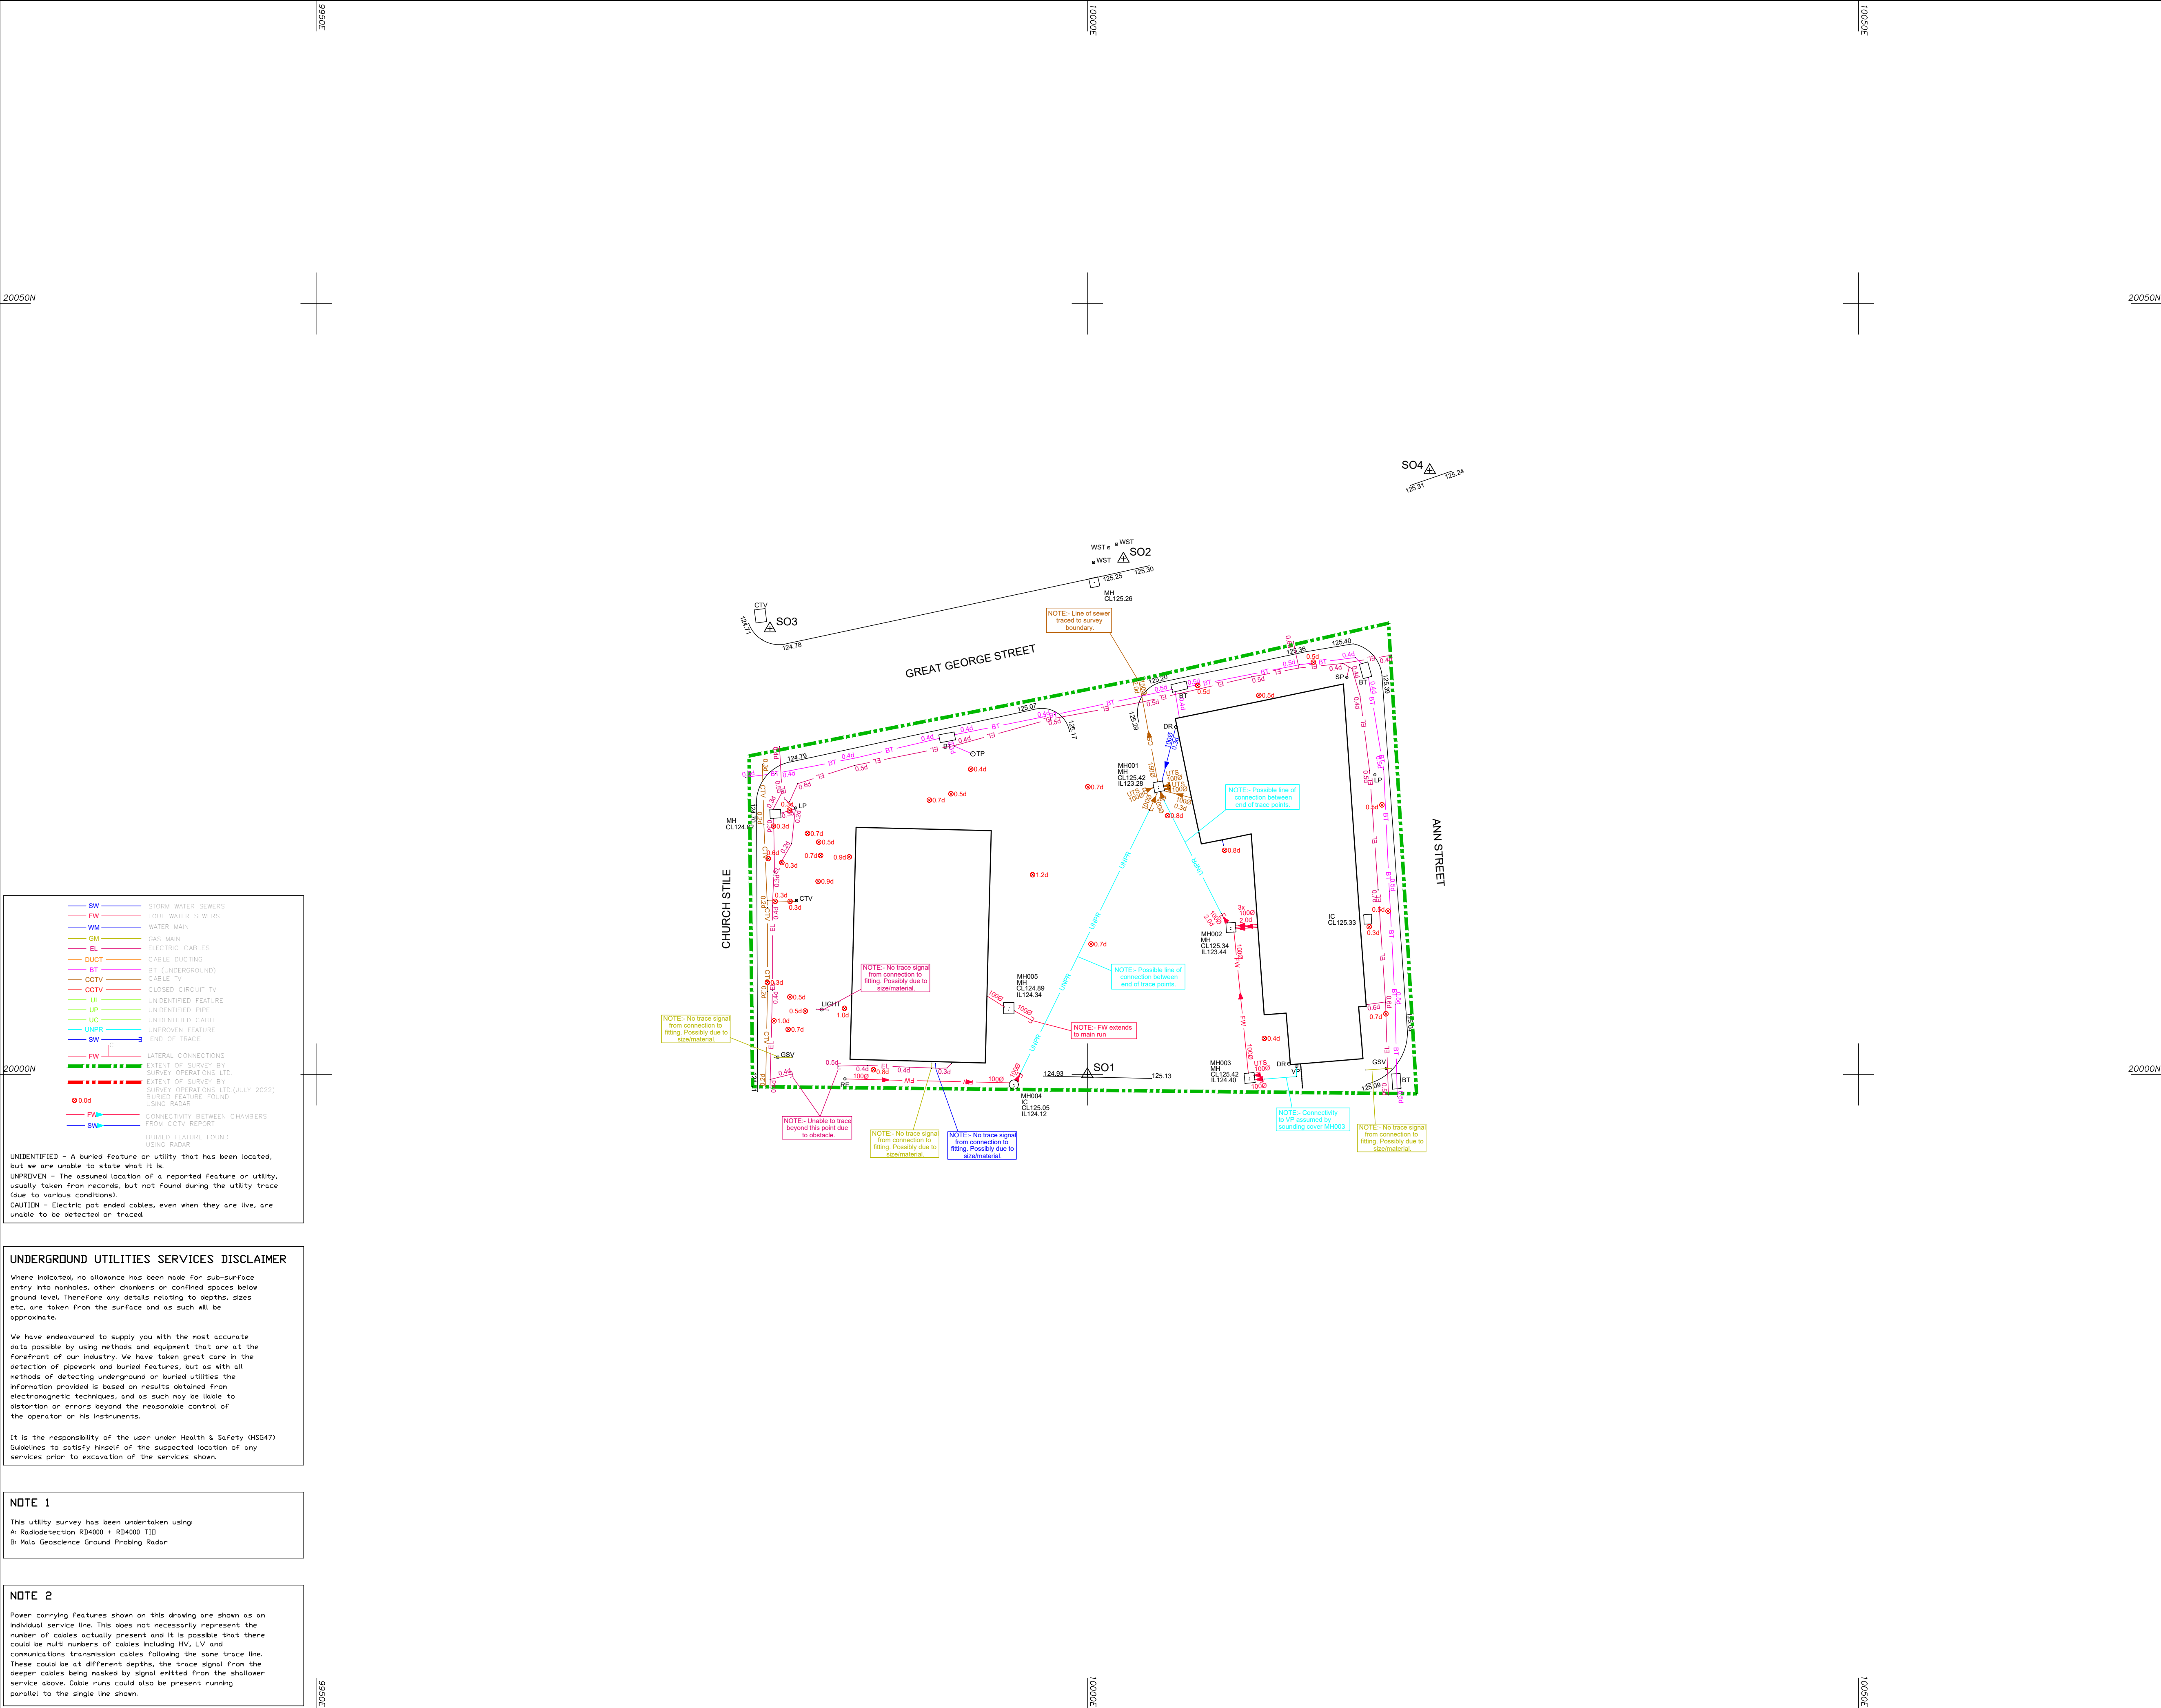

© Survey Operations Limited 2022
Reproduction in whole or in part by any means is prohibited without the prior permission of Survey Operations Limited.

North arrow pointing North.

Note:
Orientation to a Local Grid.
All levels relate to OS (Newlyn) Datum.

Survey Control Markers established for Mapping purposes only and should not be used for Construction without the written approval of Survey Operations Ltd.

Drainage information must be verified with local authority records before use

SURVEY STATIONS			
Name	Easting	Northing	Height
SO1	10000.00	20000.00	125.00
SO2	10002.34	20033.44	125.38
SO3	9979.42	20028.92	124.87
SO4	10022.20	20039.18	125.33



Smith Street, Skelmersdale, Lancs. WN8 8LN
Tel: 01695 725662 Fax: 01695 51816
Email: mail@survops.co.uk - www.survops.co.uk

Client Anderton Gables	
Drawing Title Utility Survey of Land at: St. Chads House Rochdale	
Scale(s) 1:200	Surveyor SF
Date Oct 22	Drawn DS
Job Number 22G116	Checked SO

Sheet Size & Drg Number & Revision A1 22G116/001
