


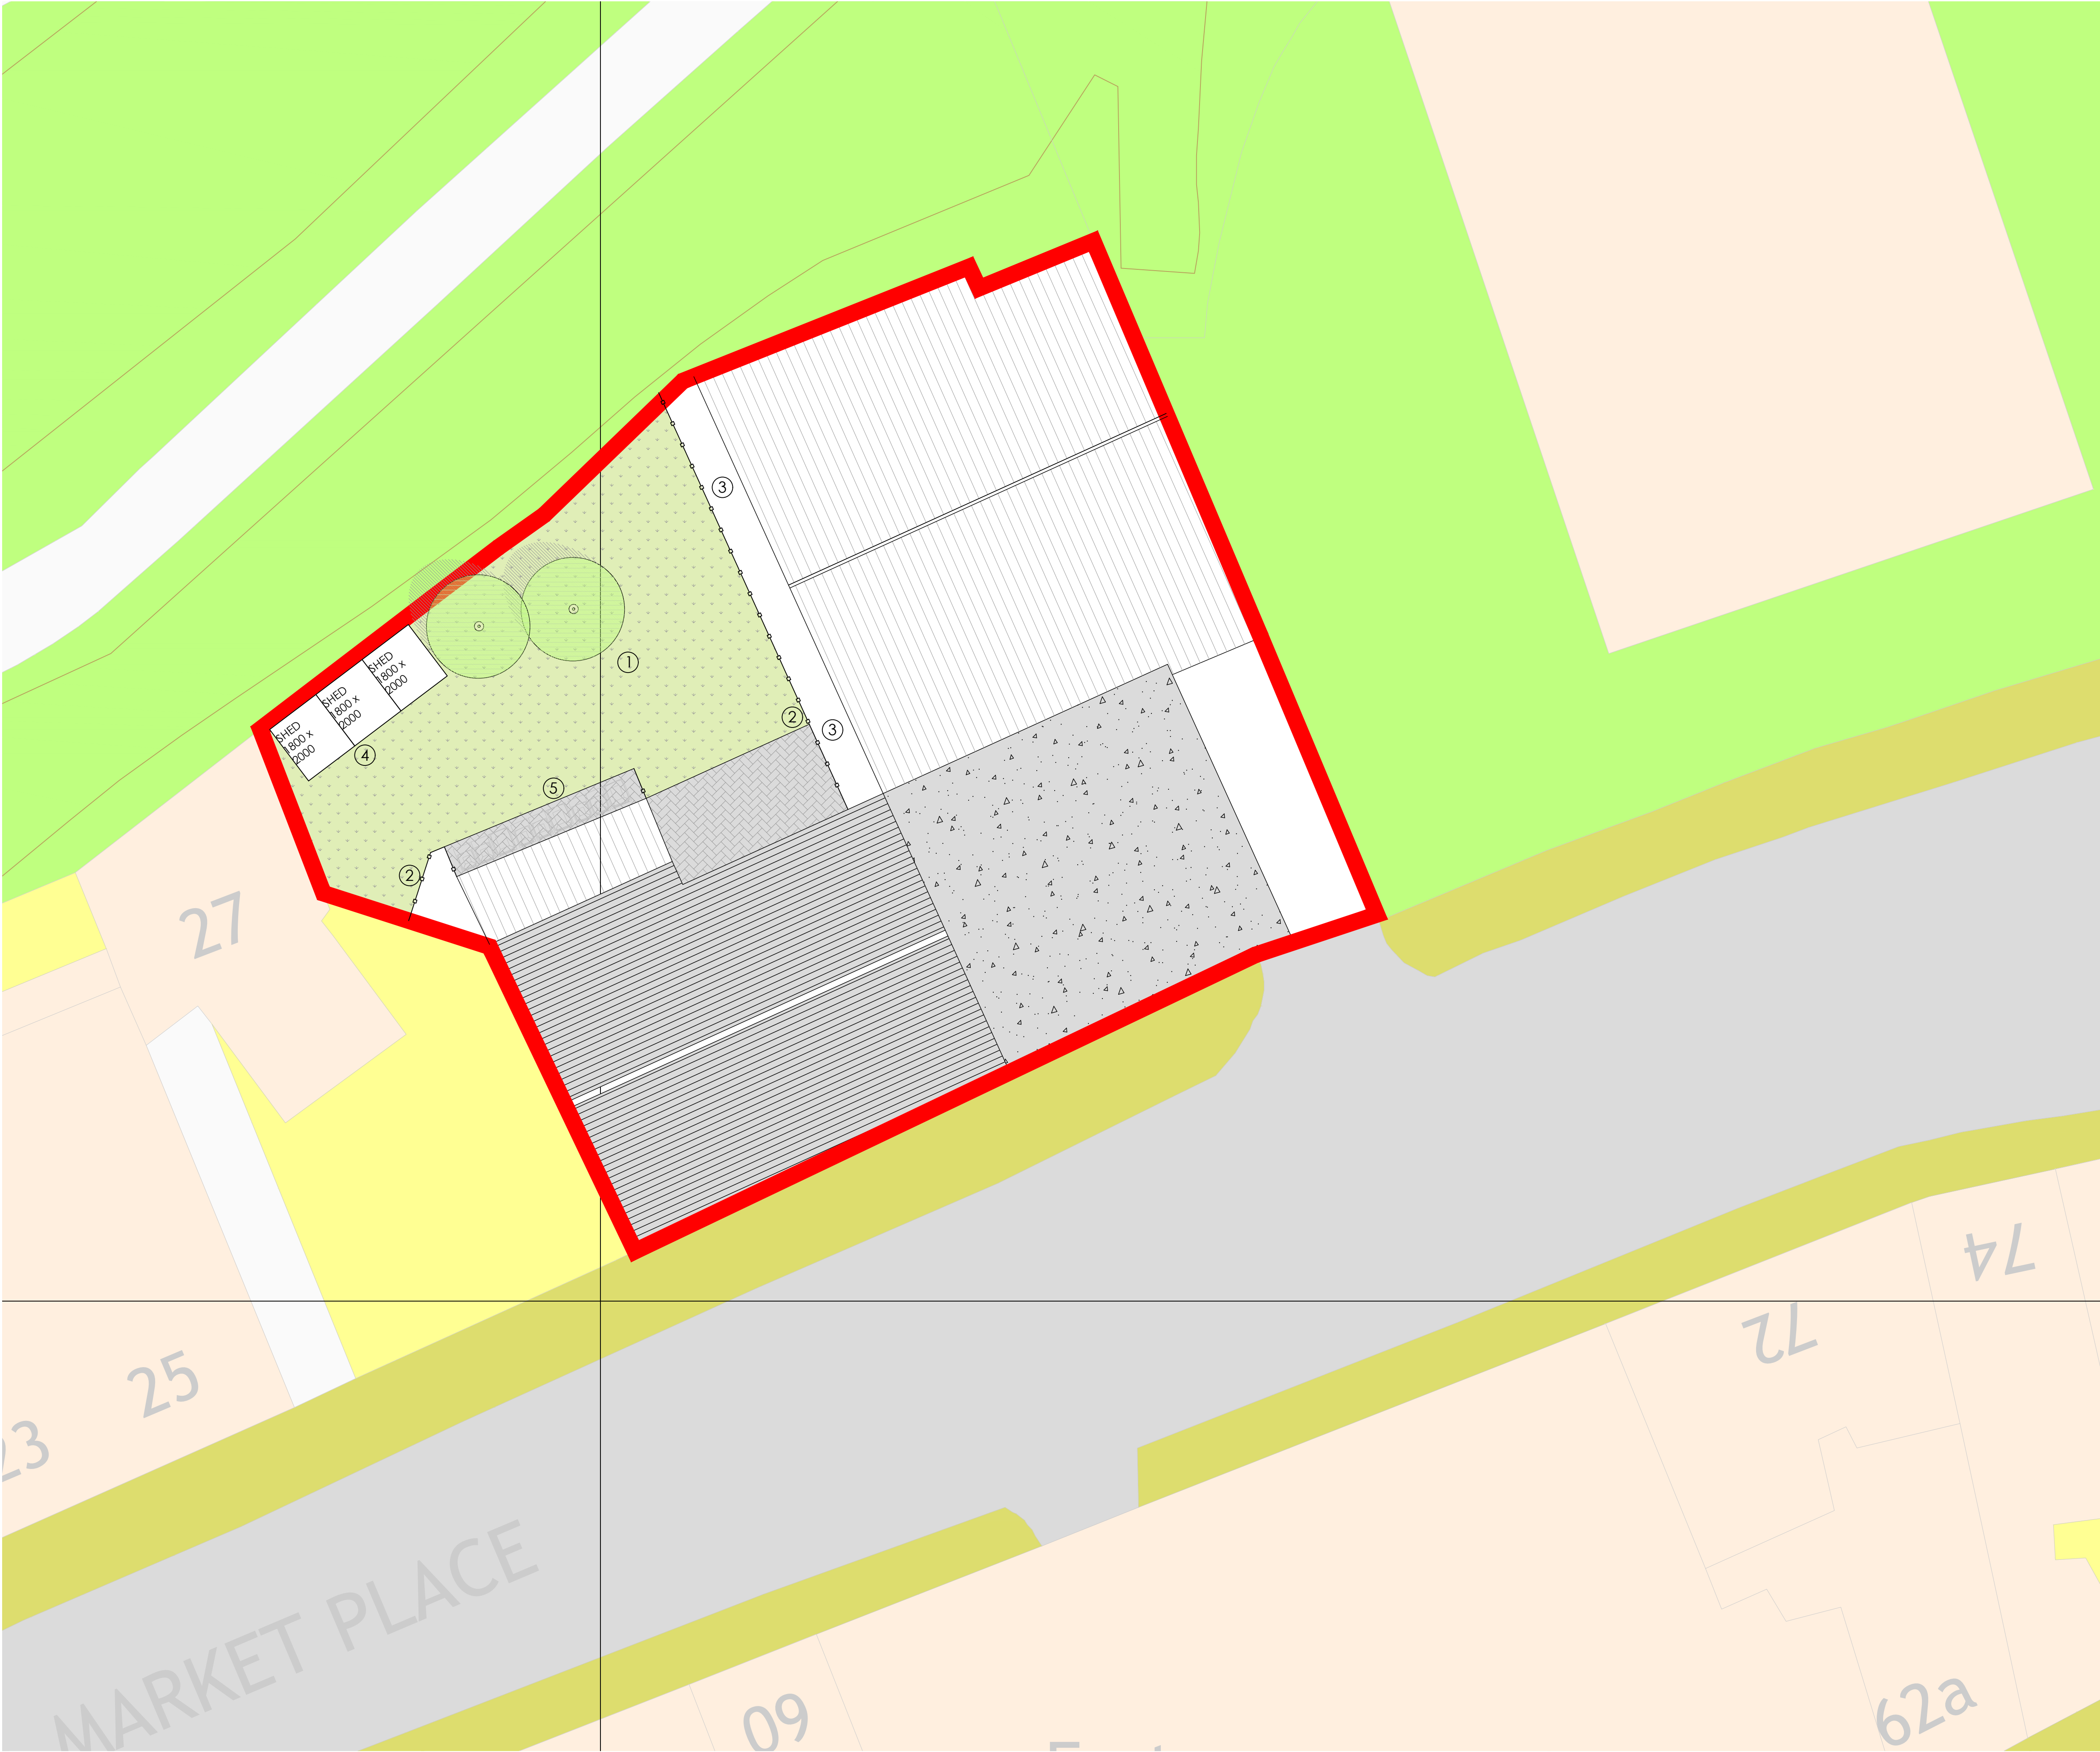

- 1 secure amenity space for apartments 1, 2 and 3
- 2 1.8m high fence
- 3 maintenance access to rear building
- 4 residents sheds
- 5 recycling waste bins in line with LA requirements

All levels and dimensions must be checked on site by contractor prior to commencement of works. Any variations must be reported to the client.

All information herein is the copyright of the designer. Copying in full or in part is forbidden without the written permission from the designer.

Client	Mr Alfredo Moghimi
Project	29 Market Place Middleton. M24 6AE
Site	Proposed Site Plan
Scale	1:100 a1
817-05	MAHE Architecture