


LOCATION PLAN
SCALE : 1:30000

DO NOT SCALE

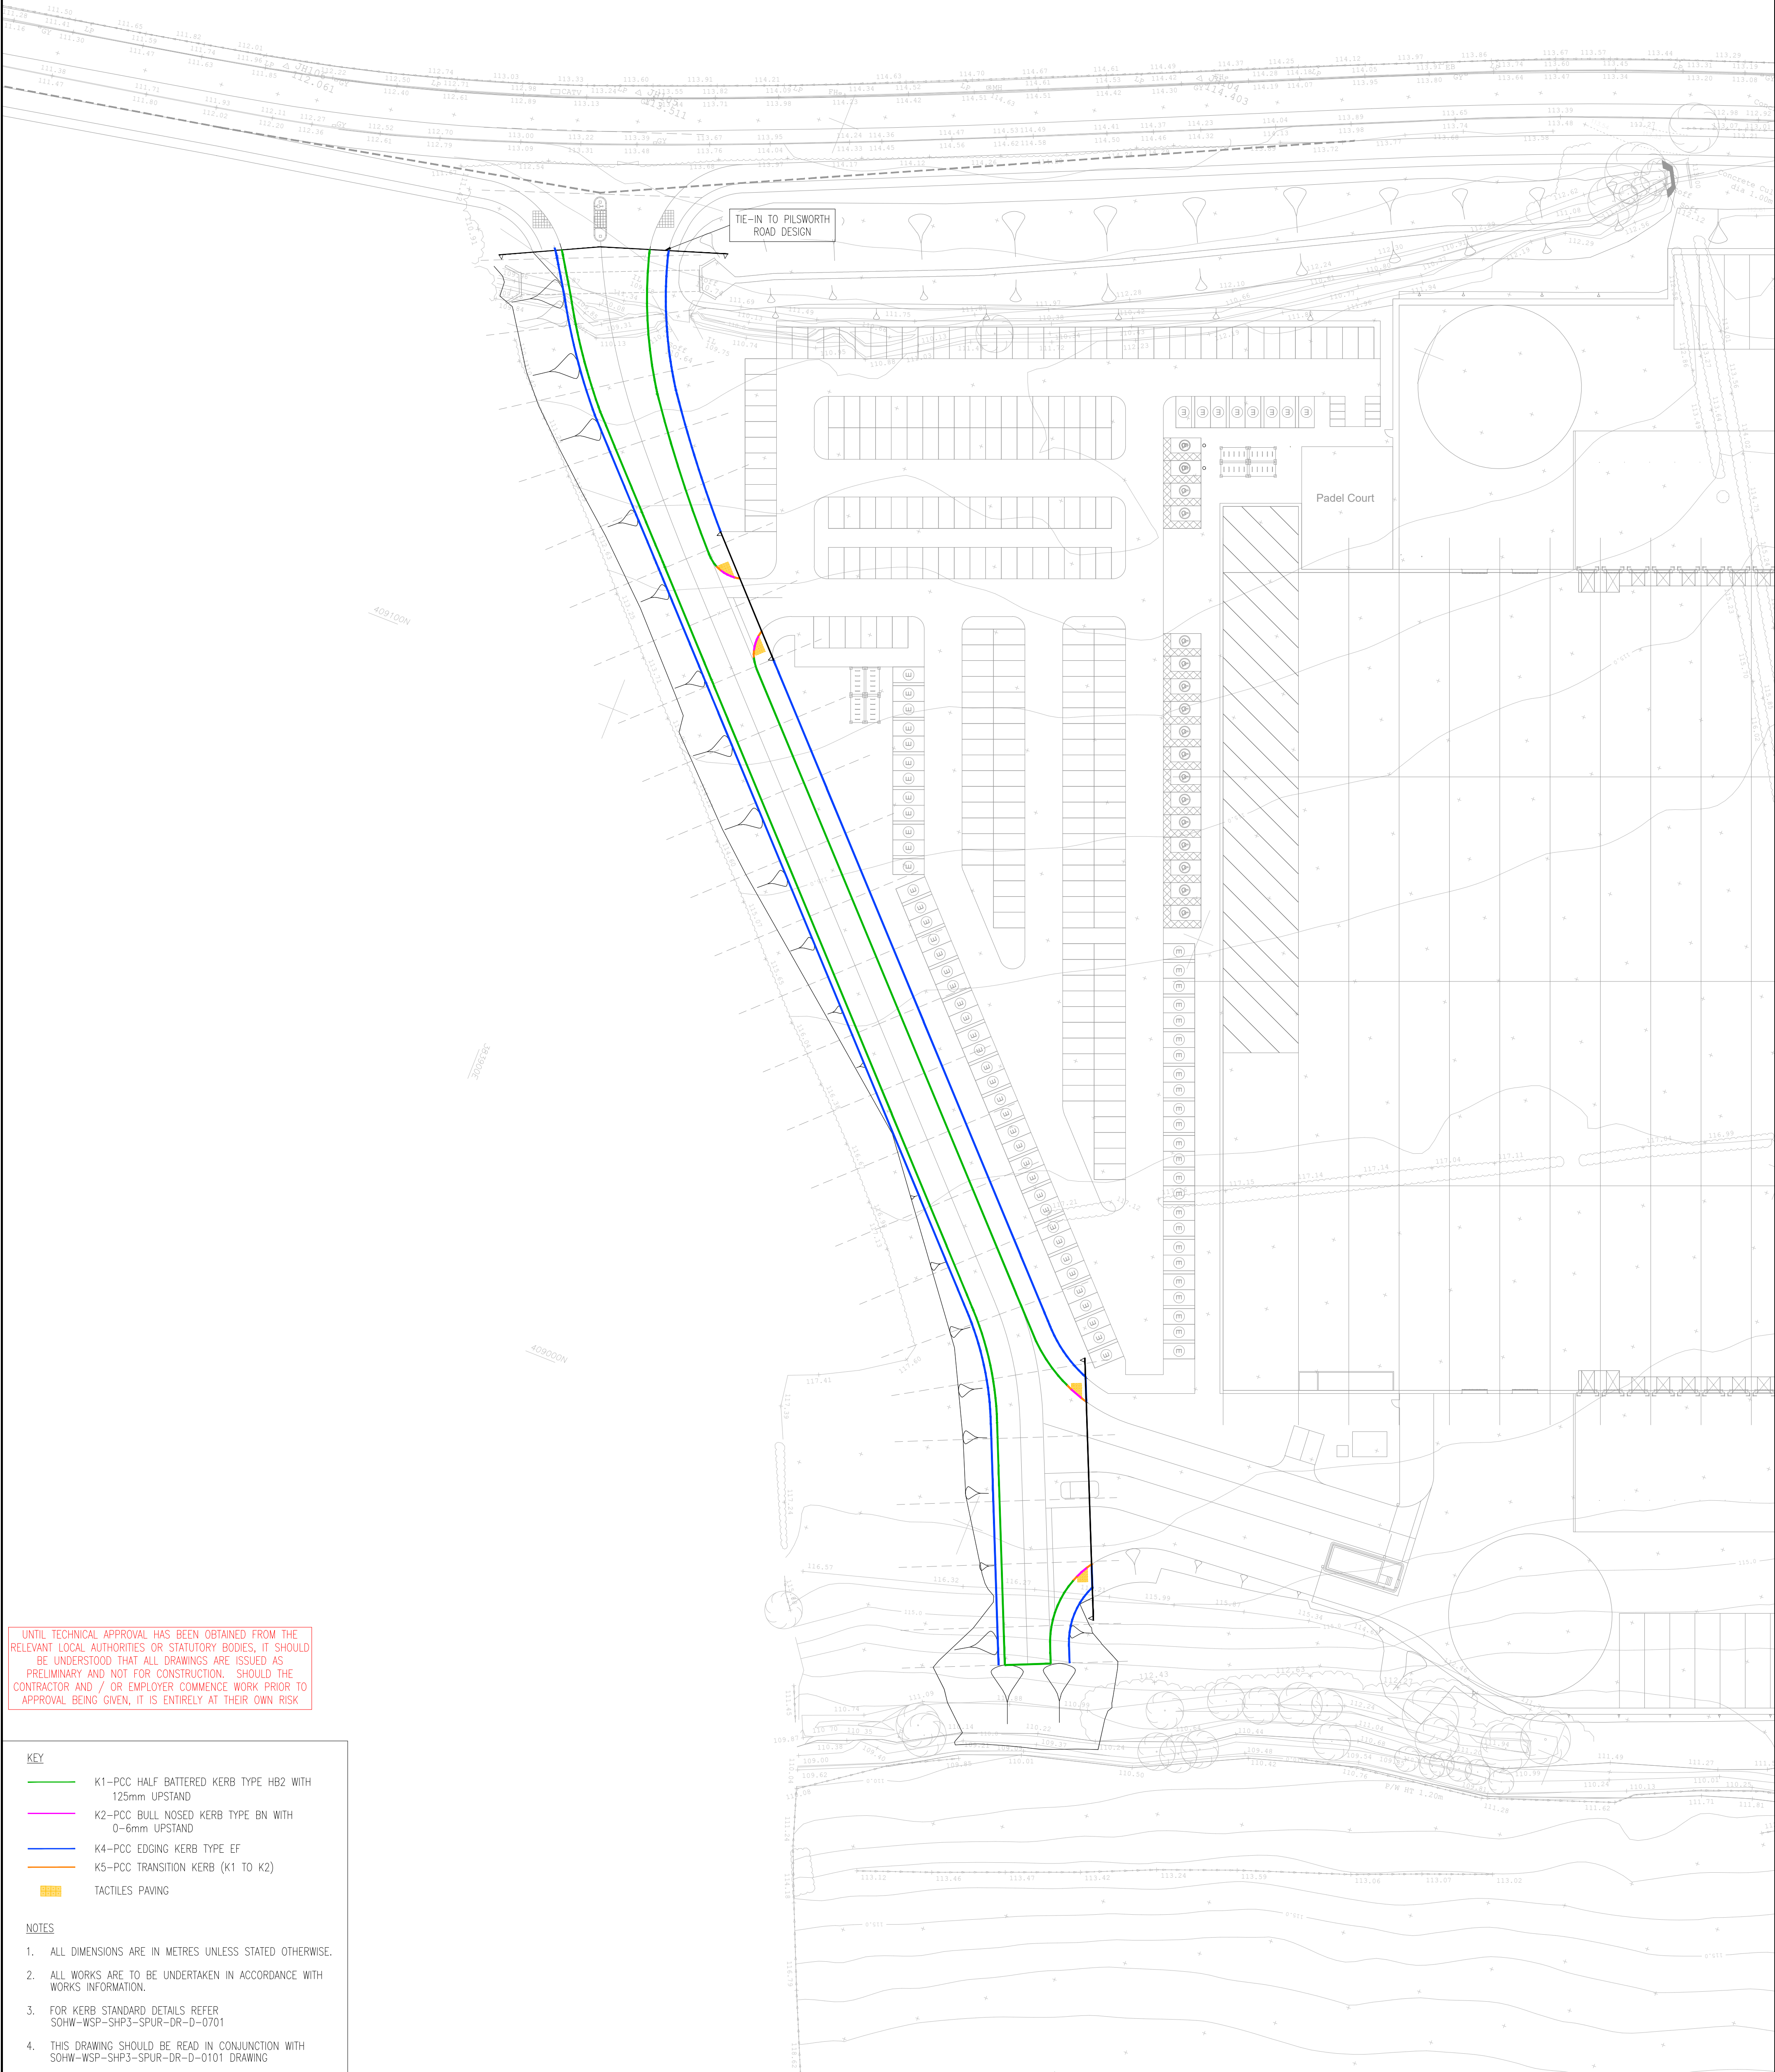

UNTIL TECHNICAL APPROVAL HAS BEEN OBTAINED FROM THE RELEVANT LOCAL AUTHORITIES OR STATUTORY BODIES, IT SHOULD BE UNDERSTOOD THAT ALL DRAWINGS ARE ISSUED AS PRELIMINARY AND NOT FOR CONSTRUCTION. SHOULD THE CONTRACTOR AND / OR EMPLOYER COMMENCE WORK PRIOR TO APPROVAL BEING GIVEN, IT IS ENTIRELY AT THEIR OWN RISK

- KEY**
- K1-PCC HALF BATTERED KERB TYPE HB2 WITH 125mm UPSTAND
 - K2-PCC BULL NOSED KERB TYPE BN WITH 0-6mm UPSTAND
 - K4-PCC EDGING KERB TYPE EF
 - K5-PCC TRANSITION KERB (K1 TO K2)
 - TACTILES PAVING

- NOTES**
- ALL DIMENSIONS ARE IN METRES UNLESS STATED OTHERWISE.
 - ALL WORKS ARE TO BE UNDERTAKEN IN ACCORDANCE WITH WORKS INFORMATION.
 - FOR KERB STANDARD DETAILS REFER SOHW-WSP-SHP3-SPUR-DR-D-0701
 - THIS DRAWING SHOULD BE READ IN CONJUNCTION WITH SOHW-WSP-SHP3-SPUR-DR-D-0101 DRAWING

P02	30-03-2023	DS	MASTERPLAN UPDATED	DW	DW
P01	10-03-2023	AP	FIRST ISSUE	DW	DW
REV	DATE	BY	DESCRIPTION	CHK	APP

DRAWING STATUS: S3 - FOR REVIEW



8 First Street
Manchester
M15 4GU, UK

T+44 (0) 161 200 5000
wsp.com

CLIENT:
RUSSELLS SOUTH HEYWOOD COMMERCIAL LTD

ARCHITECT:
AEW ARCHITECTS

PROJECT:
**SOUTH HEYWOOD
PLOT 3**

TITLE:
**SPUR ROAD
PROPOSED KERBING PLAN**

SCALE @ A1: 1:500	CHECKED: DW	APPROVED: DW
PROJECT No: 70089657	DESIGNED: AP	DRAWN: AP
DATE: March 23	REV: P02	
© WSP UK Ltd		