



Phase 6 - South Heywood, Rochdale.

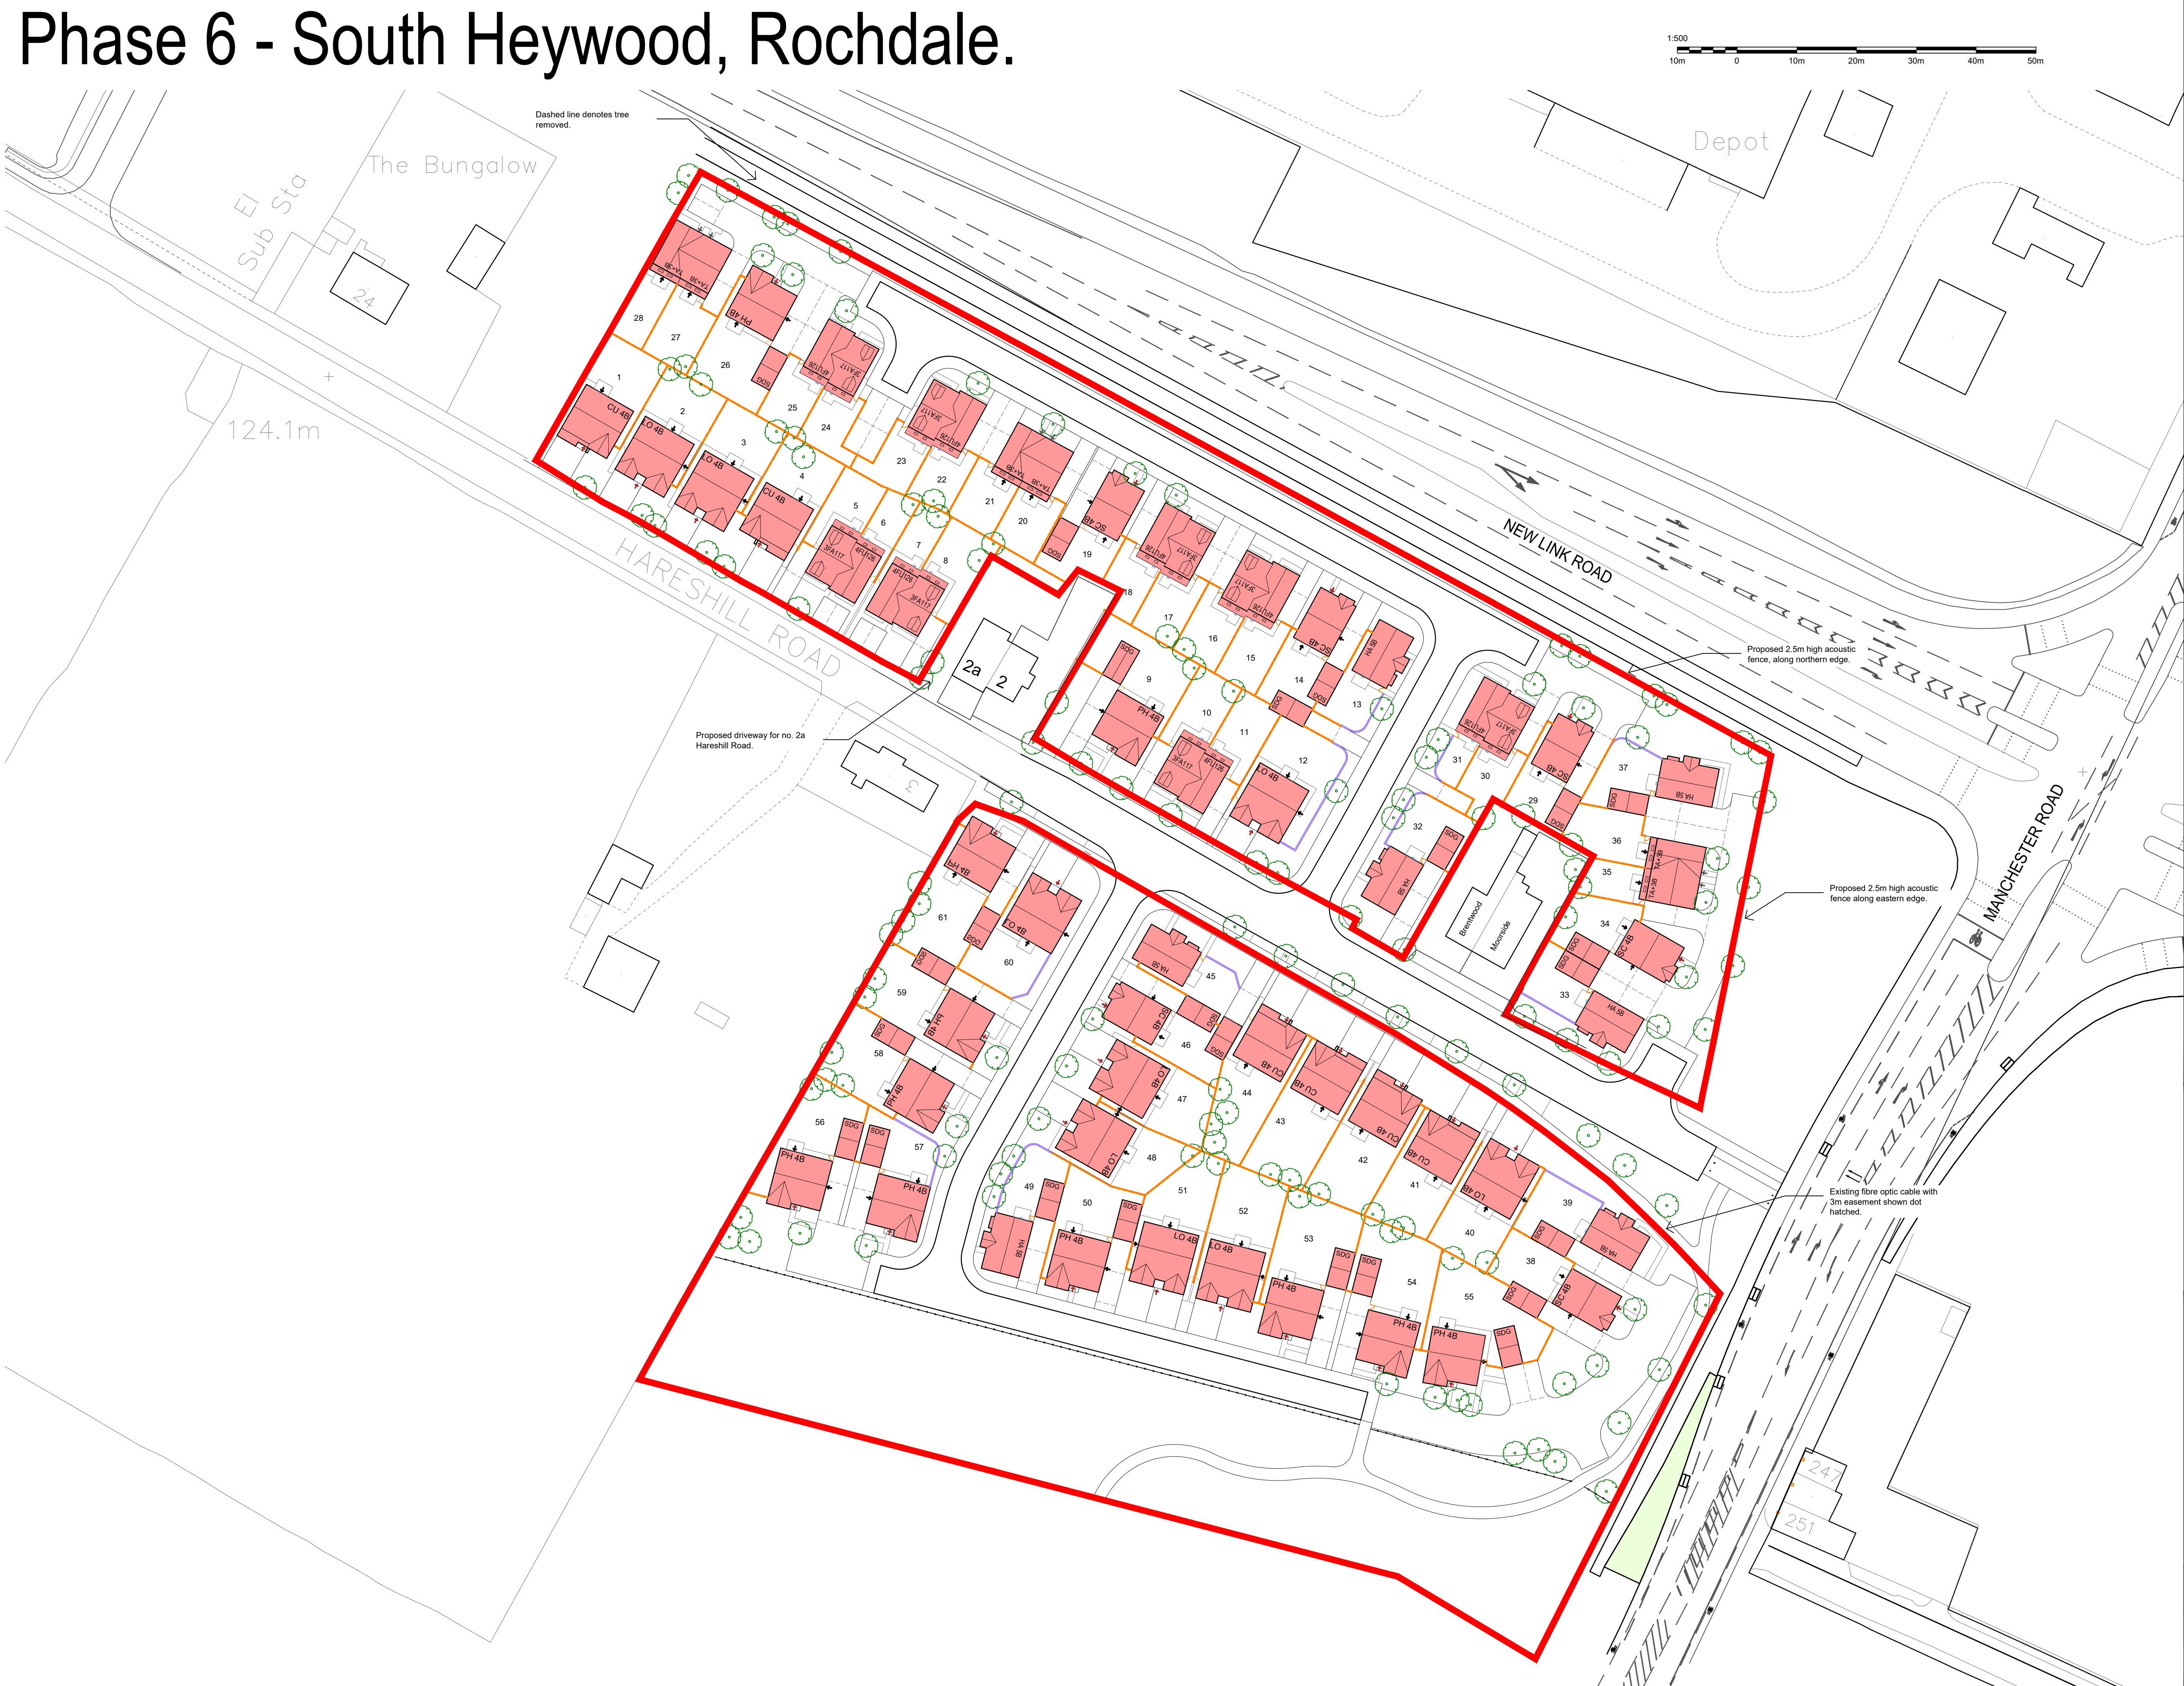

- The Copyright of this drawing belongs to MP&S Planning & Design Ltd. and shall not be used or reproduced in any form without its express permission.
- Do not scale from this drawing - Work to figured dimensions only. All dimensions to be checked on site prior to the execution of any work.
- For the avoidance of doubt all dimensions are measured to wall structure and not the finishes unless otherwise stated.
- Where any discrepancy is found to exist within or between drawings and/or documents it should be reported to the architect immediately.
- MP&S Planning & Design Ltd. shall not be liable for any use of drawings and documents for any purpose other than for which the same were prepared by or on behalf of MP&S Planning & Design Ltd.

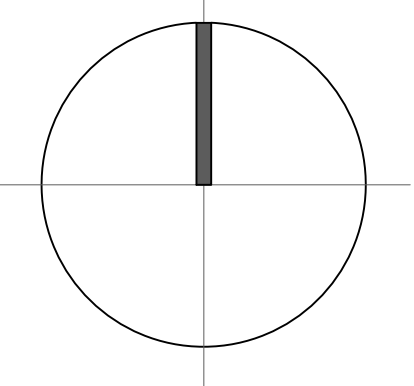

FACING MATERIALS LEGEND

- Main facing brick to LPA approval and Slate Grey roof tiles (Brick and Roof tile to LA Approval)

BOUNDARY TREATMENTS

- Denotes 1.8m high brick wall.
- Denotes plot divisional fencing 1.8m high timber screen fence.
- Denotes 1.8m high timber screen fence with gates where shown.
- Denotes access gate position.

Rev	Date	Revision	Initial
G	17.12.21	Drawing updated to reflect latest layout	ac
F	24.05.21	Proposed fencing amended to plot 27 and proposed knee walls indicated	CW
E	23.05.21	Drawing updated to reflect latest layout	CW
D	07.03.21	Drawing updated to reflect latest layout	AD
C	05.11.21	Drawing updated to reflect latest layout	ac
B	08.04.21	Drawing updated to reflect latest layout	ac
A	05.01.21	Drawing updated to reflect latest layout	ac

Client

Russell Homes

BOUNDARY TREATMENT AND MATERIALS LAYOUT

Project

South of Hareshill Road
South Heywood, Rochdale.

Job No	Orig No	Drawn	Rev
19105	03	AD	G
Scale	Date	Stage	
1:500 @ A1	AUGUST 2021	WIP	

mp&s planning & design ltd
14 west point enterprise park,
clarence avenue, Trafford park,
manchester. M17 1QS

t: 0161 772 1999
e: info@mpsdesign.co.uk
www.mpsdesign.co.uk