


Notes

This drawing is for **PLANNING** only, it is not to be used for any other purpose.

This drawing is to be read in conjunction with the following DLA-Architecture drawings,

- KPL-DLA-L3-XX-DR-A-20000 - Unit L3 Proposed Floor Plans Ground & First
- KPL-DLA-L3-XX-DR-A-20002 - Unit L3 Proposed Roof Plan
- KPL-DLA-L3-XX-DR-A-20010 - Unit L3 Proposed Elevations and Section
- KPL-DLA-LS-XX-DR-A-90000 - Location Plan
- KPL-DLA-LS-XX-DR-A-90001 - Existing Site Plan
- KPL-DLA-LS-XX-DR-A-90002 - Site Plan

External Materials Schedule	
Ref	Material description
1	Built up metal profiled cladding panel with 32mm profile sheet laid horizontally wide rib out finish Colourcoat Prisma colour Metallic Silver RAL 9006
2	Built up metal profiled cladding panel with 32mm profile sheet laid vertically narrow rib out finish Colorcoat Prisma colour Sargasso RAL 5003
3	Built up metal profiled insulated cladding with 50mm half round panels vertically laid colour Merlin Grey BS18B25
4	Built up metal profiled insulated cladding 40mm deep, 300mm microrib panels horizontally laid with pre-fabricated external corner panels. Colorcoat Prisma colour Metallic Silver RAL 9006
5	Powder coated aluminium framed curtain walling colour BS18B25 Merlin Grey with double glazed units argon filled 'low e' clear inner pane with look-a-like panels and integral door where indicated
6	Office windows powder coated aluminium framed double glazed fixed lights argon filled cavity low 'e' clear inner pane
7	Insulated vertical rise sectional level access doors colour Merlin Grey BS18B25
8	Powder coated steel external doorsets to warehouse colour Merlin Grey BS18B25

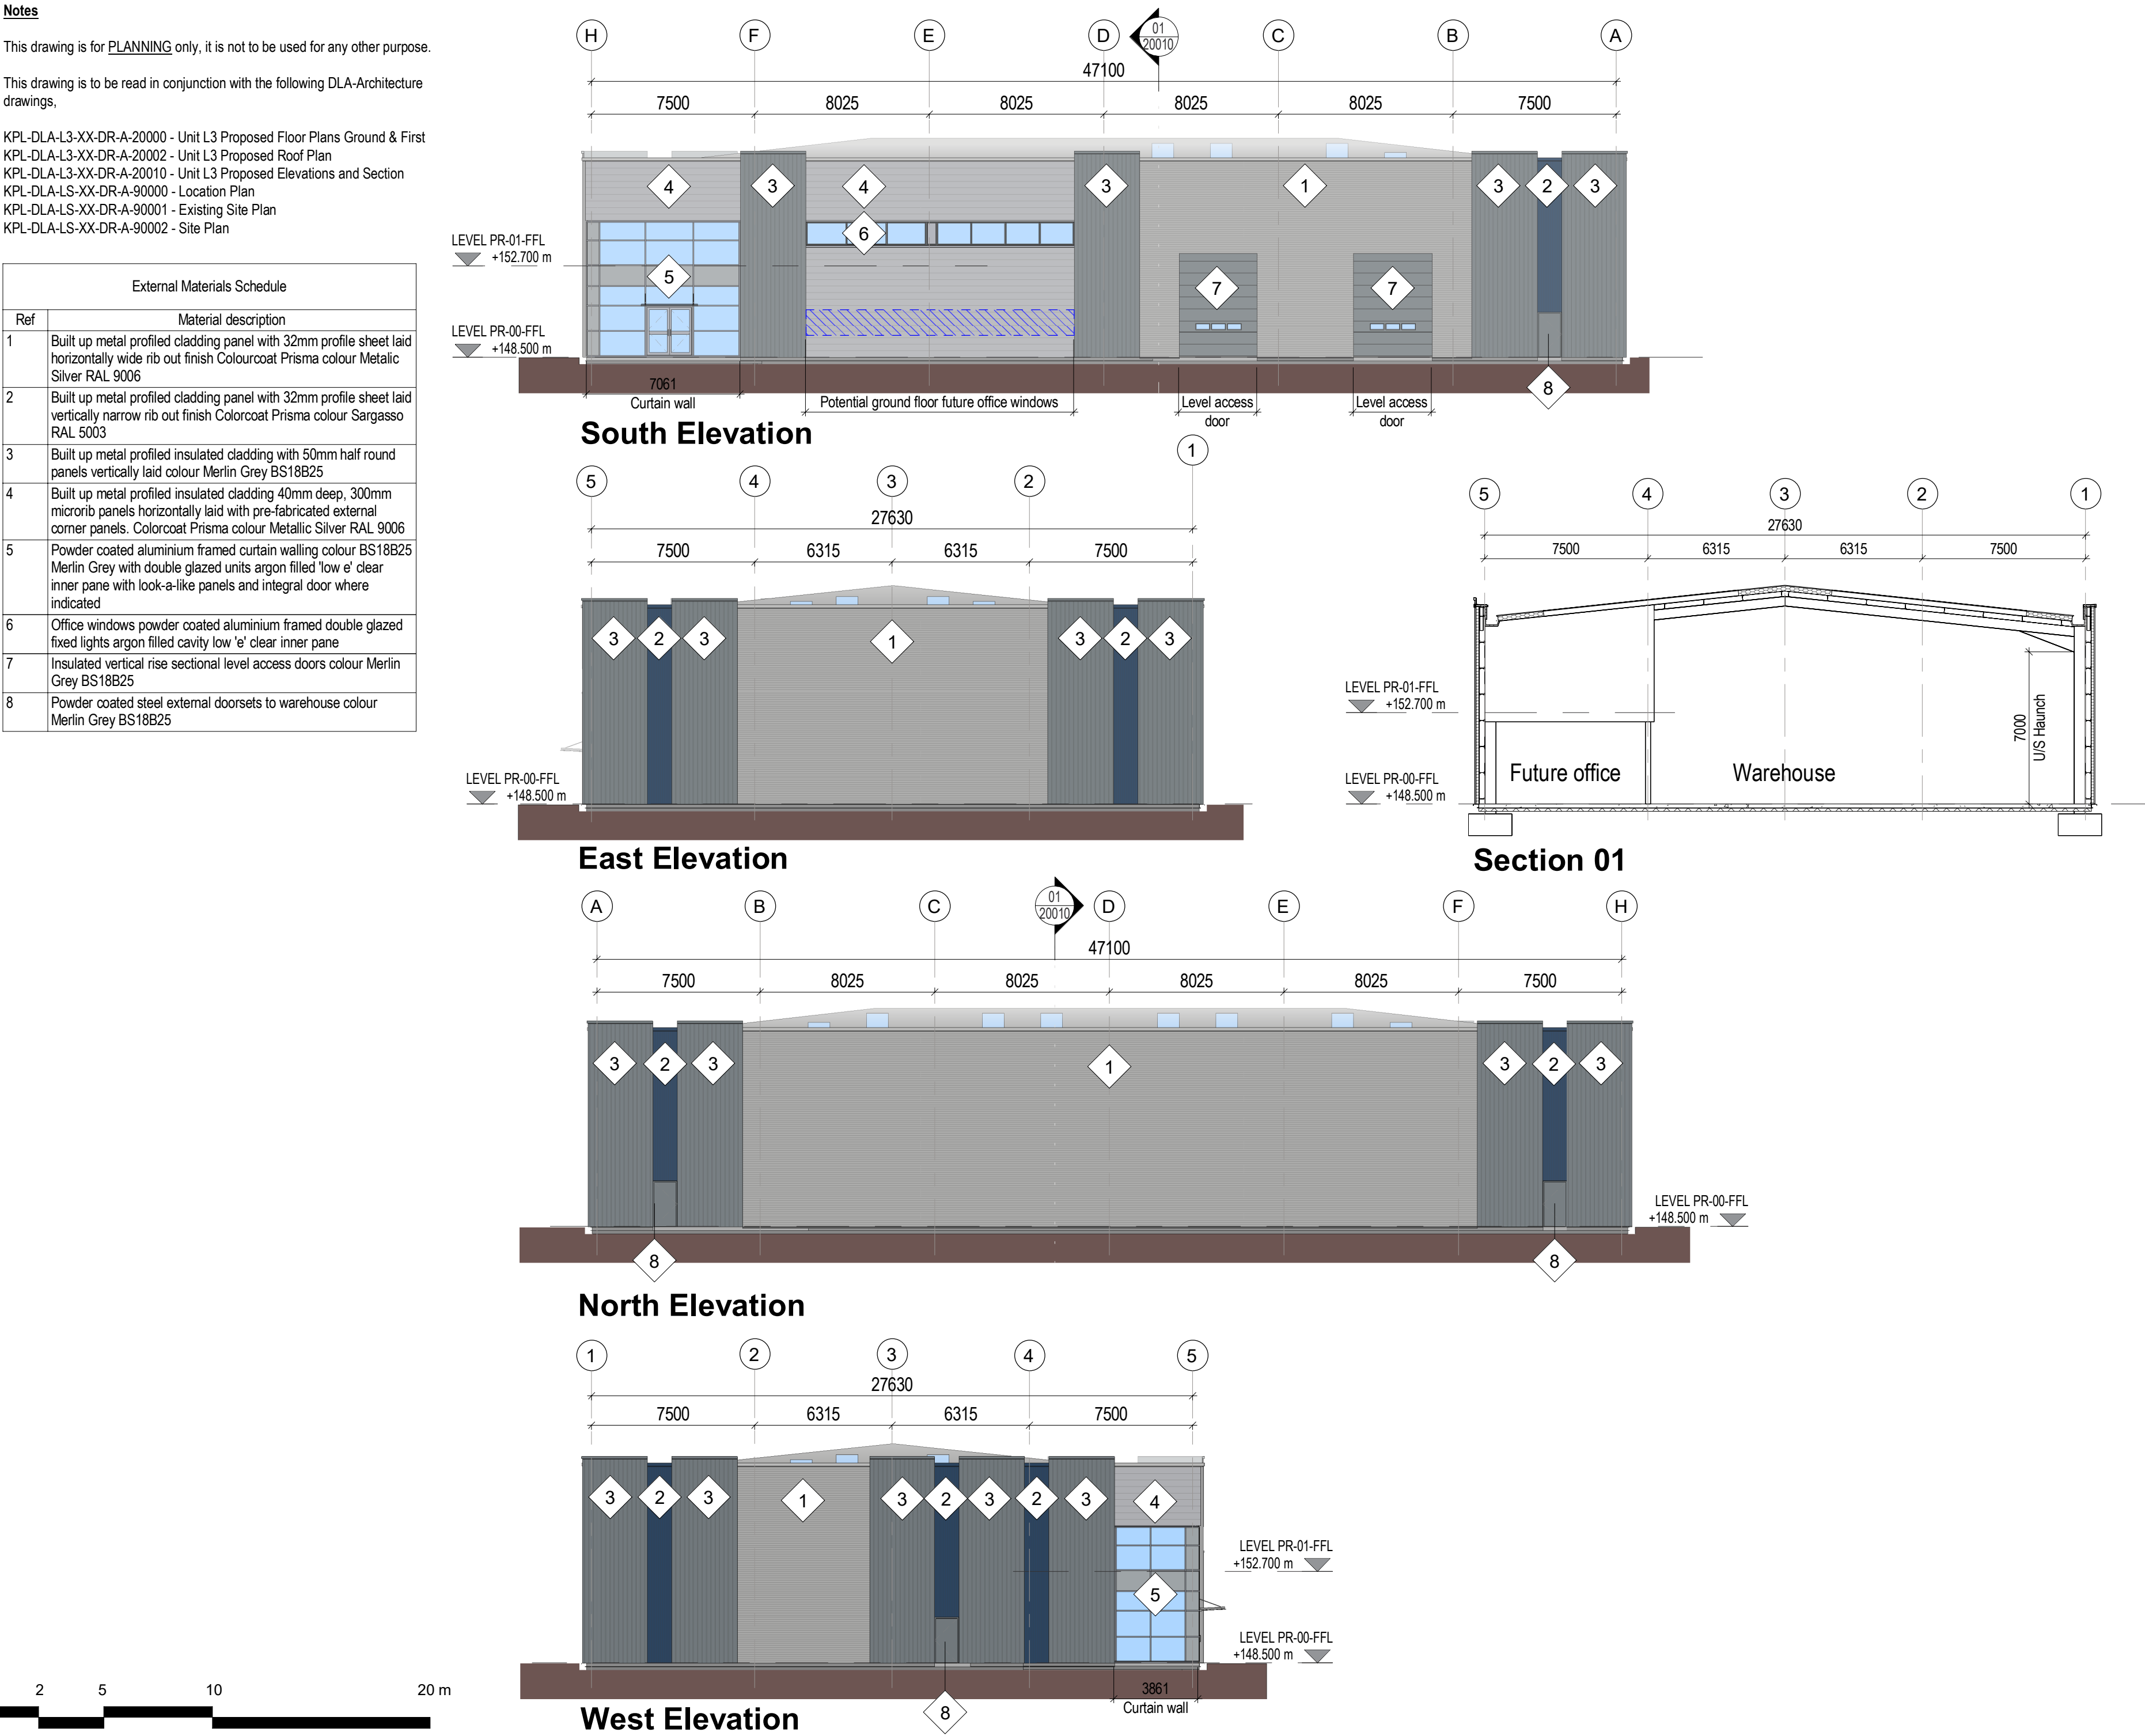

INFORMATION CONTAINED IN THIS DRAWING IS THE SOLE COPYRIGHT OF DLA ARCHITECTURE LTD AND IS NOT TO BE REPRODUCED WITHOUT PERMISSION

DO NOT SCALE, REFER TO FIGURED DIMENSIONS ONLY

REVISIONS

P01	ISSUED FOR COMMENT	20/03/23 CF BLG
P02	ISSUED FOR COMMENT	29/03/23 CF BLG
P03	COMPOSITE CLADDING REVISED TO BUILT UP 300MM MICRORIB PANELS, WINDOWS AND CURTAIN WALLING ADJUSTED TO SUIT SIZES. ISSUED FOR PLANNING	23/08/23 CF BLG



6 East Parade | Leeds | LS1 2AD
0113 887 3100
www.dla-architecture.co.uk

PROJECT

**KINGSWAY BUSINESS PARK,
ROCHDALE, PLOT L**

TITLE

**UNIT L3 PROPOSED ELEVATIONS
AND SECTION**

SCALE		DATE	
1 : 200 @ A2		03/03/23	
DLA REF	DRAWN	REVIEWED	
2022-147	VMS	BLG	
PROJECT	ORIGIN/R	ZONE	LEVEL TYPE ROLE NUMBER
KPL	DLA	L3	XX DR A 20010
STATUS		REVISION	
PLANNING		P03	