




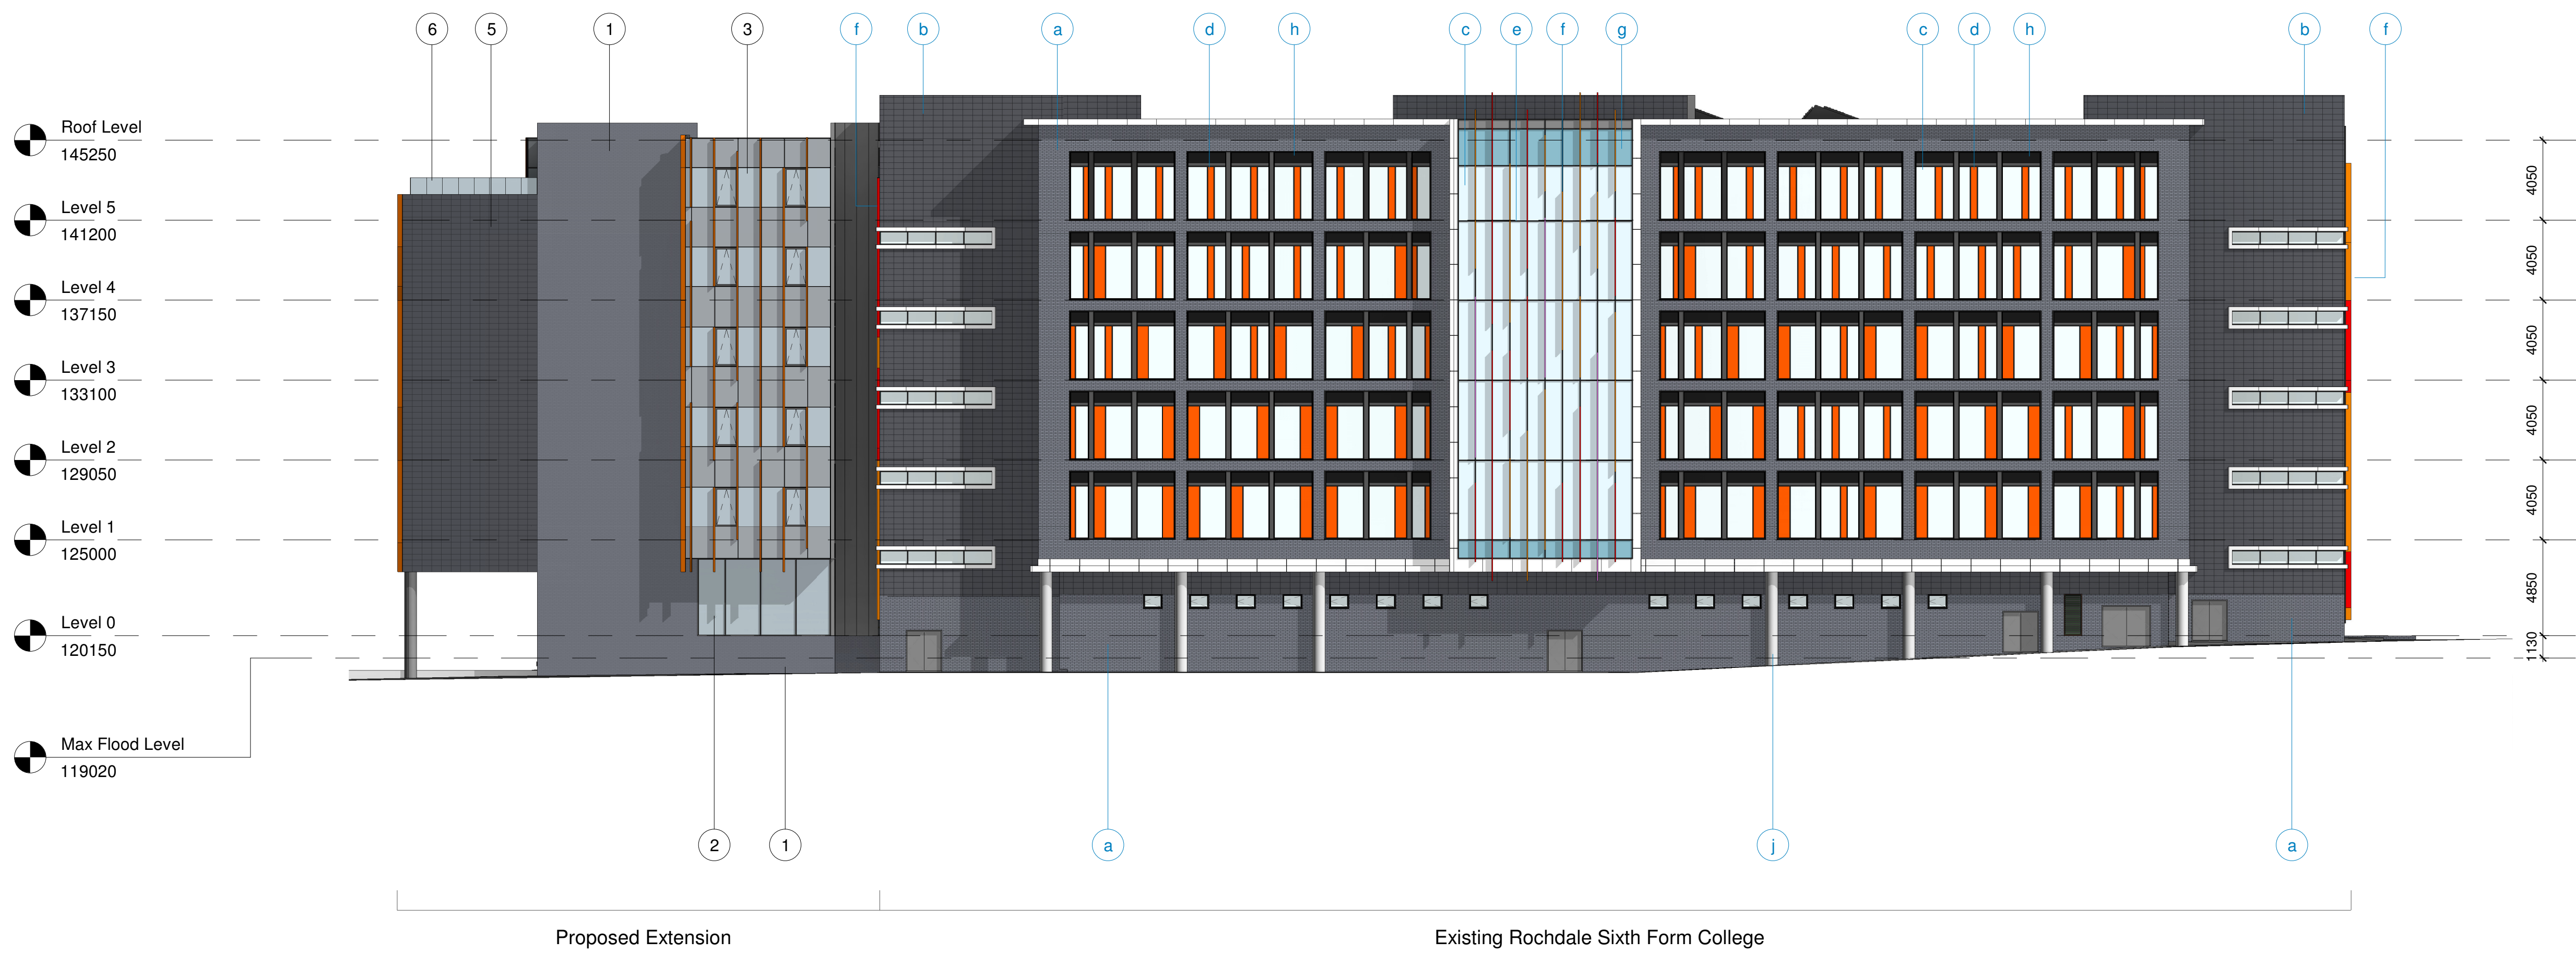


GA Elevation - South West
1 : 200

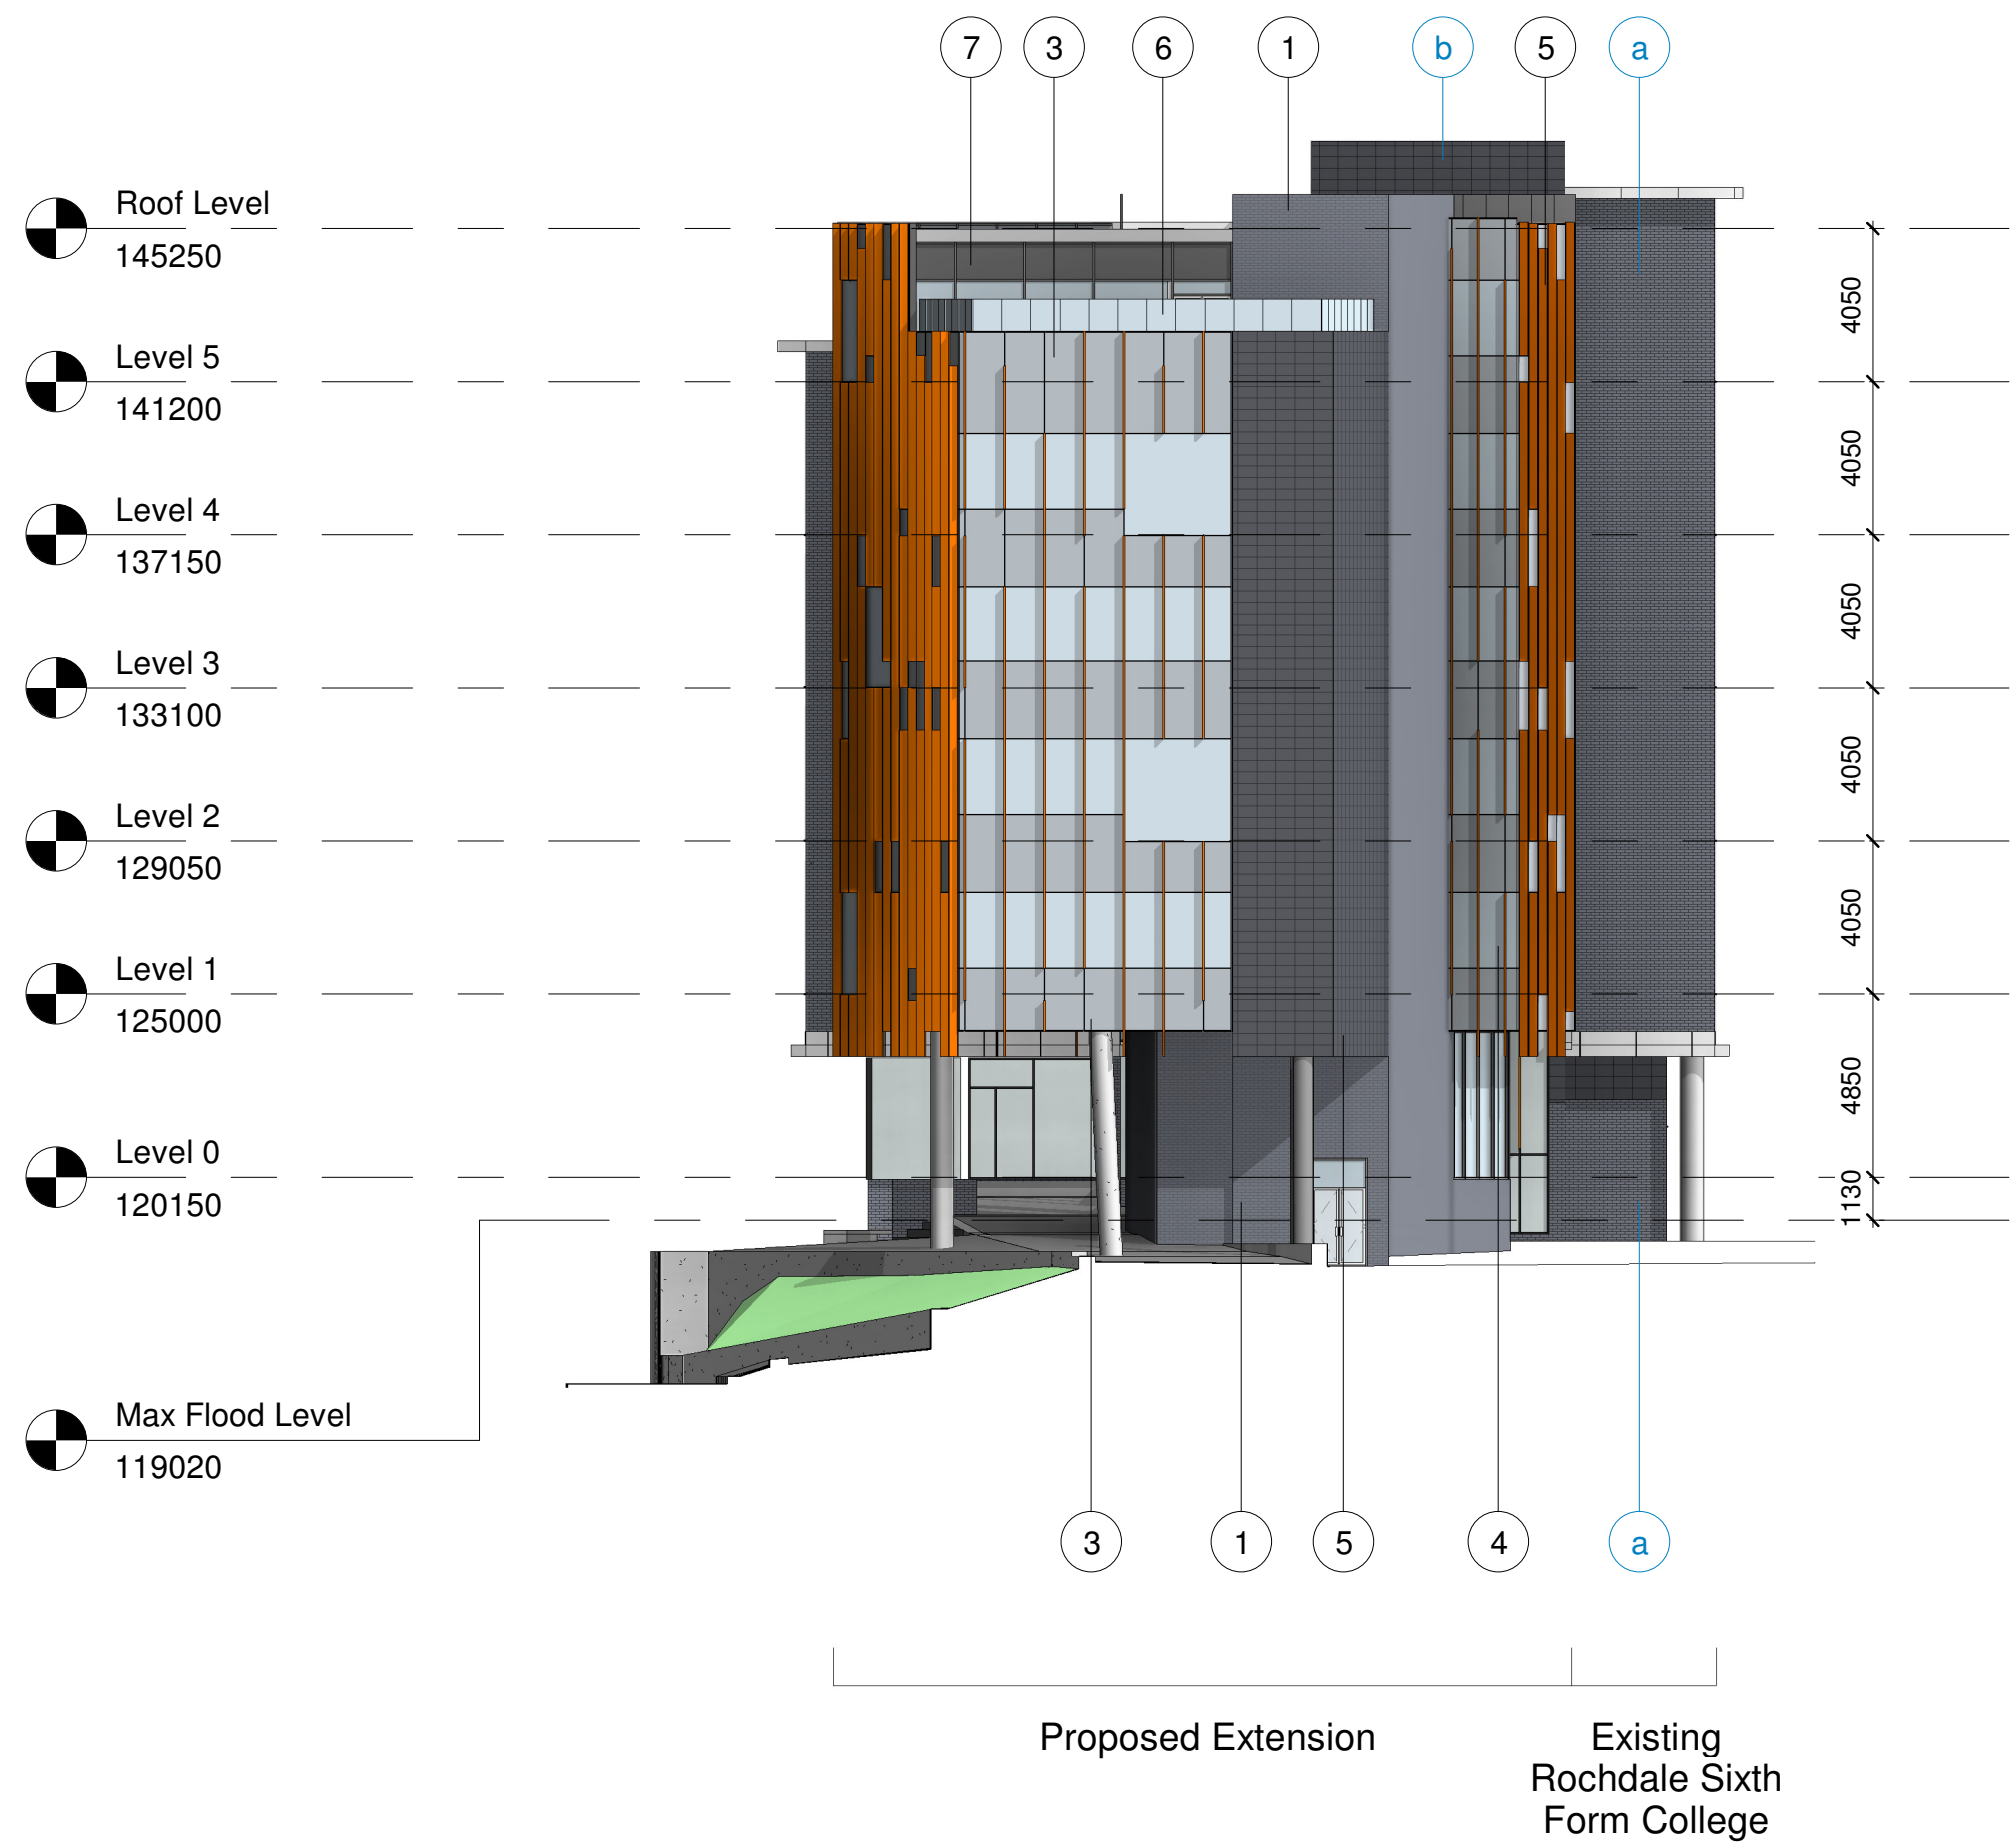

GA Elevation - North
1 : 200

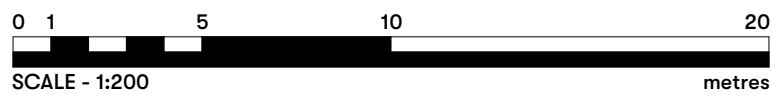

Proposed Elevation Key
1 : 2000

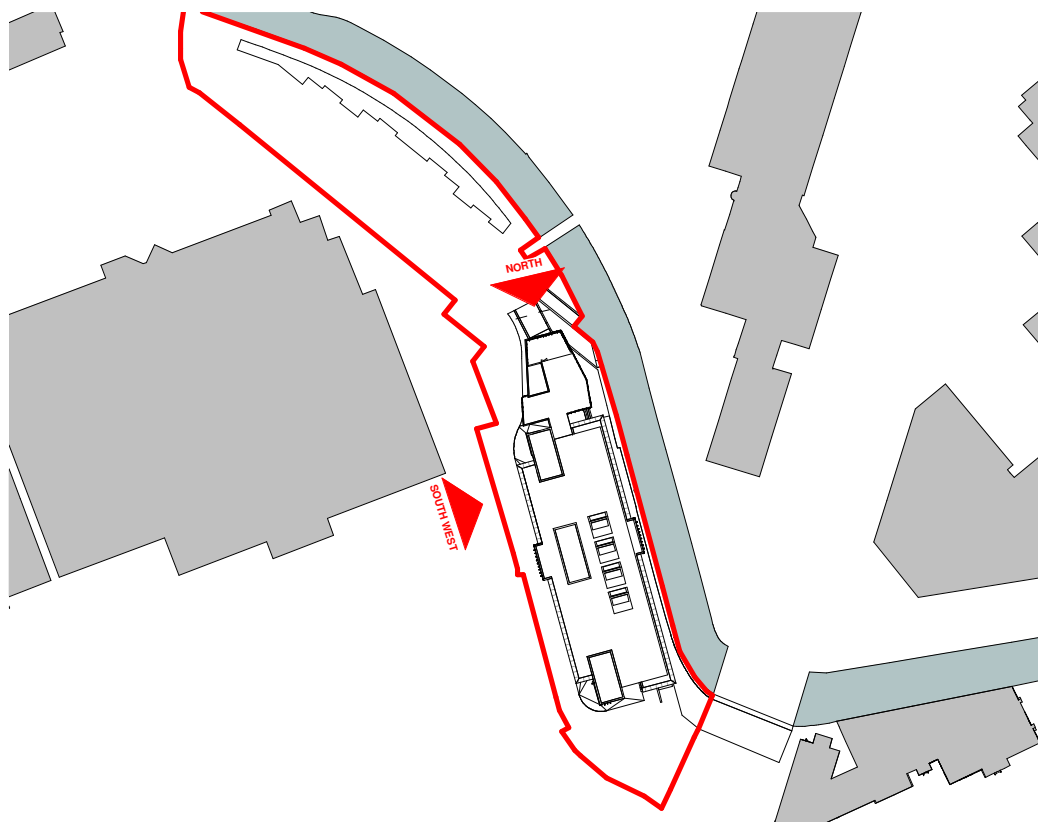

P5	Revised Elevation Treatment	23.02.23
P4	Revised Elevation Treatment	10.02.23
P3	Revised Elevation Treatment	23.01.23
P2	Planning Permission Submission	02.11.22
P1	Issued for comment	28.10.22
Rev	Description	Date
PLANNING		
Rochdale Sixth Form College College Road, Rochdale, OL12 6HY		
Proposed GA Elevation 2 of 2		
DRAWING NUMBER		
3940-A-2801P		
DATE	REVISION	STATUS
10/25/22	P5	PURPOSE OF ISSUE
SCALE	As indicated	
ABW architects ltd. architecture.building.workshop		
		A1 ©