
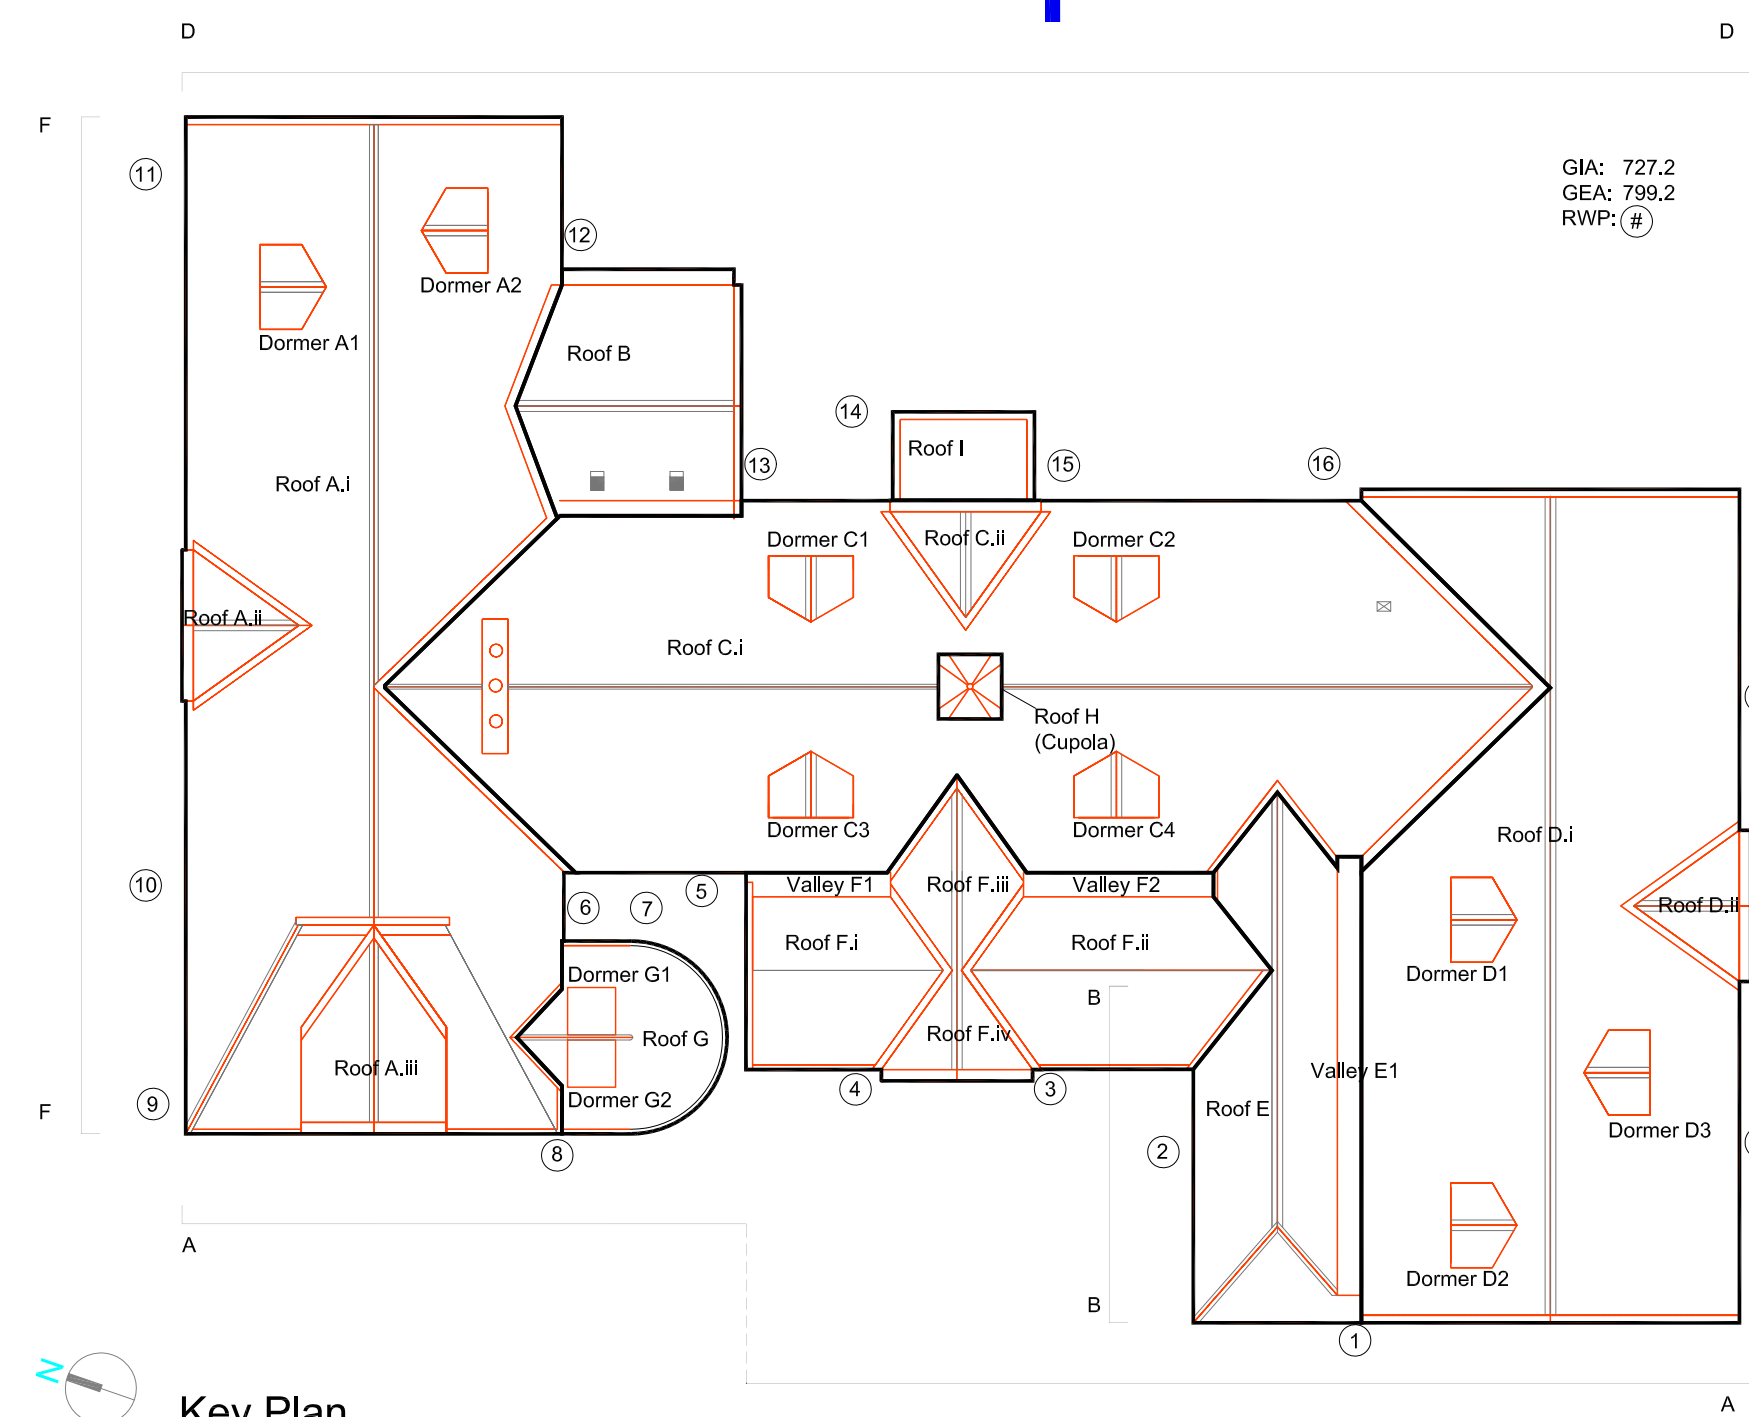


- notes:
- DO NOT SCALE FROM THIS DRAWING - USE FIGURED DIMENSIONS ONLY.
 - TO BE READ IN CONJUNCTION WITH ALL OTHER CONSULTANTS / SPECIALISTS DRAWINGS. REPORT ANY DISCREPANCIES BEFORE AFFECTED WORK COMMENCES.
 - ALL SETTING OUT DIMENSIONS TO BE CHECKED ON SITE BY CONTRACTOR BEFORE WORK COMMENCES.

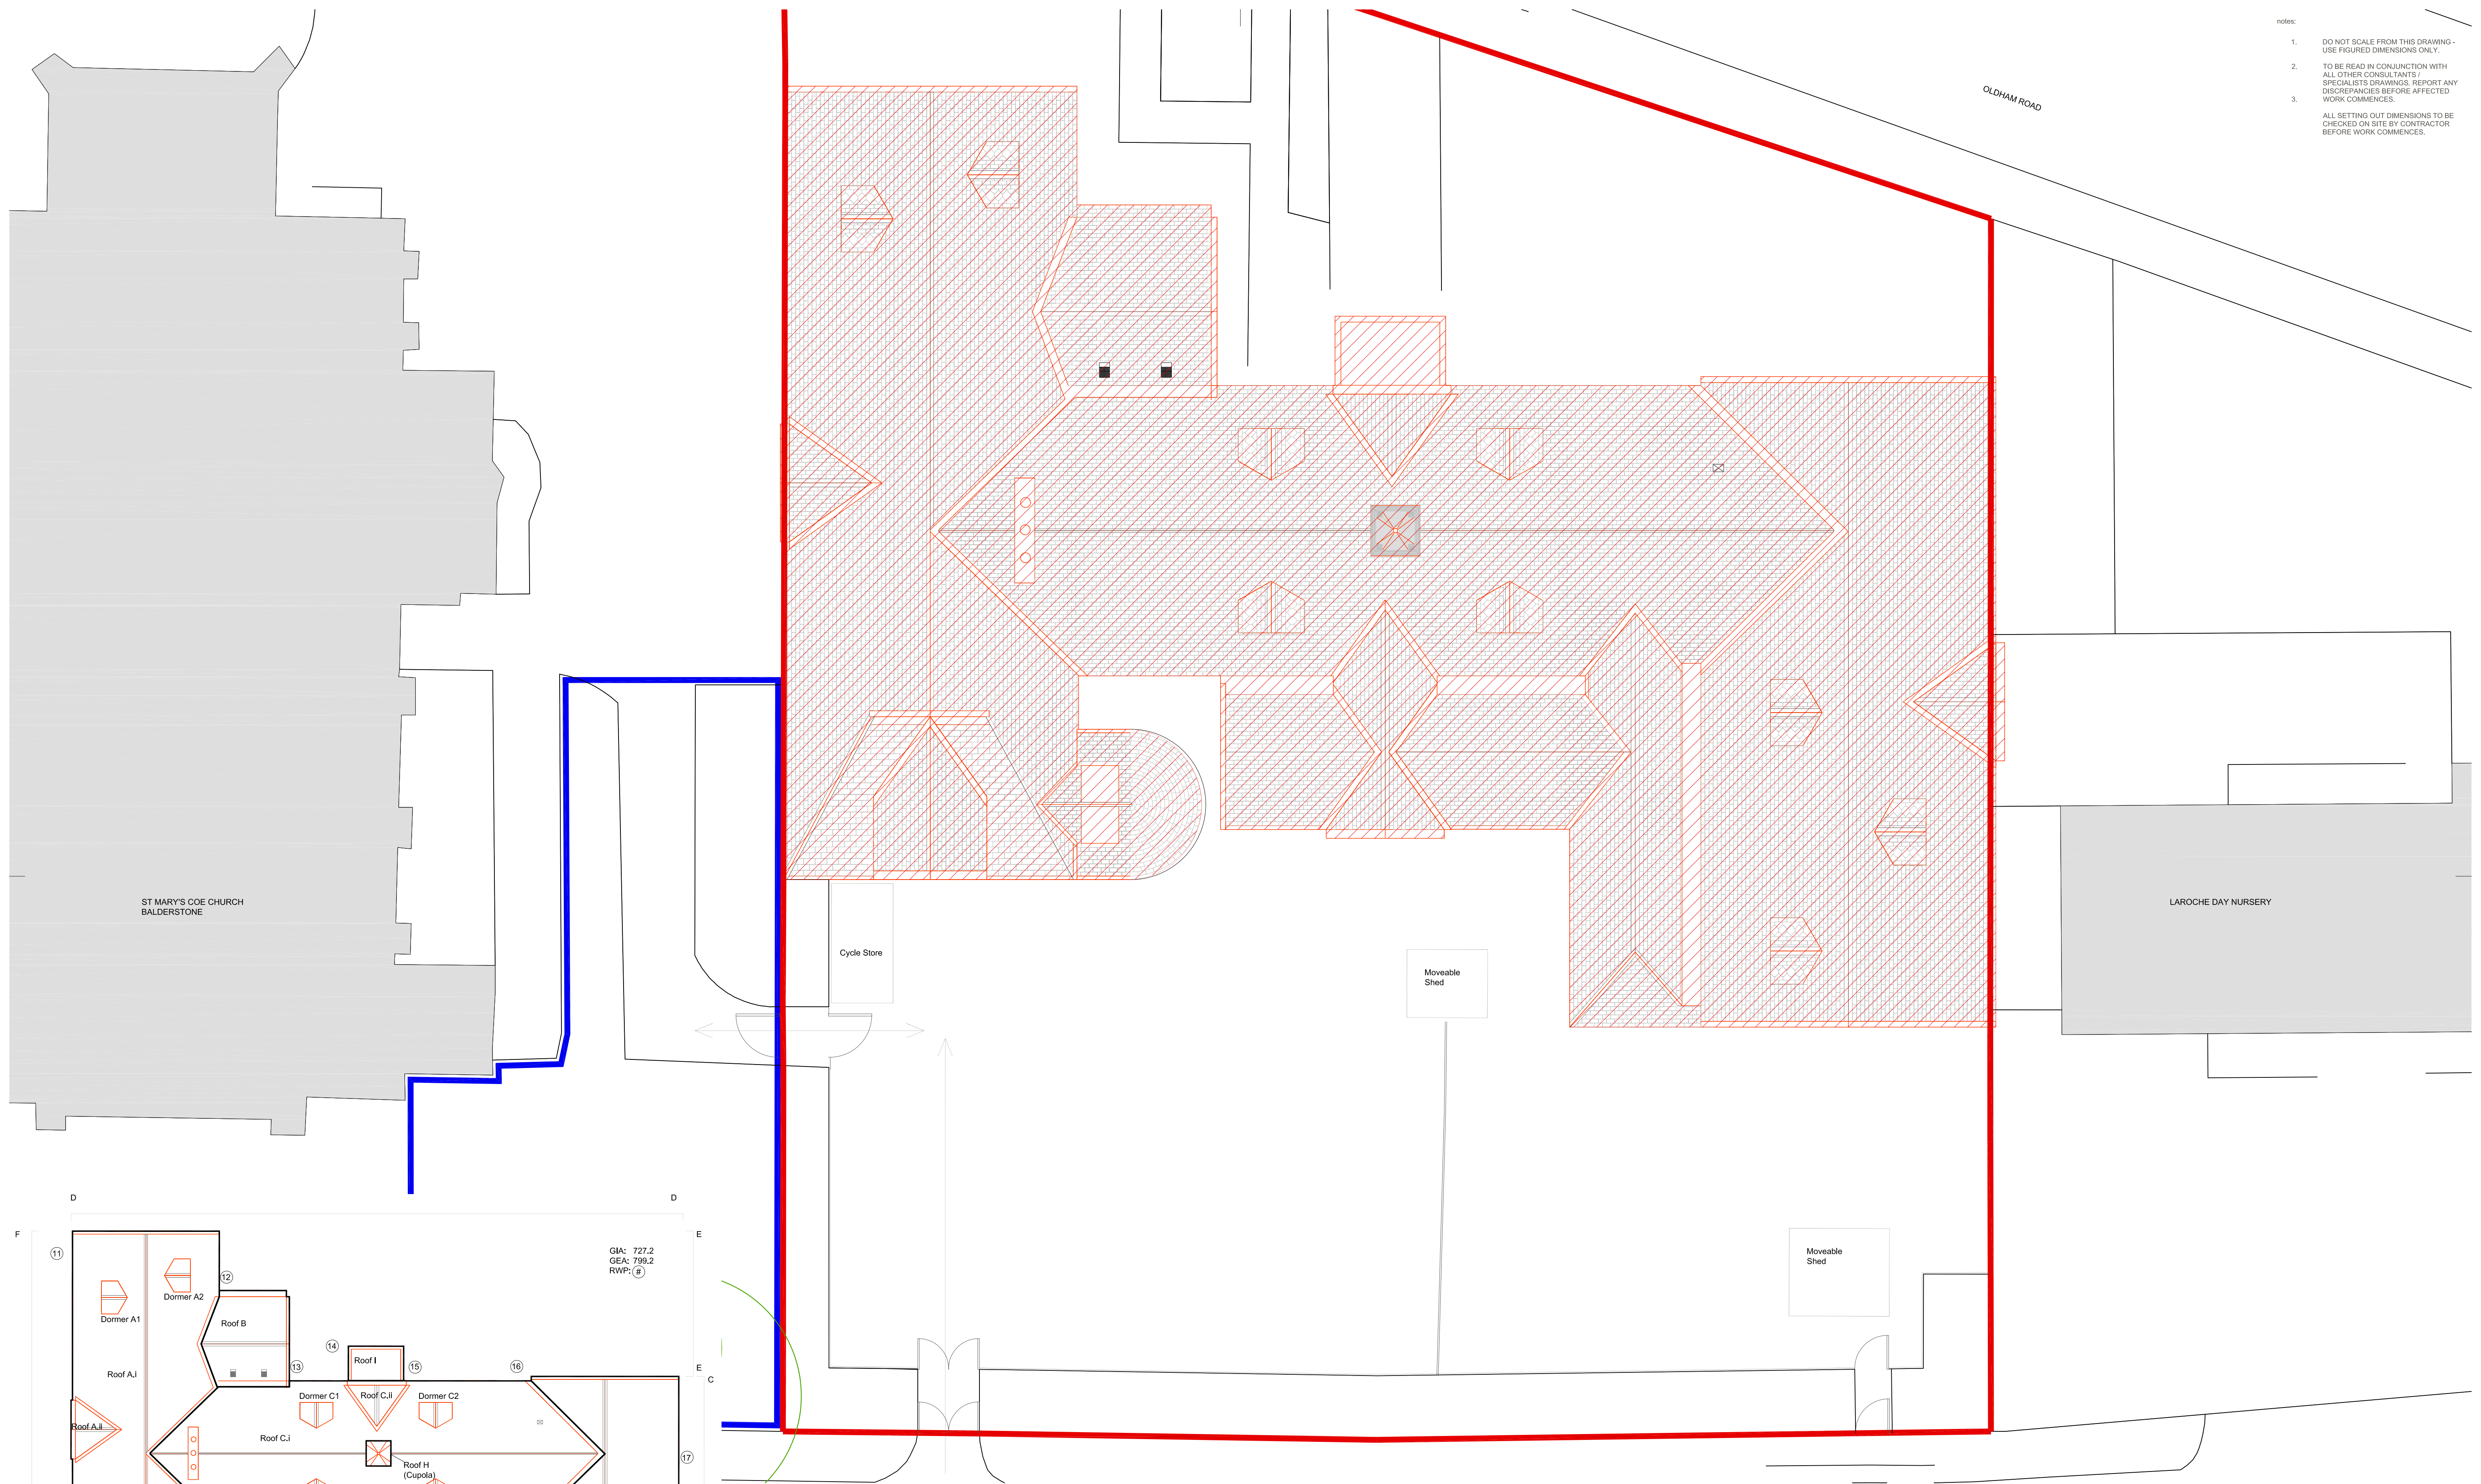

Key:

- Red Line
- Site Boundary.
 - School Building + Playground
 - Nursery adjacent but outside boundary, permission necessary for scaffolding here.
- Blue Line
- Site Compound Area.
 - Access to Church Ramps to be maintained.
- Red Hatched
- Scope of Works
 - Entire Roof over School.
 - Ceilings to be protected underneath.
 - Scaffolding & Site amenities not included.

REVISIONS	P02 COMPOUND_AREA_AMENDED	10/11/23	SM	-
	P01 FIRST_ISSUE	20/10/23	SM	SGI
		DATE: DRAWN: CHECK		

CLIENT	Rochdale Borough Council
PROJECT	SMP - St Mary's CE Primary School
TITLE	Proposed Site Scope of Works Plan
NUMBER	SMP-SEV-XX-R1-DR-A-01100
REVISION	P02
STATUS	Planning
SCALE	1:50 @A1
DATE	10/11/23
DRAWN BY	SM
CHECKED BY	SGI

seven.

SEVENARCHITECTURE.CO.UK
Studios at:
Unit 1.3, Wauk Mill, 51 Bengal Street,
MANCHESTER, M4 6LN
t: 0161 236 5655
Clarendon House, Victoria Avenue,
HARROGATE, HG1 1DY
t: 01423 709 807
LONDON, EC1N 6SS
t: 0203 036 0691