



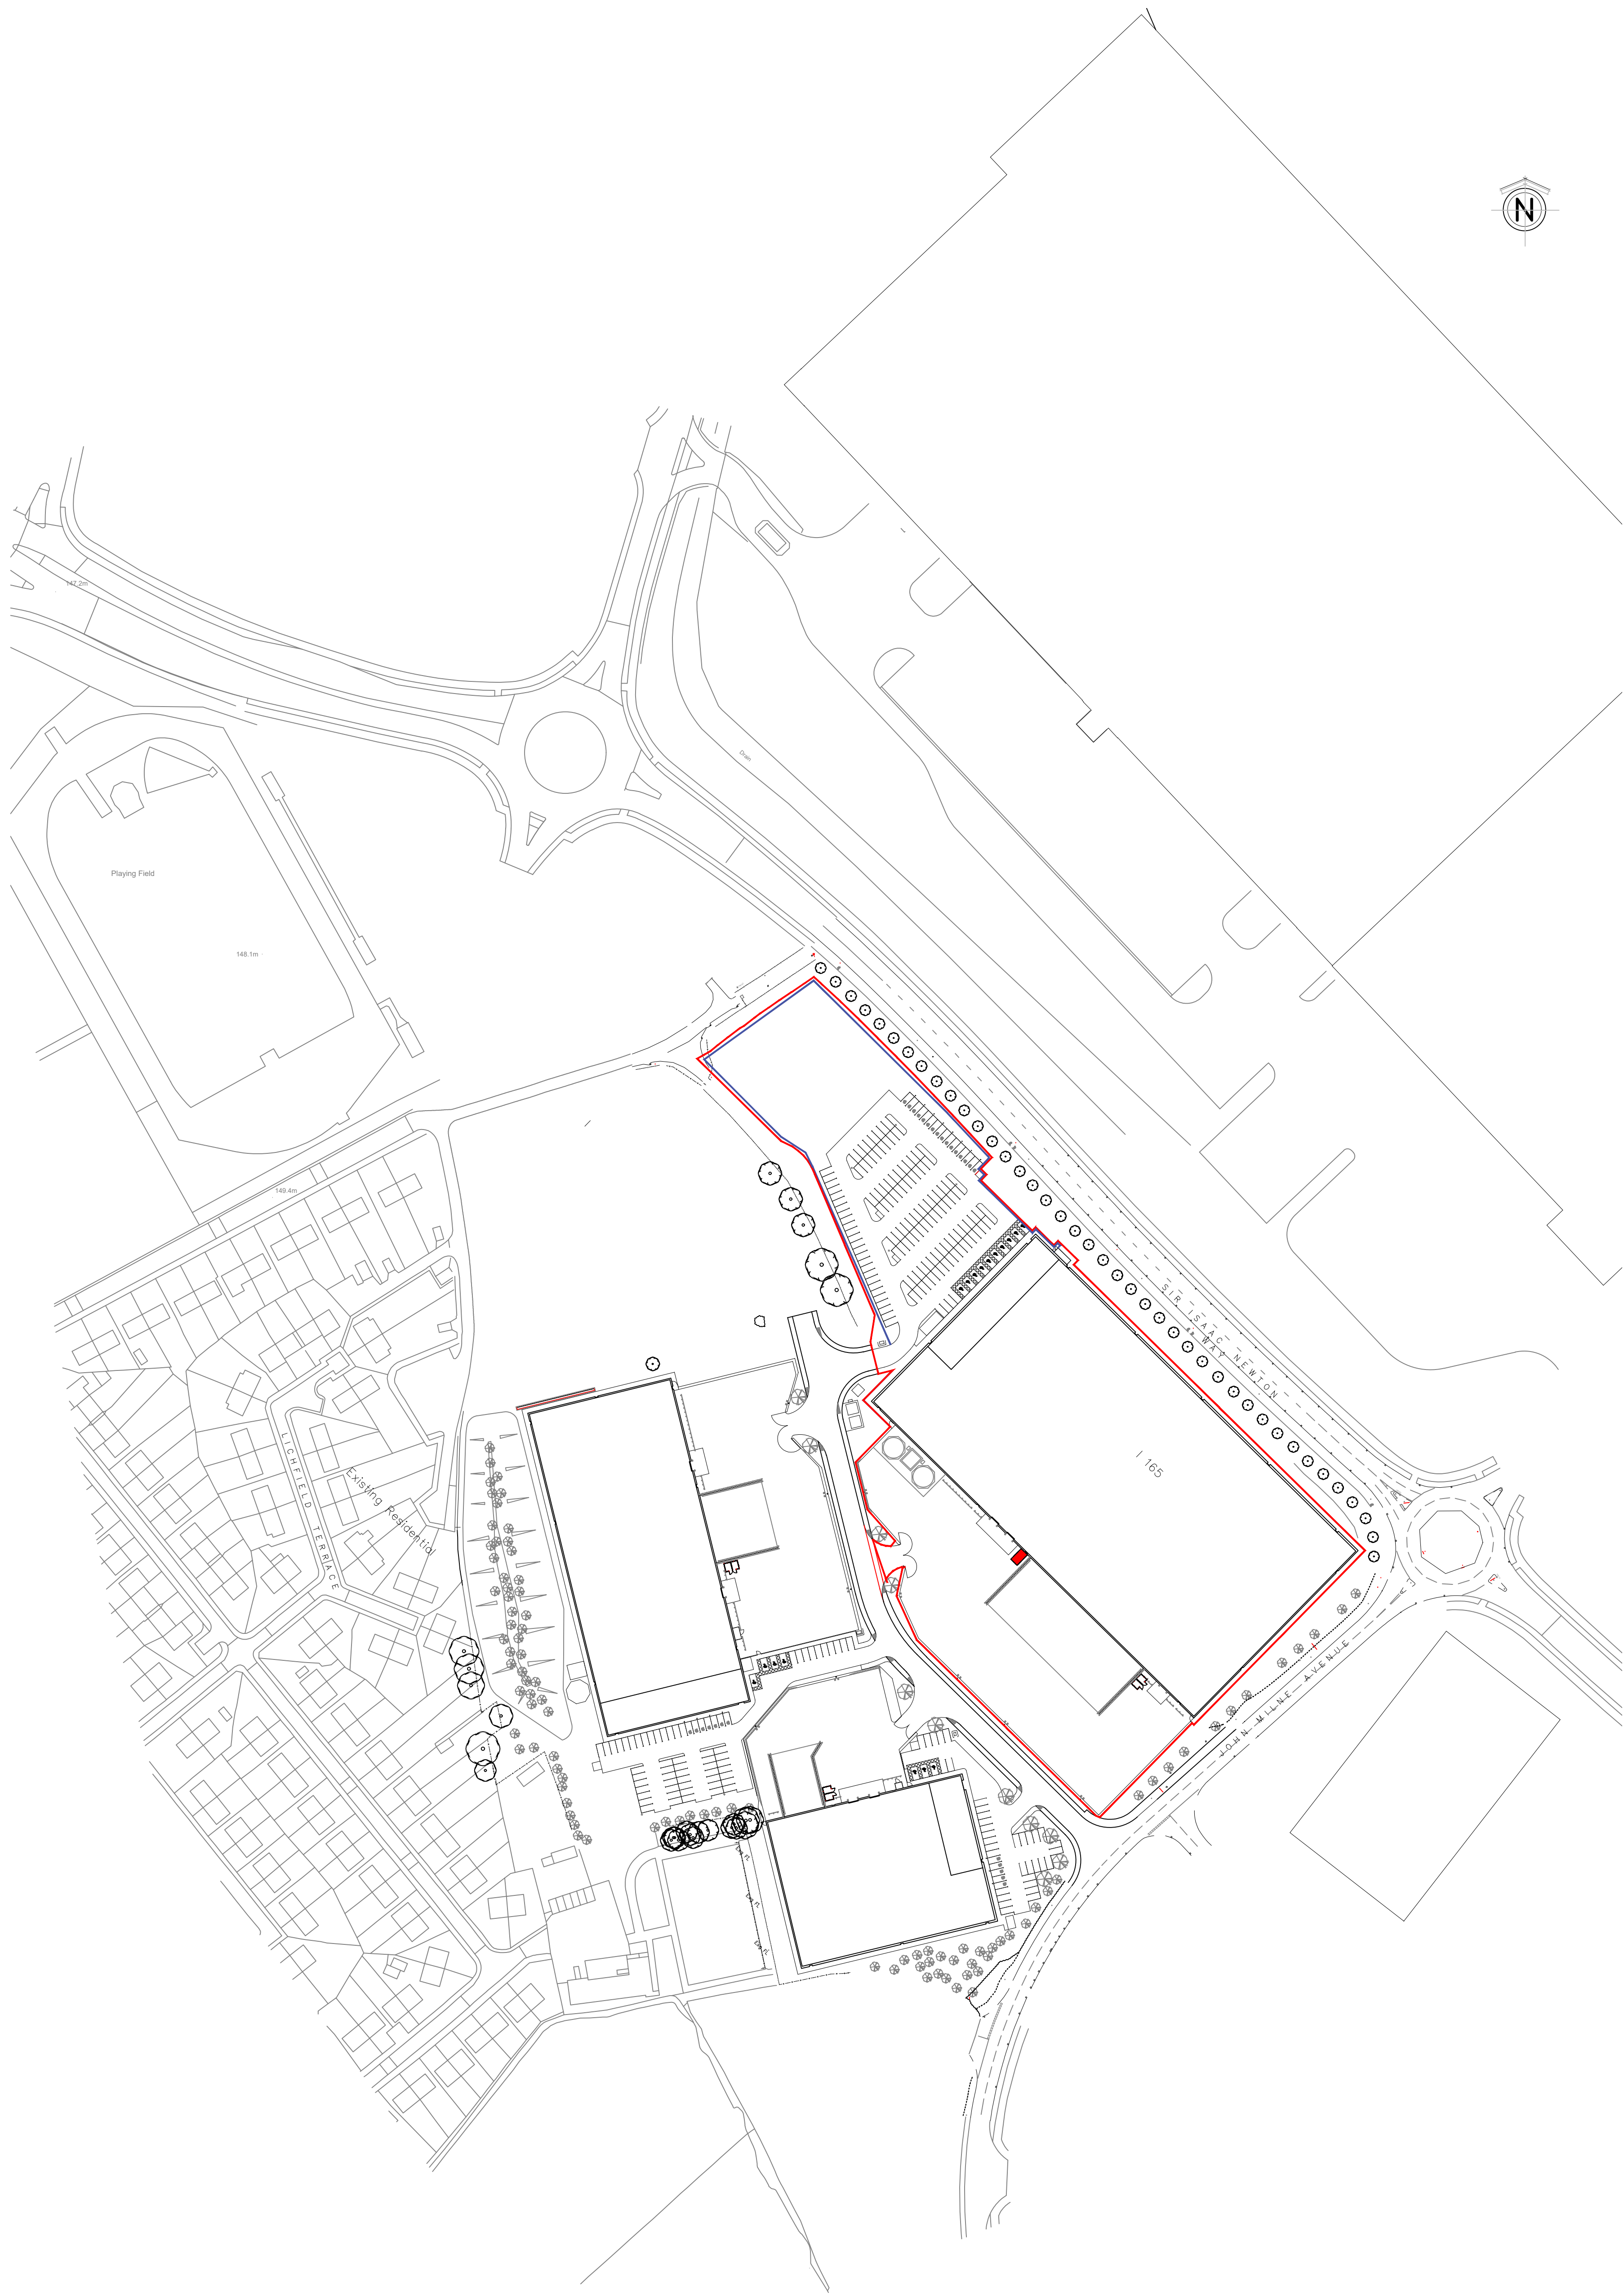


Proposed Location Plan Scale 1:1250

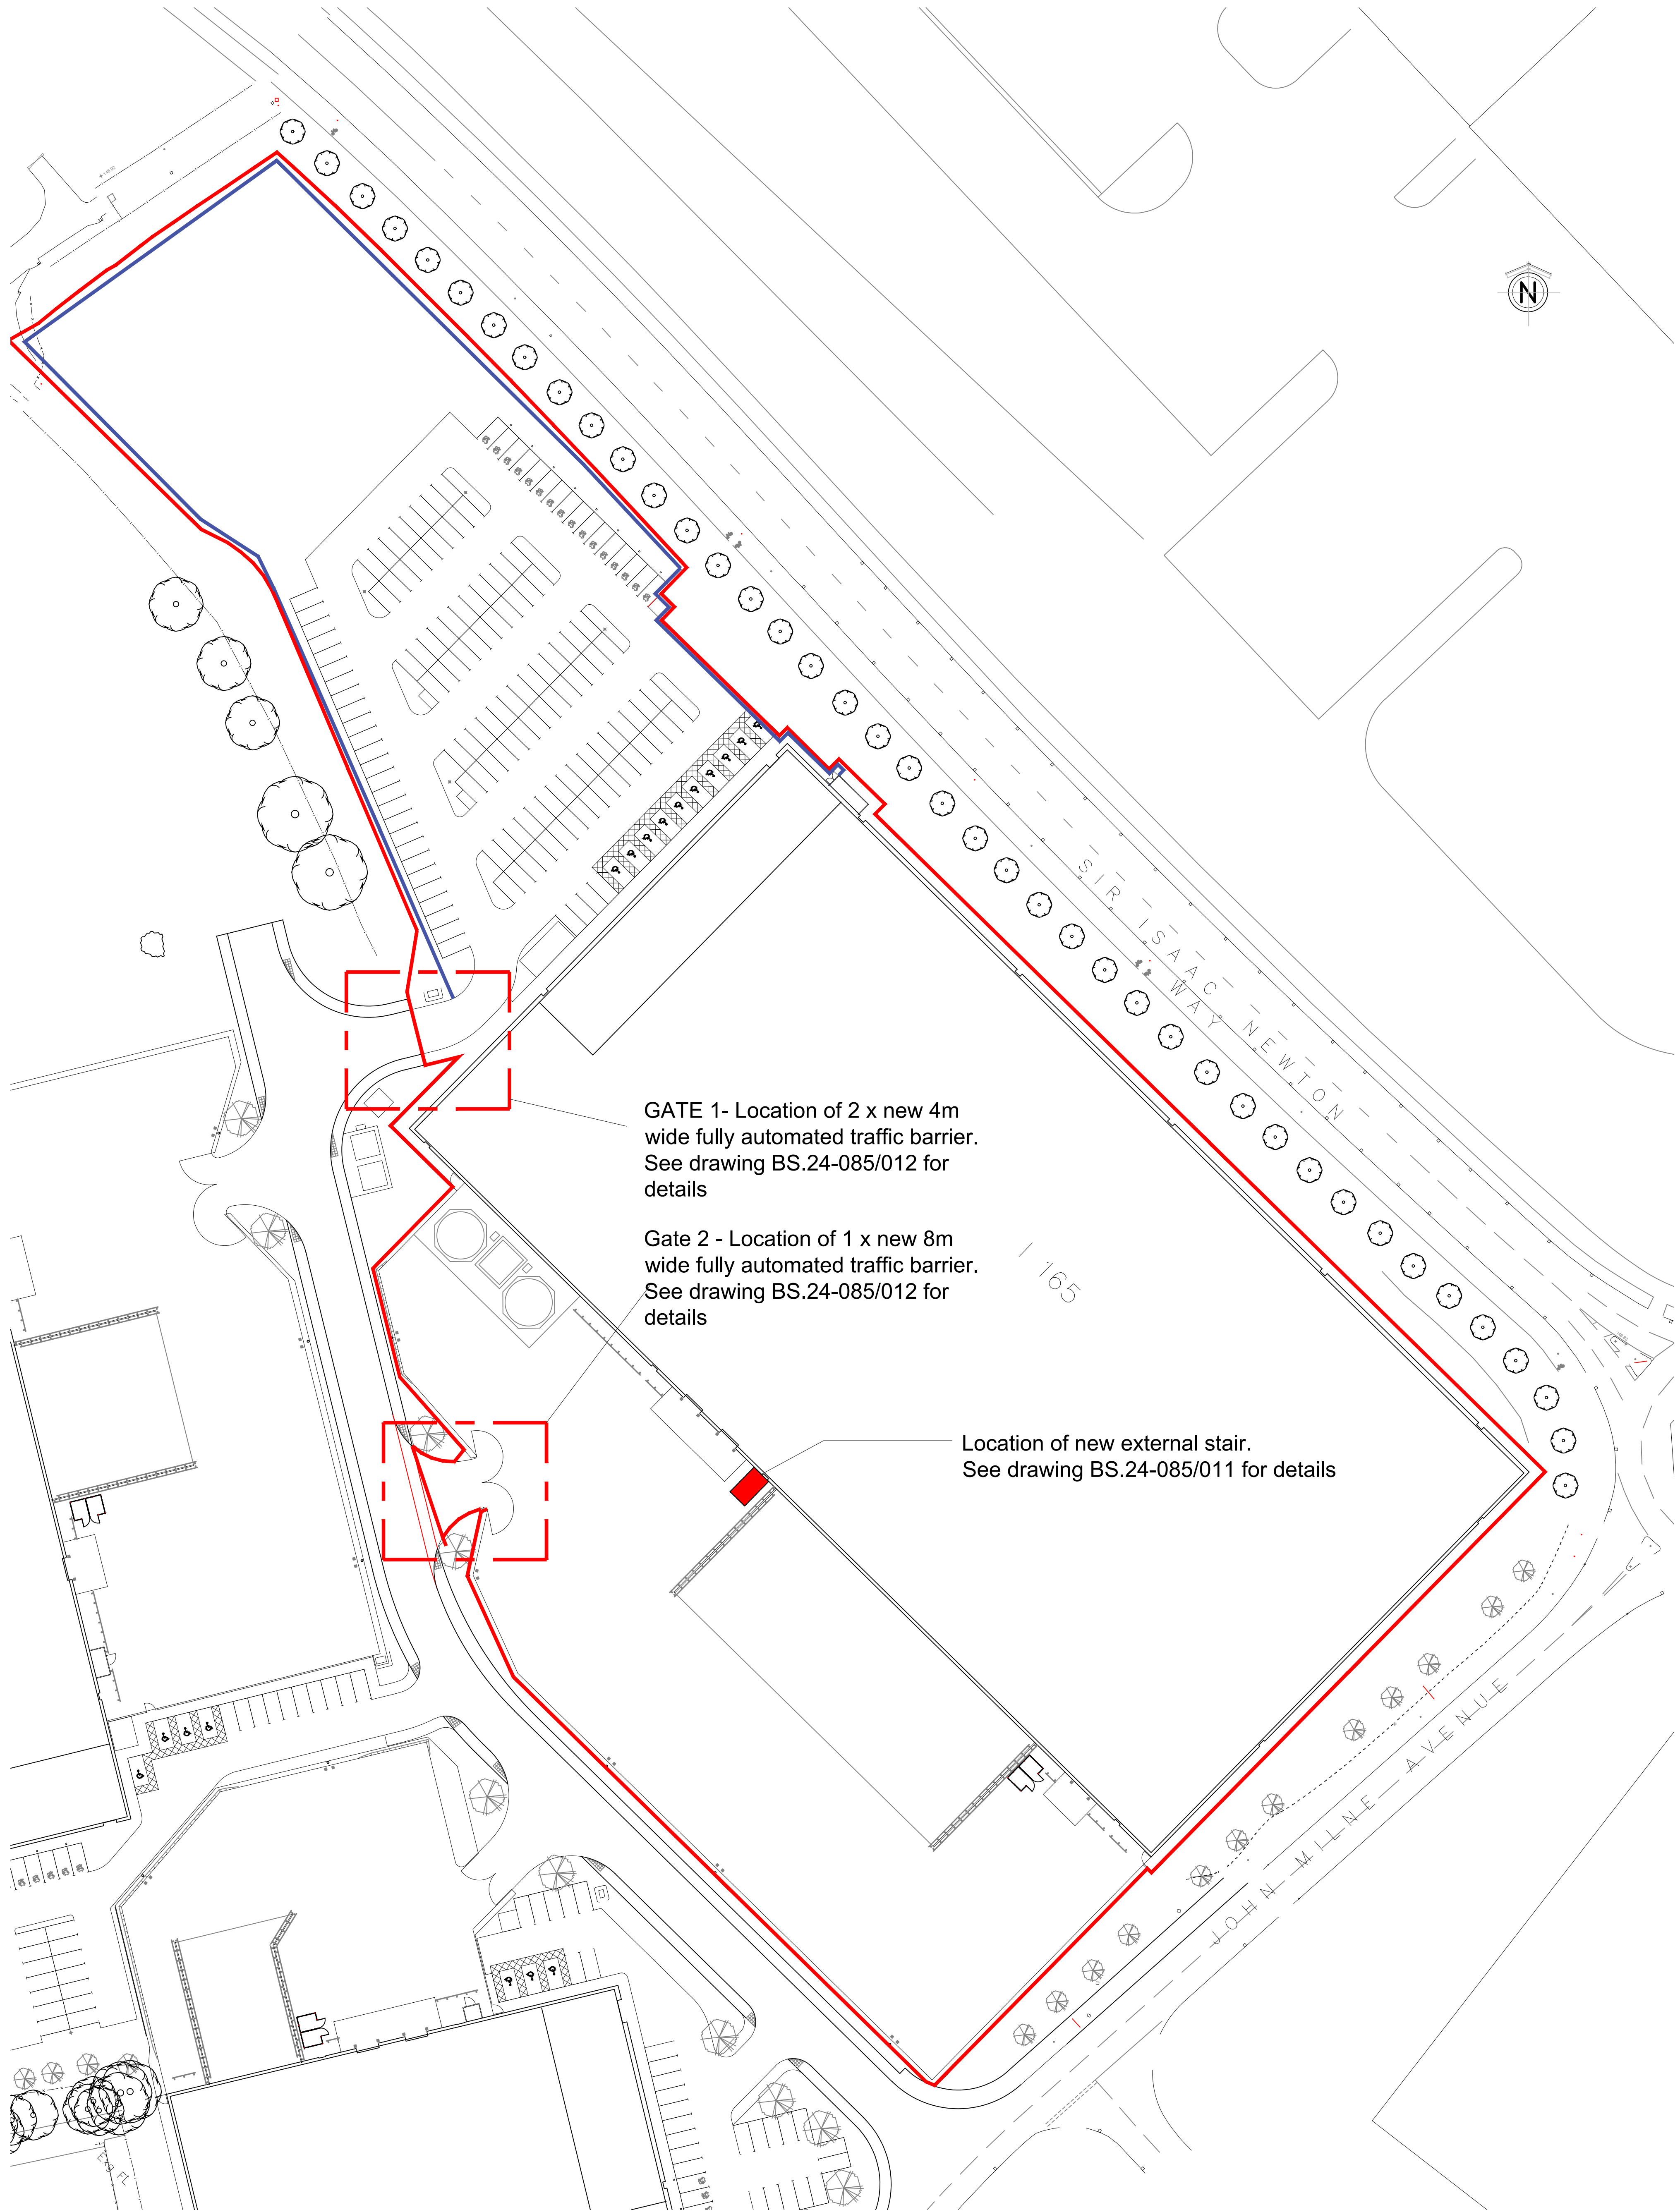

Proposed Block Plan Scale 1:500

Denotes the extent of 2.4m high V mesh security fence - colour - black

NOTES:			
The copyright of this drawing is held by Lea Hough & Co Chartered Surveyors LLP.			
Do not scale from this drawing. All dimensions must be checked and verified by the contractor prior to works commencing on site.			
REVISIONS			
REV	DESCRIPTION	DATE	AMENDED

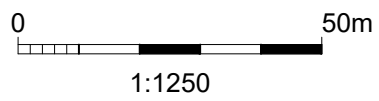

LeaHough

CHARTERED SURVEYORS
Survey Valuation Design Planning Sales

Oakshaw House
2 Capricorn Park
Blakewater Road
Blackburn
Lancashire
BB1 5QB
Tel: 01254 260196
Email: info@leahough.co.uk
Web: www.leahough.co.uk

8 Eaton Avenue
Matrix Office Park
Buckshaw Village
Preston
Lancashire
PR7 7NA
Tel: 01772 458866

CLIENT:
Cleveland McIver Limited
Hollingworth Mill
Smithy Bridge Road
Littleborough
OL15 8QF

PROJECT ADDRESS:
Imperial 165
Kingsway Business Park
John Milne Avenue
Rochdale
OL16 4NZ

PROJECT TITLE:
External Alterations

DRAWING TITLE:
Location and Block Plan

PAPER SIZE: A0	DRAWING NUMBER: BS.24-085/010	REV: -
SCALE: 1:200	DATE: August 2024	DRAWN BY: RO