


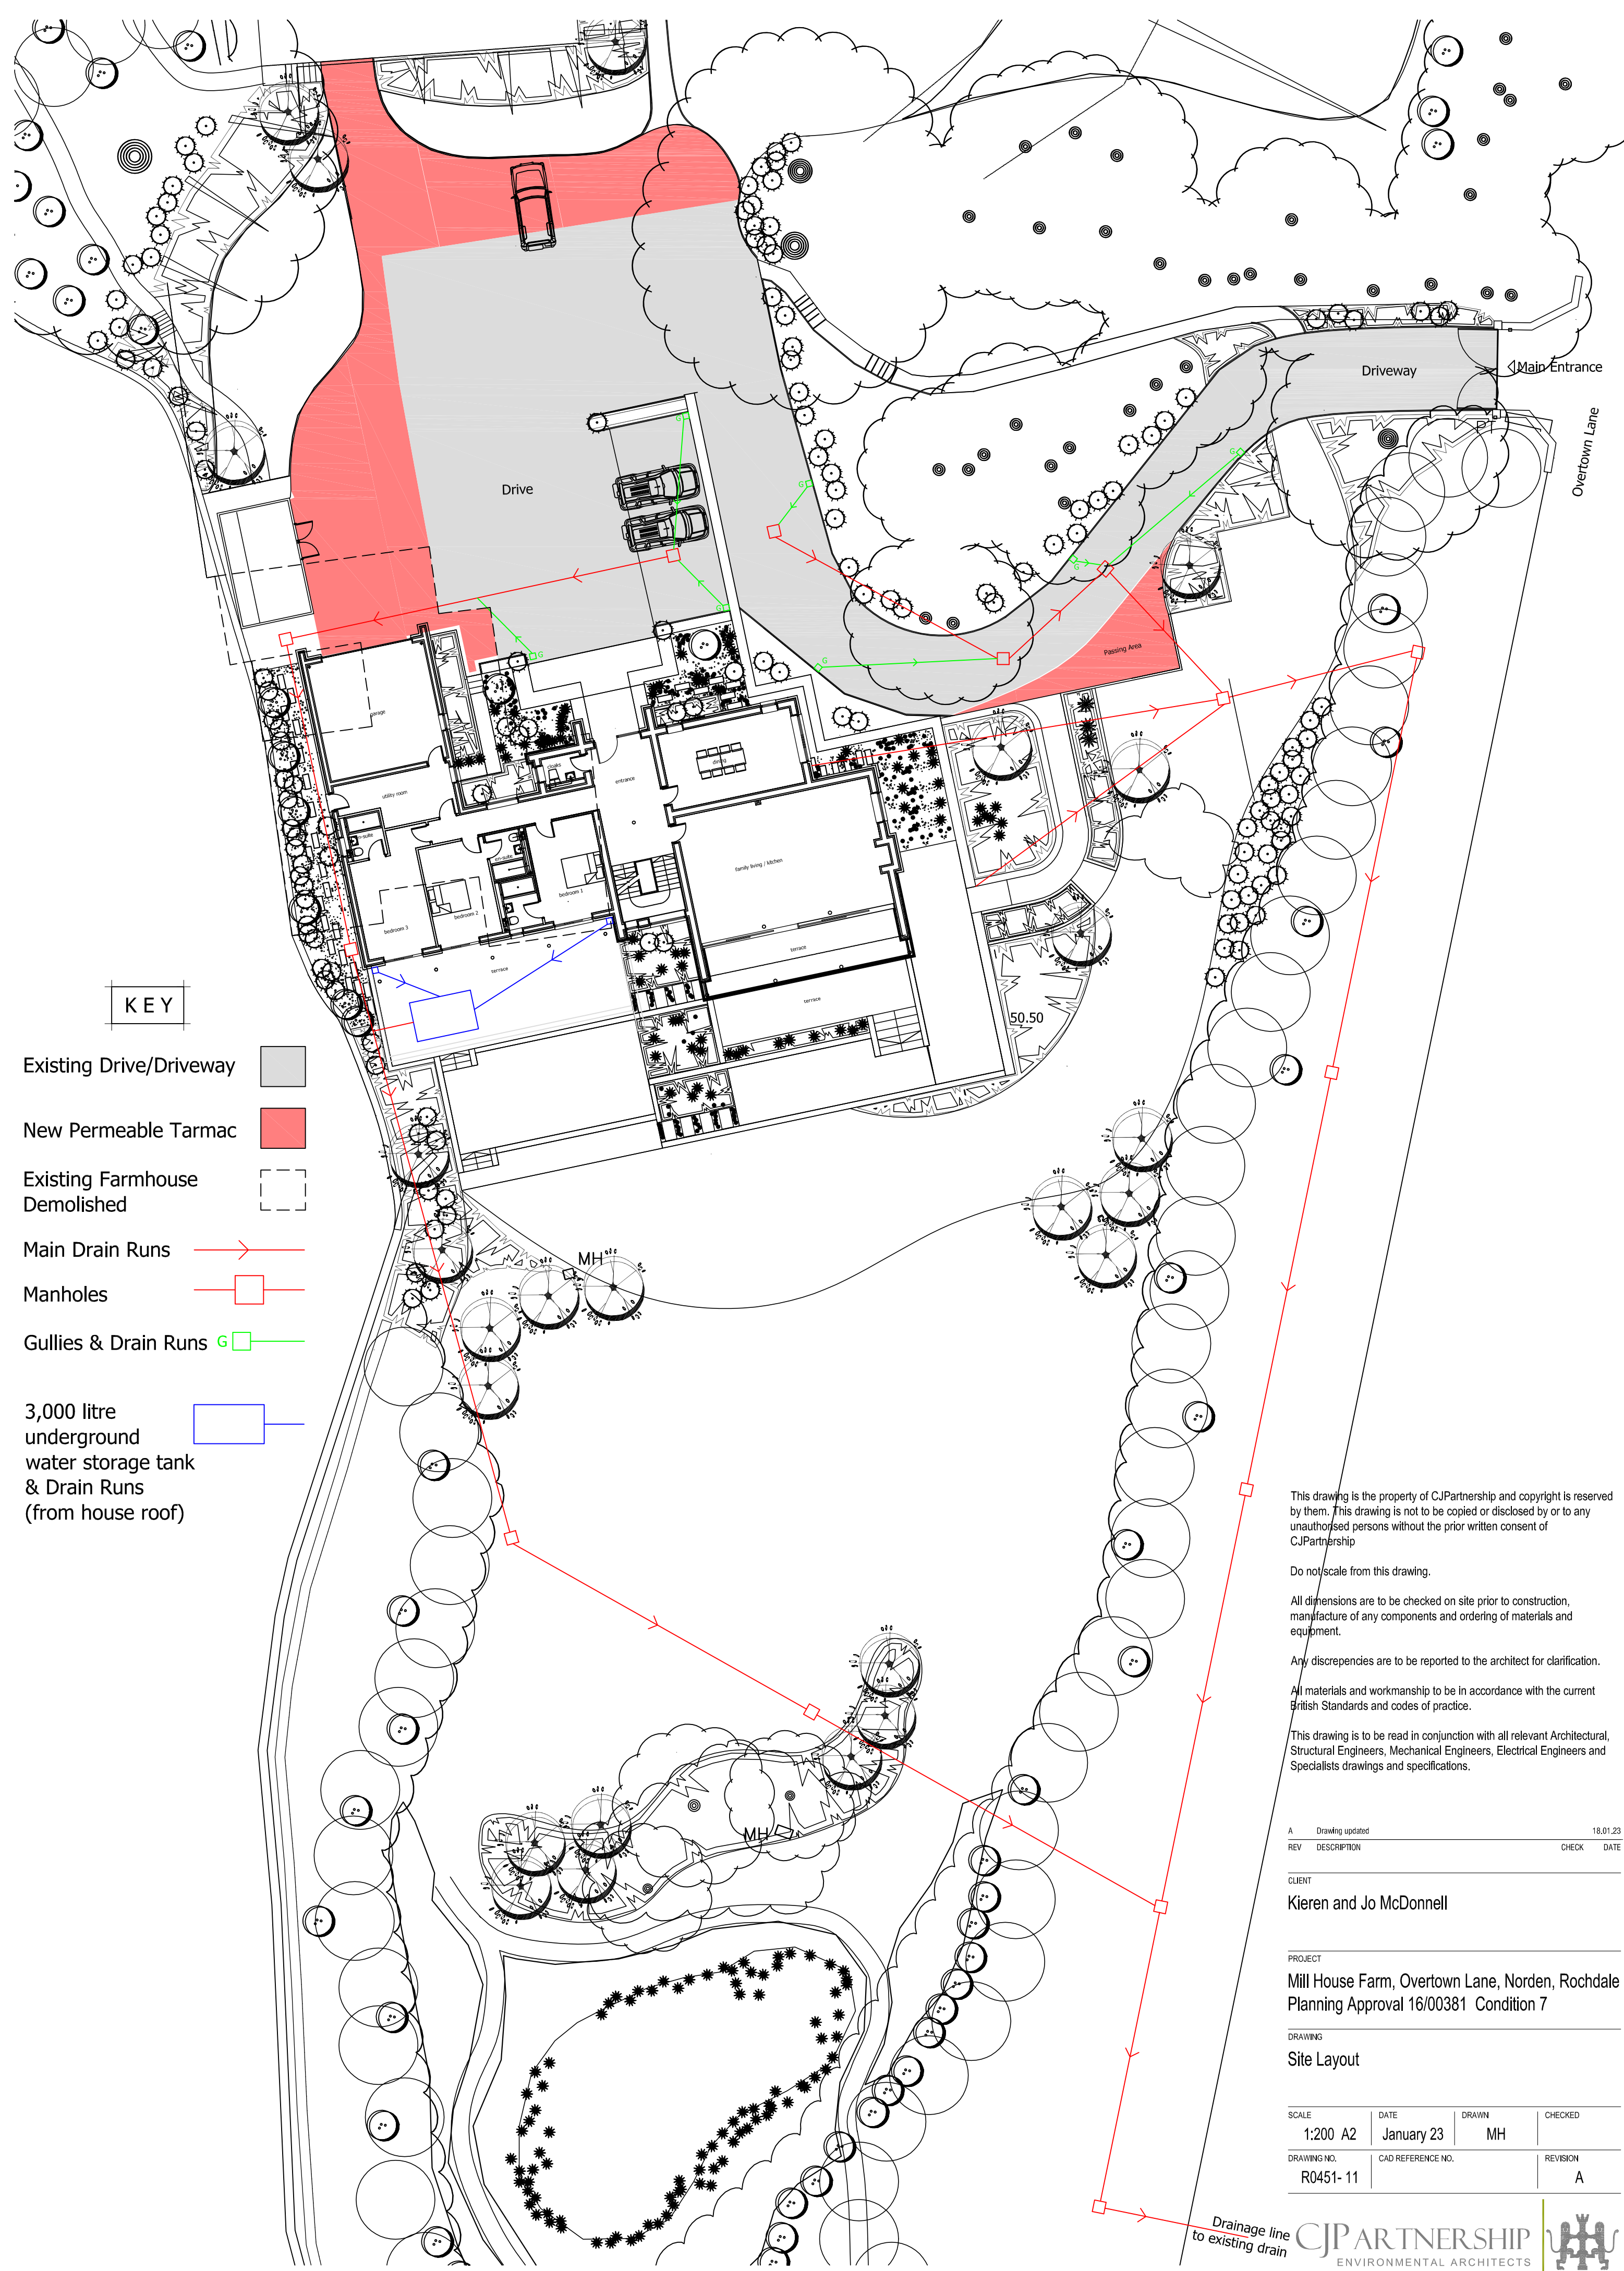

KEY

- Existing Drive/Driveway
- New Permeable Tarmac
- Existing Farmhouse Demolished
- Main Drain Runs
- Manholes
- Gullies & Drain Runs
- 3,000 litre underground water storage tank & Drain Runs (from house roof)

This drawing is the property of CJPartnership and copyright is reserved by them. This drawing is not to be copied or disclosed by or to any unauthorised persons without the prior written consent of CJPartnership

Do not scale from this drawing.

All dimensions are to be checked on site prior to construction, manufacture of any components and ordering of materials and equipment.

Any discrepancies are to be reported to the architect for clarification.

All materials and workmanship to be in accordance with the current British Standards and codes of practice.

This drawing is to be read in conjunction with all relevant Architectural, Structural Engineers, Mechanical Engineers, Electrical Engineers and Specialists drawings and specifications.

A	Drawing updated	18.01.23
REV	DESCRIPTION	CHECK DATE

CLIENT
Kieren and Jo McDonnell

PROJECT
Mill House Farm, Overtown Lane, Norden, Rochdale
Planning Approval 16/00381 Condition 7

DRAWING
Site Layout

SCALE	DATE	DRAWN	CHECKED
1:200 A2	January 23	MH	
DRAWING NO.	CAD REFERENCE NO.	REVISION	
R0451- 11		A	

Site Layout