


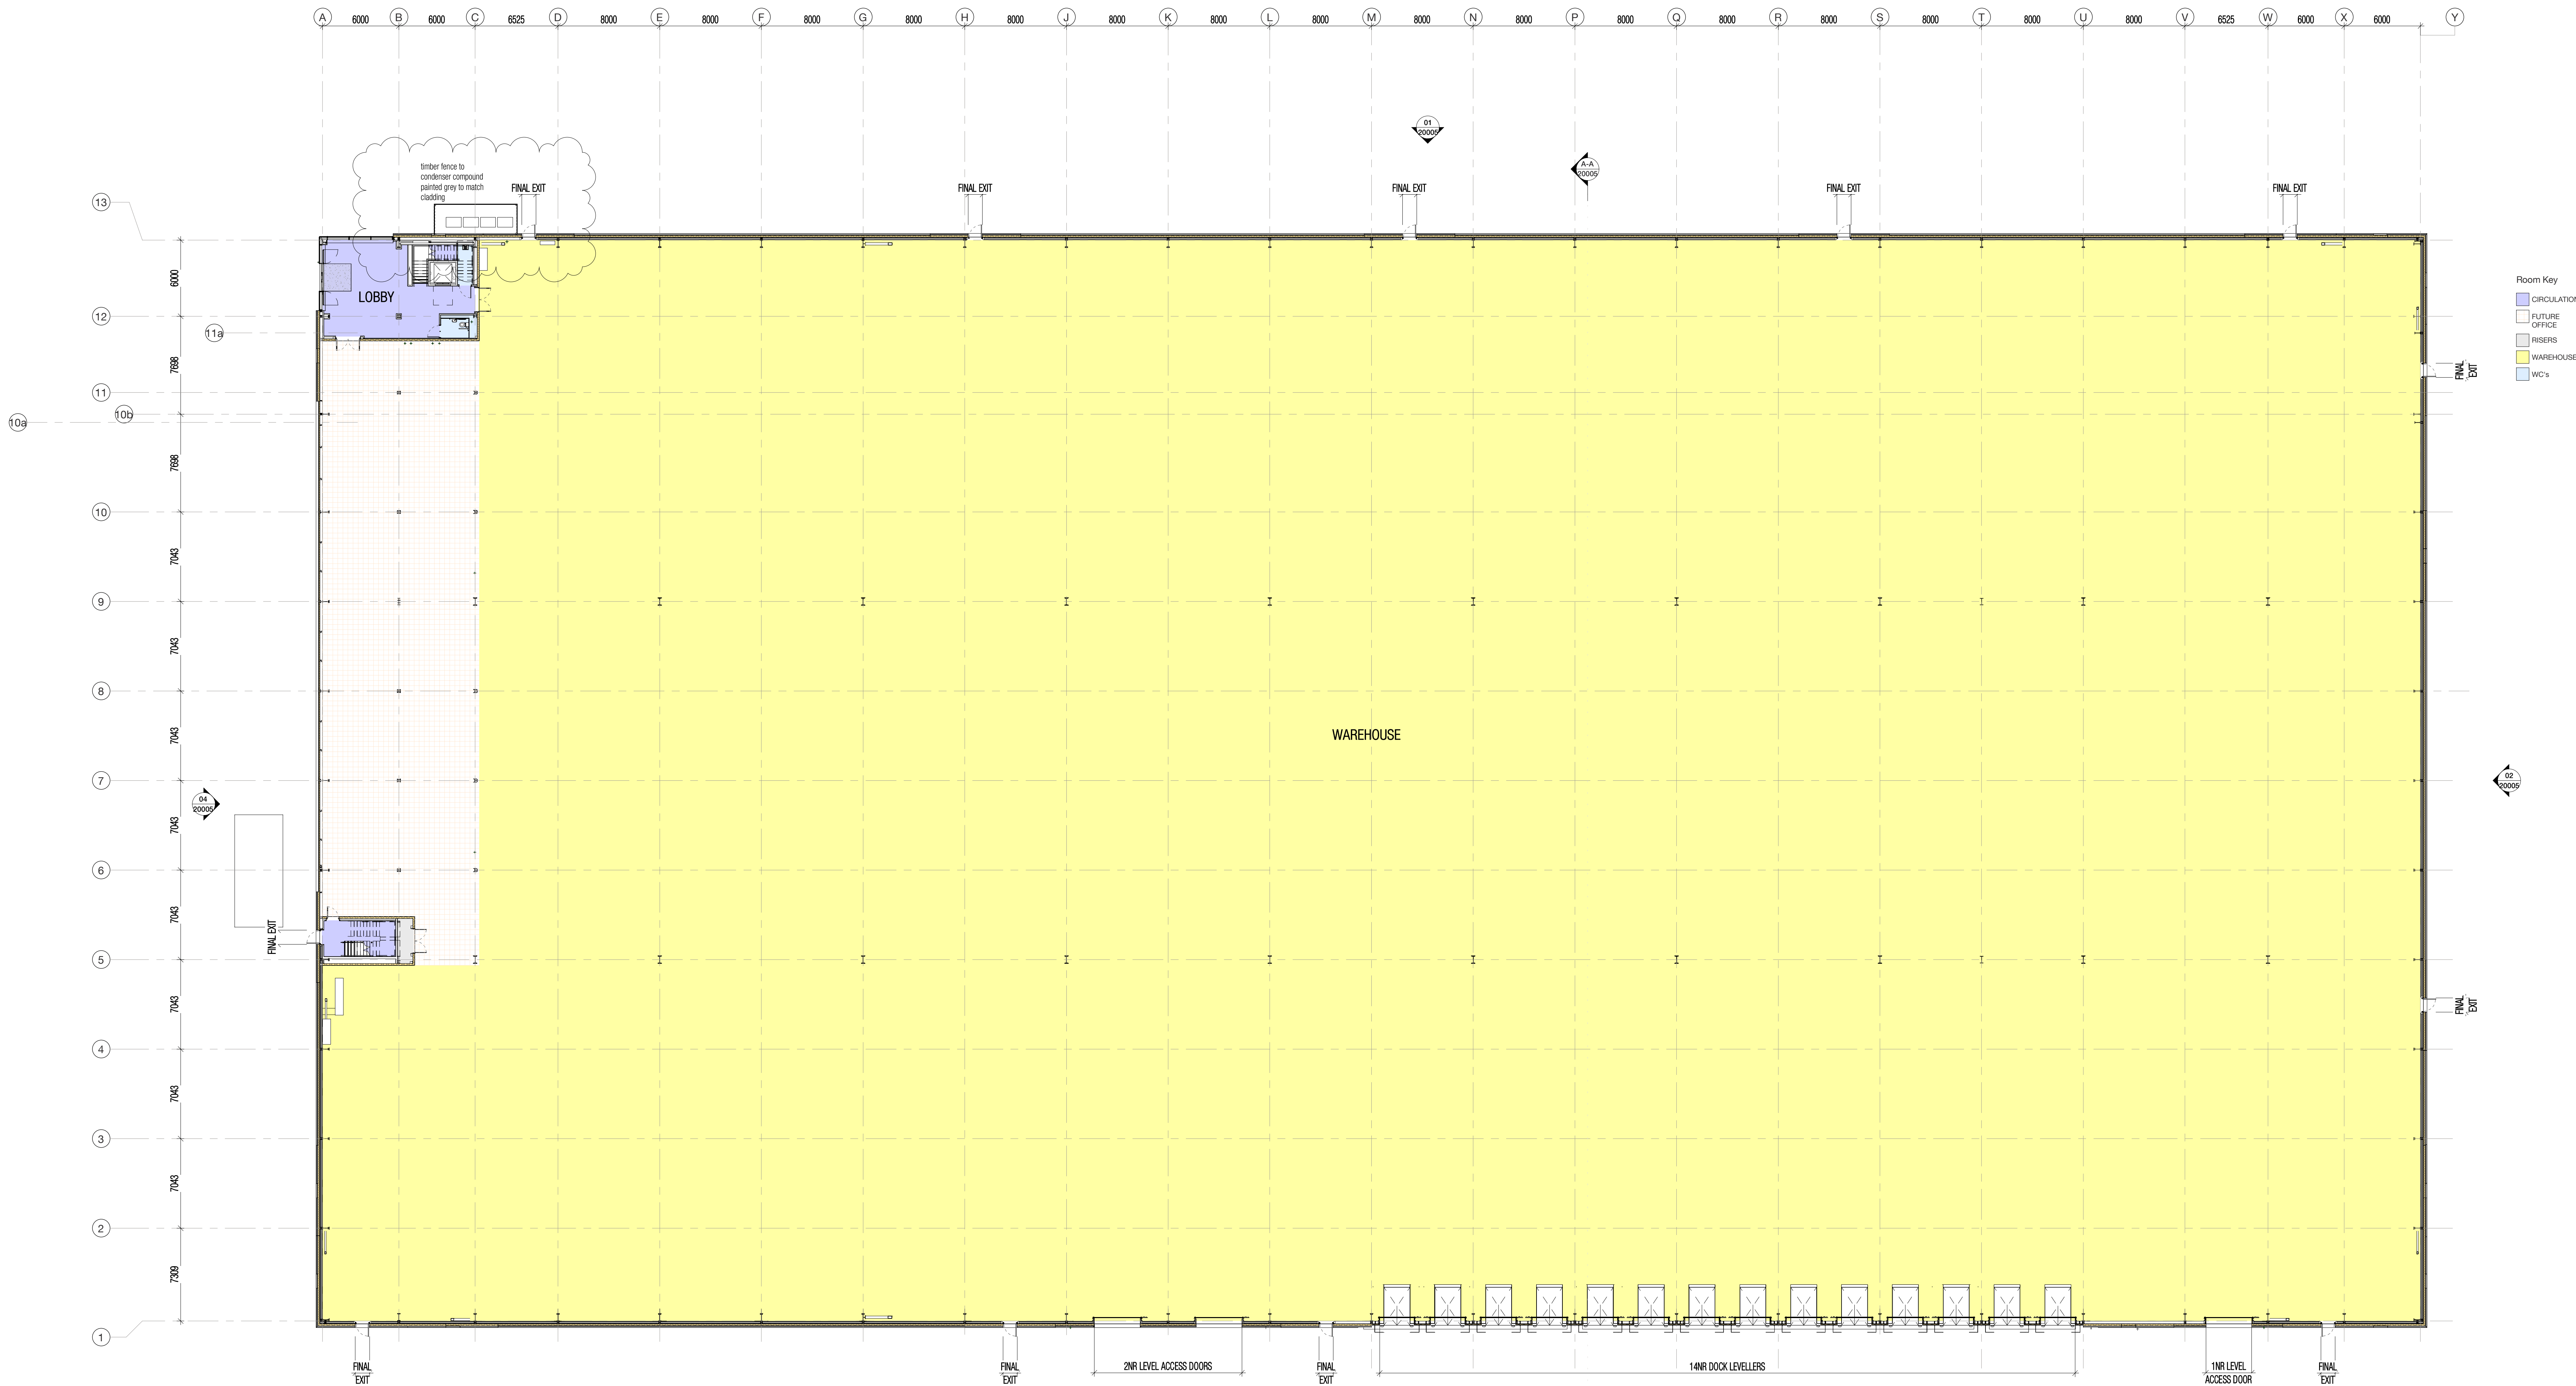

Room Key

- CIRCULATION
- FUTURE OFFICE
- RISERS
- WAREHOUSE
- WC's

NOTES

- All drawing is to be read in conjunction with OTHER CONSULTANTS information  
This drawing is for PLANNING not to be used for any other purpose
- Drawings to be read in conjunction with the following DLA drawings:
- 2021-135 / 20000 GA PLAN GROUND FLOOR
  - 2021-135 / 20001 GA PLAN FIRST & SECOND FLOOR
  - 2021-135 / 20002 GA ROOF PLAN
  - 2021-135 / 20005 GA ELEVATIONS & SECTION



PROJECT  
KINGSWAY PLOT M

TITLE  
UNIT M1  
G.A. PLAN GROUND FLOOR

SCALE  
1 : 200 @ A0

DATE  
17/12/21

DLA REF  
2021-135

DRAWN  
PT

REVIEWED  
BLG

PROJECT ORIGINATOR ZONE LEVEL TYPE ROLE NUMBER  
KPM DLA M1 XX DR A 20000

STATUS  
PLANNING

REVISION  
P 02

