

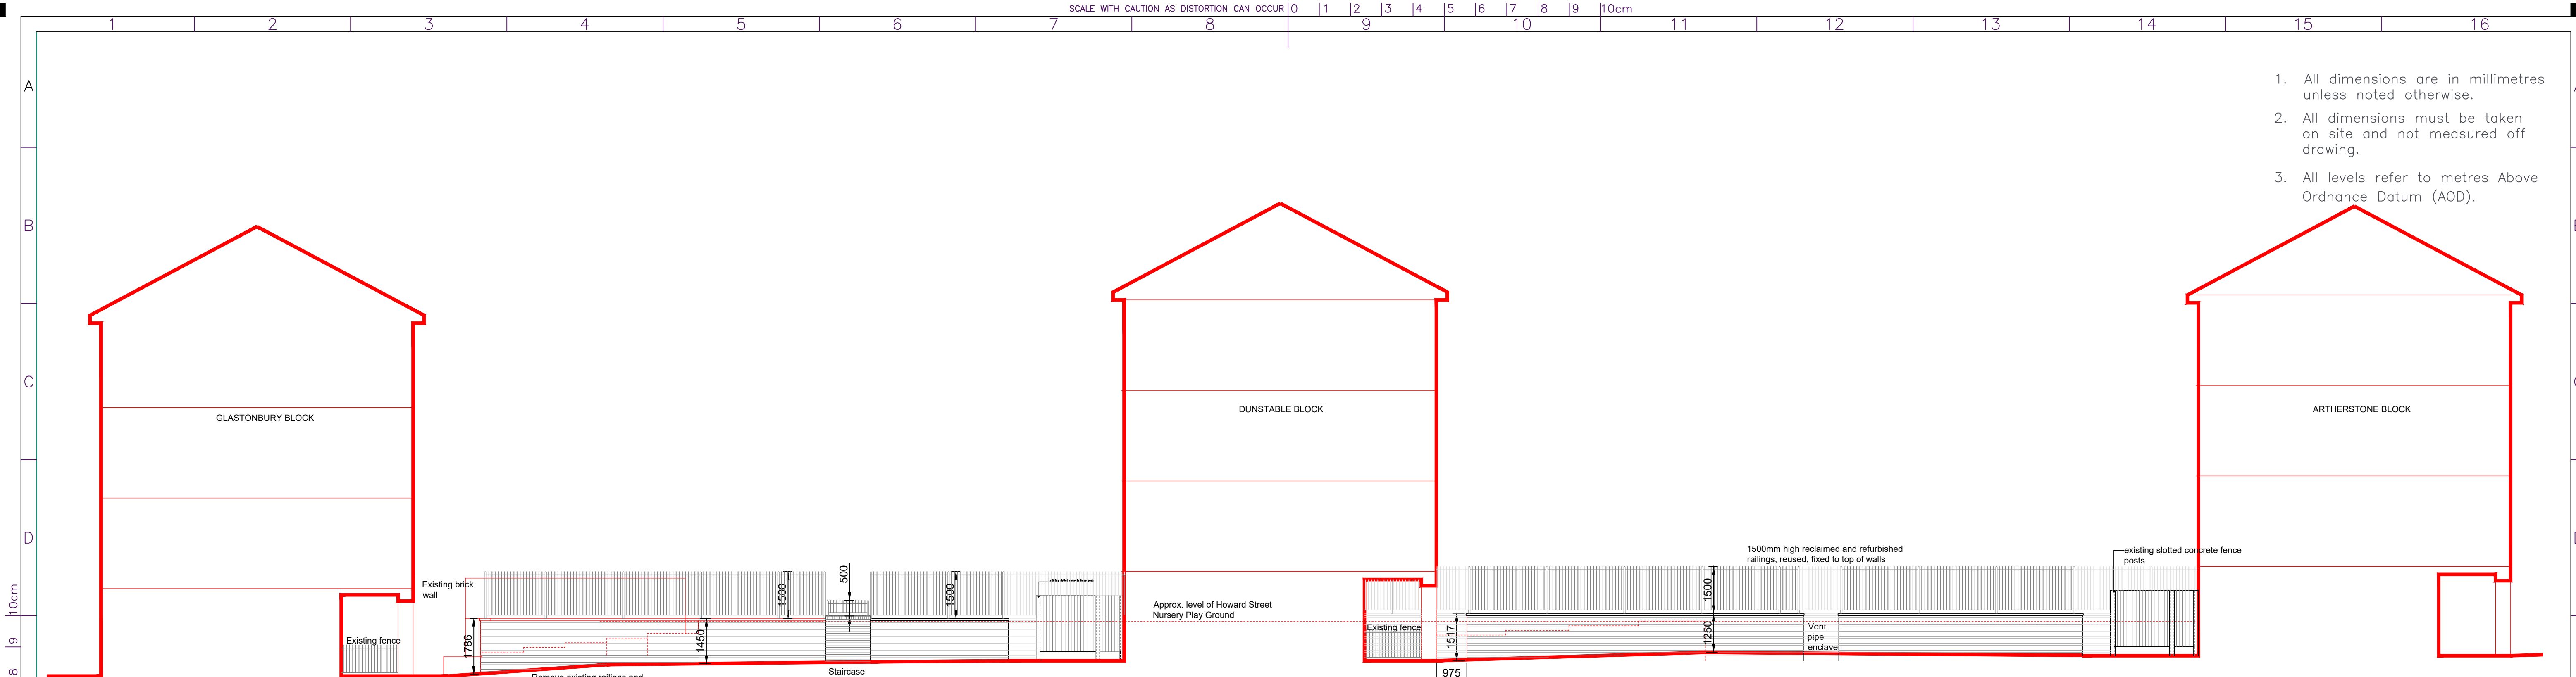



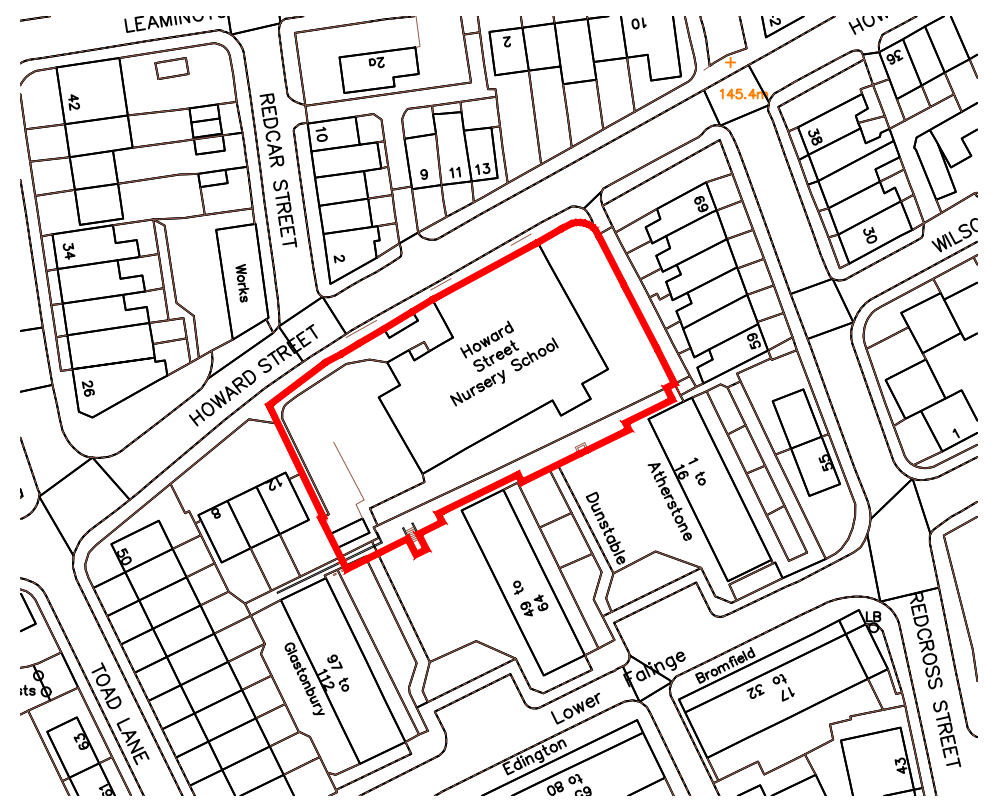


1. All dimensions are in millimetres unless noted otherwise.
2. All dimensions must be taken on site and not measured off drawing.
3. All levels refer to metres Above Ordnance Datum (AOD).

OVERALL PROPOSED ELEVATION

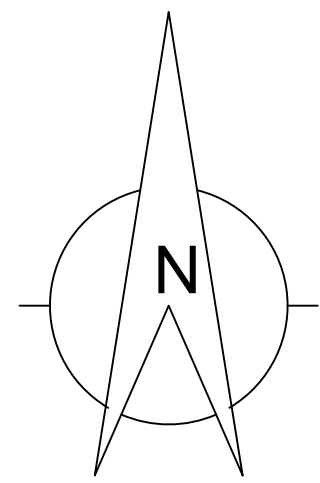

LOCATION PLAN 1/1250

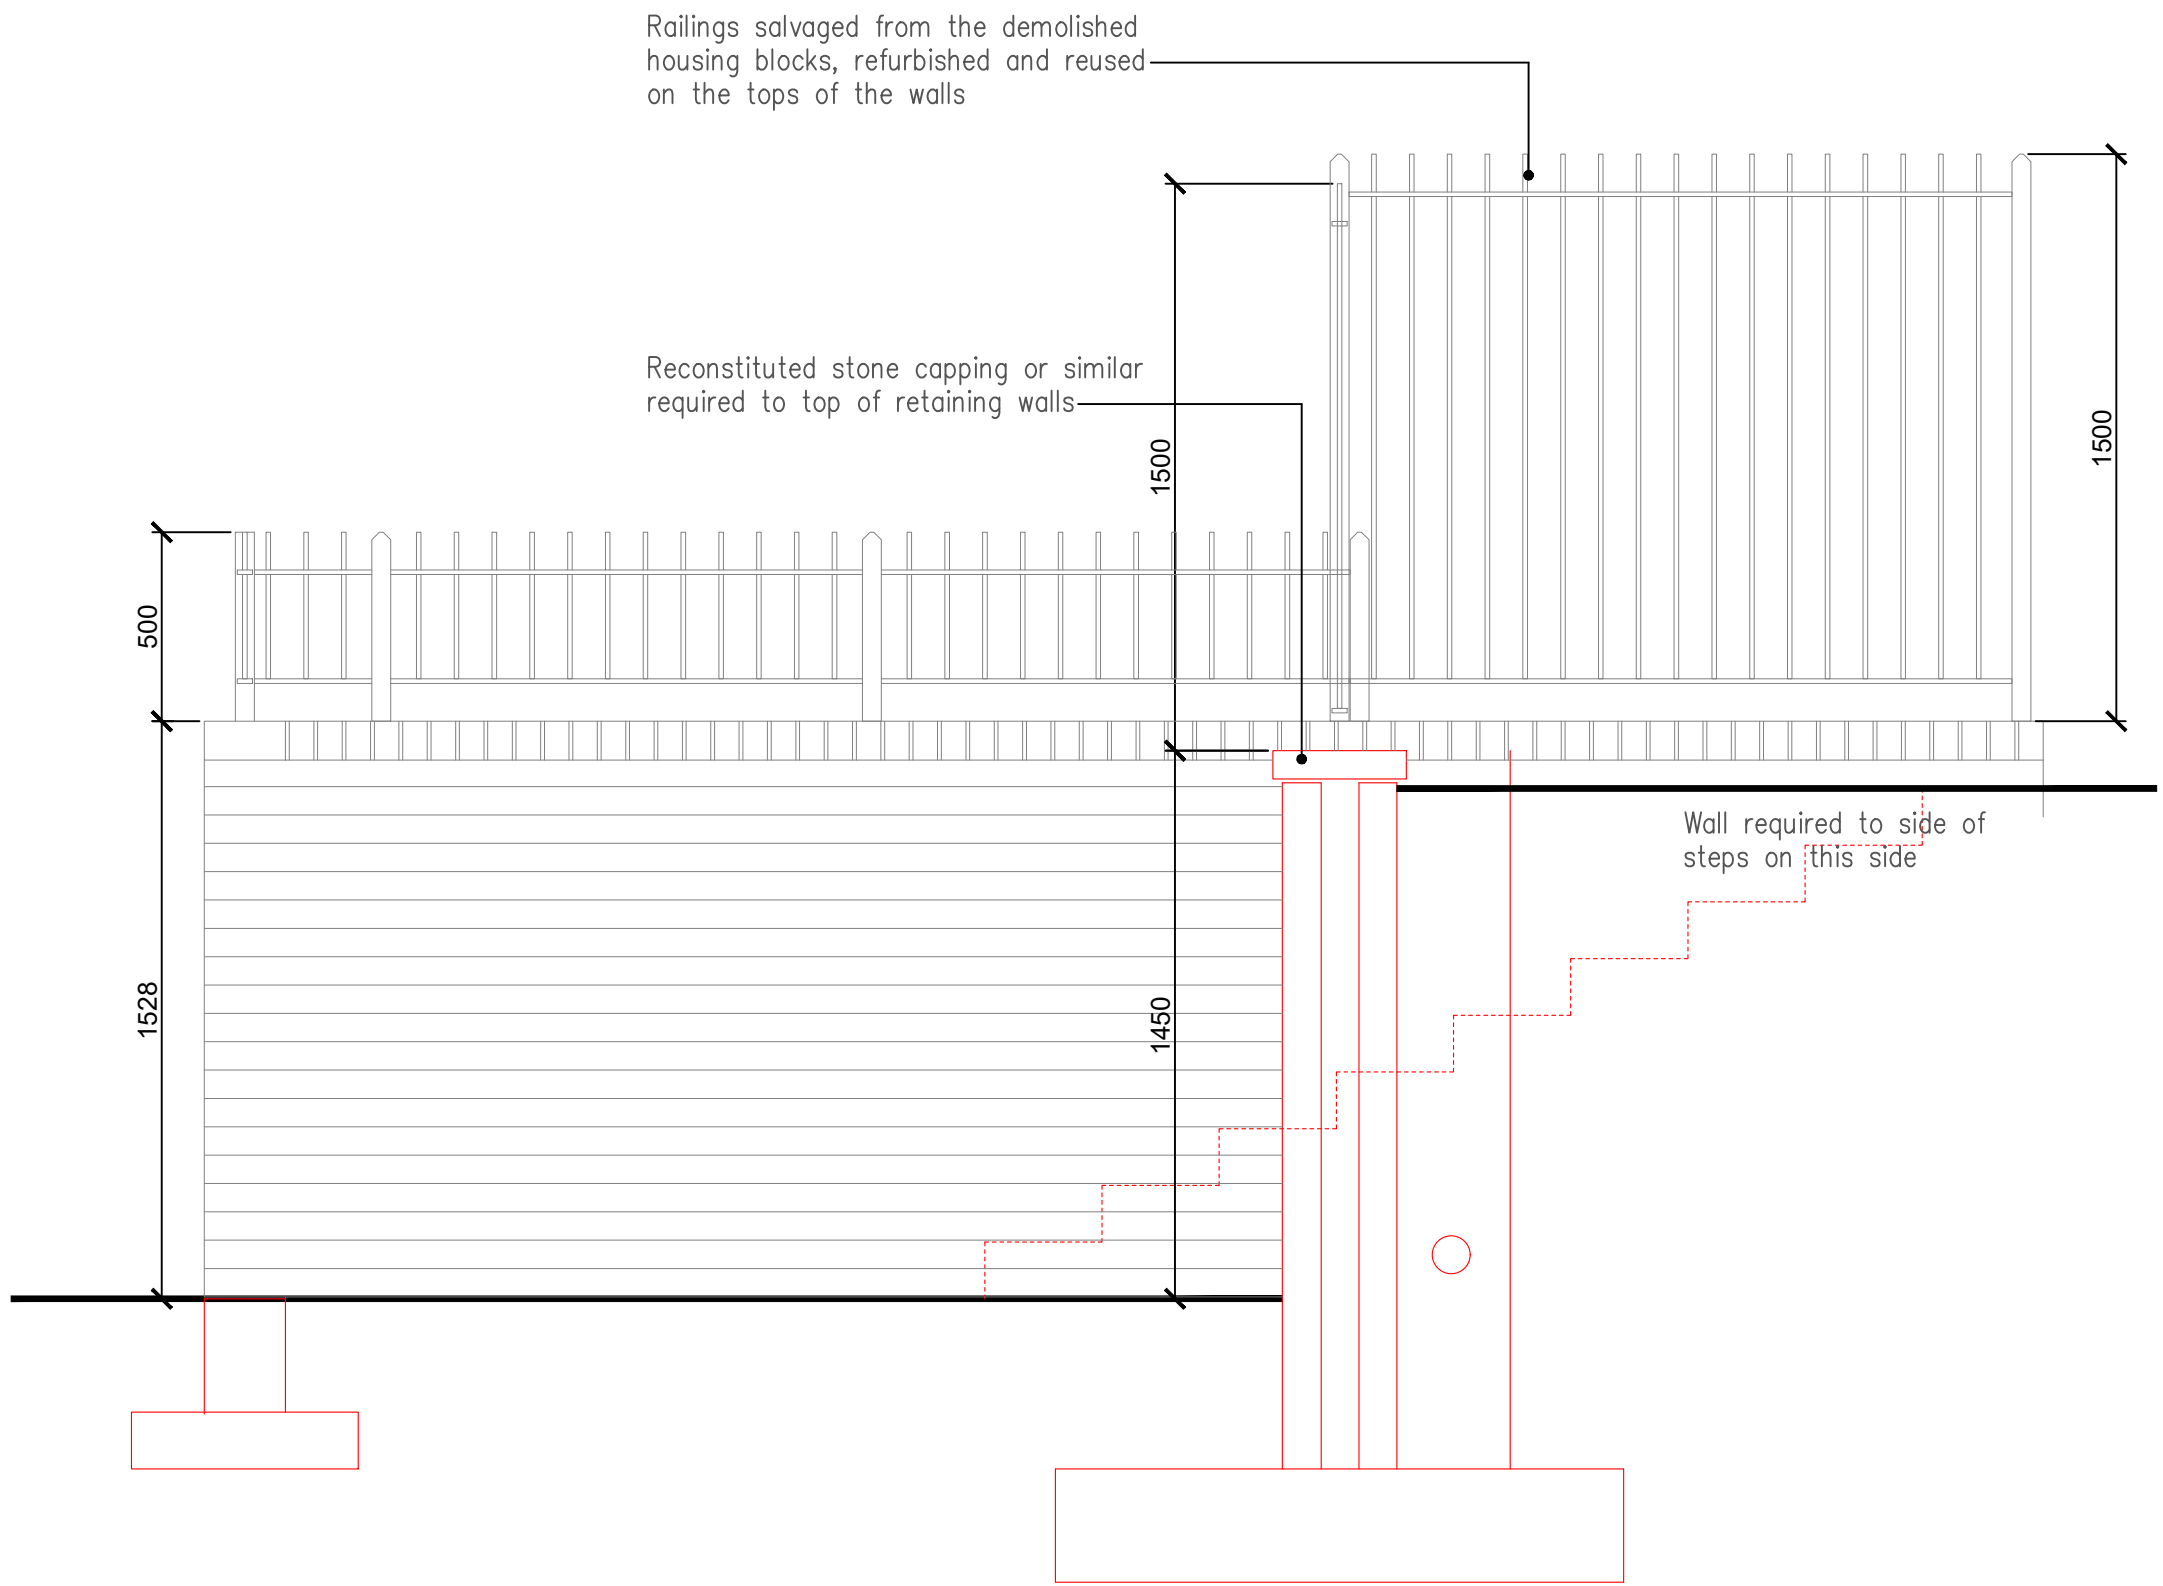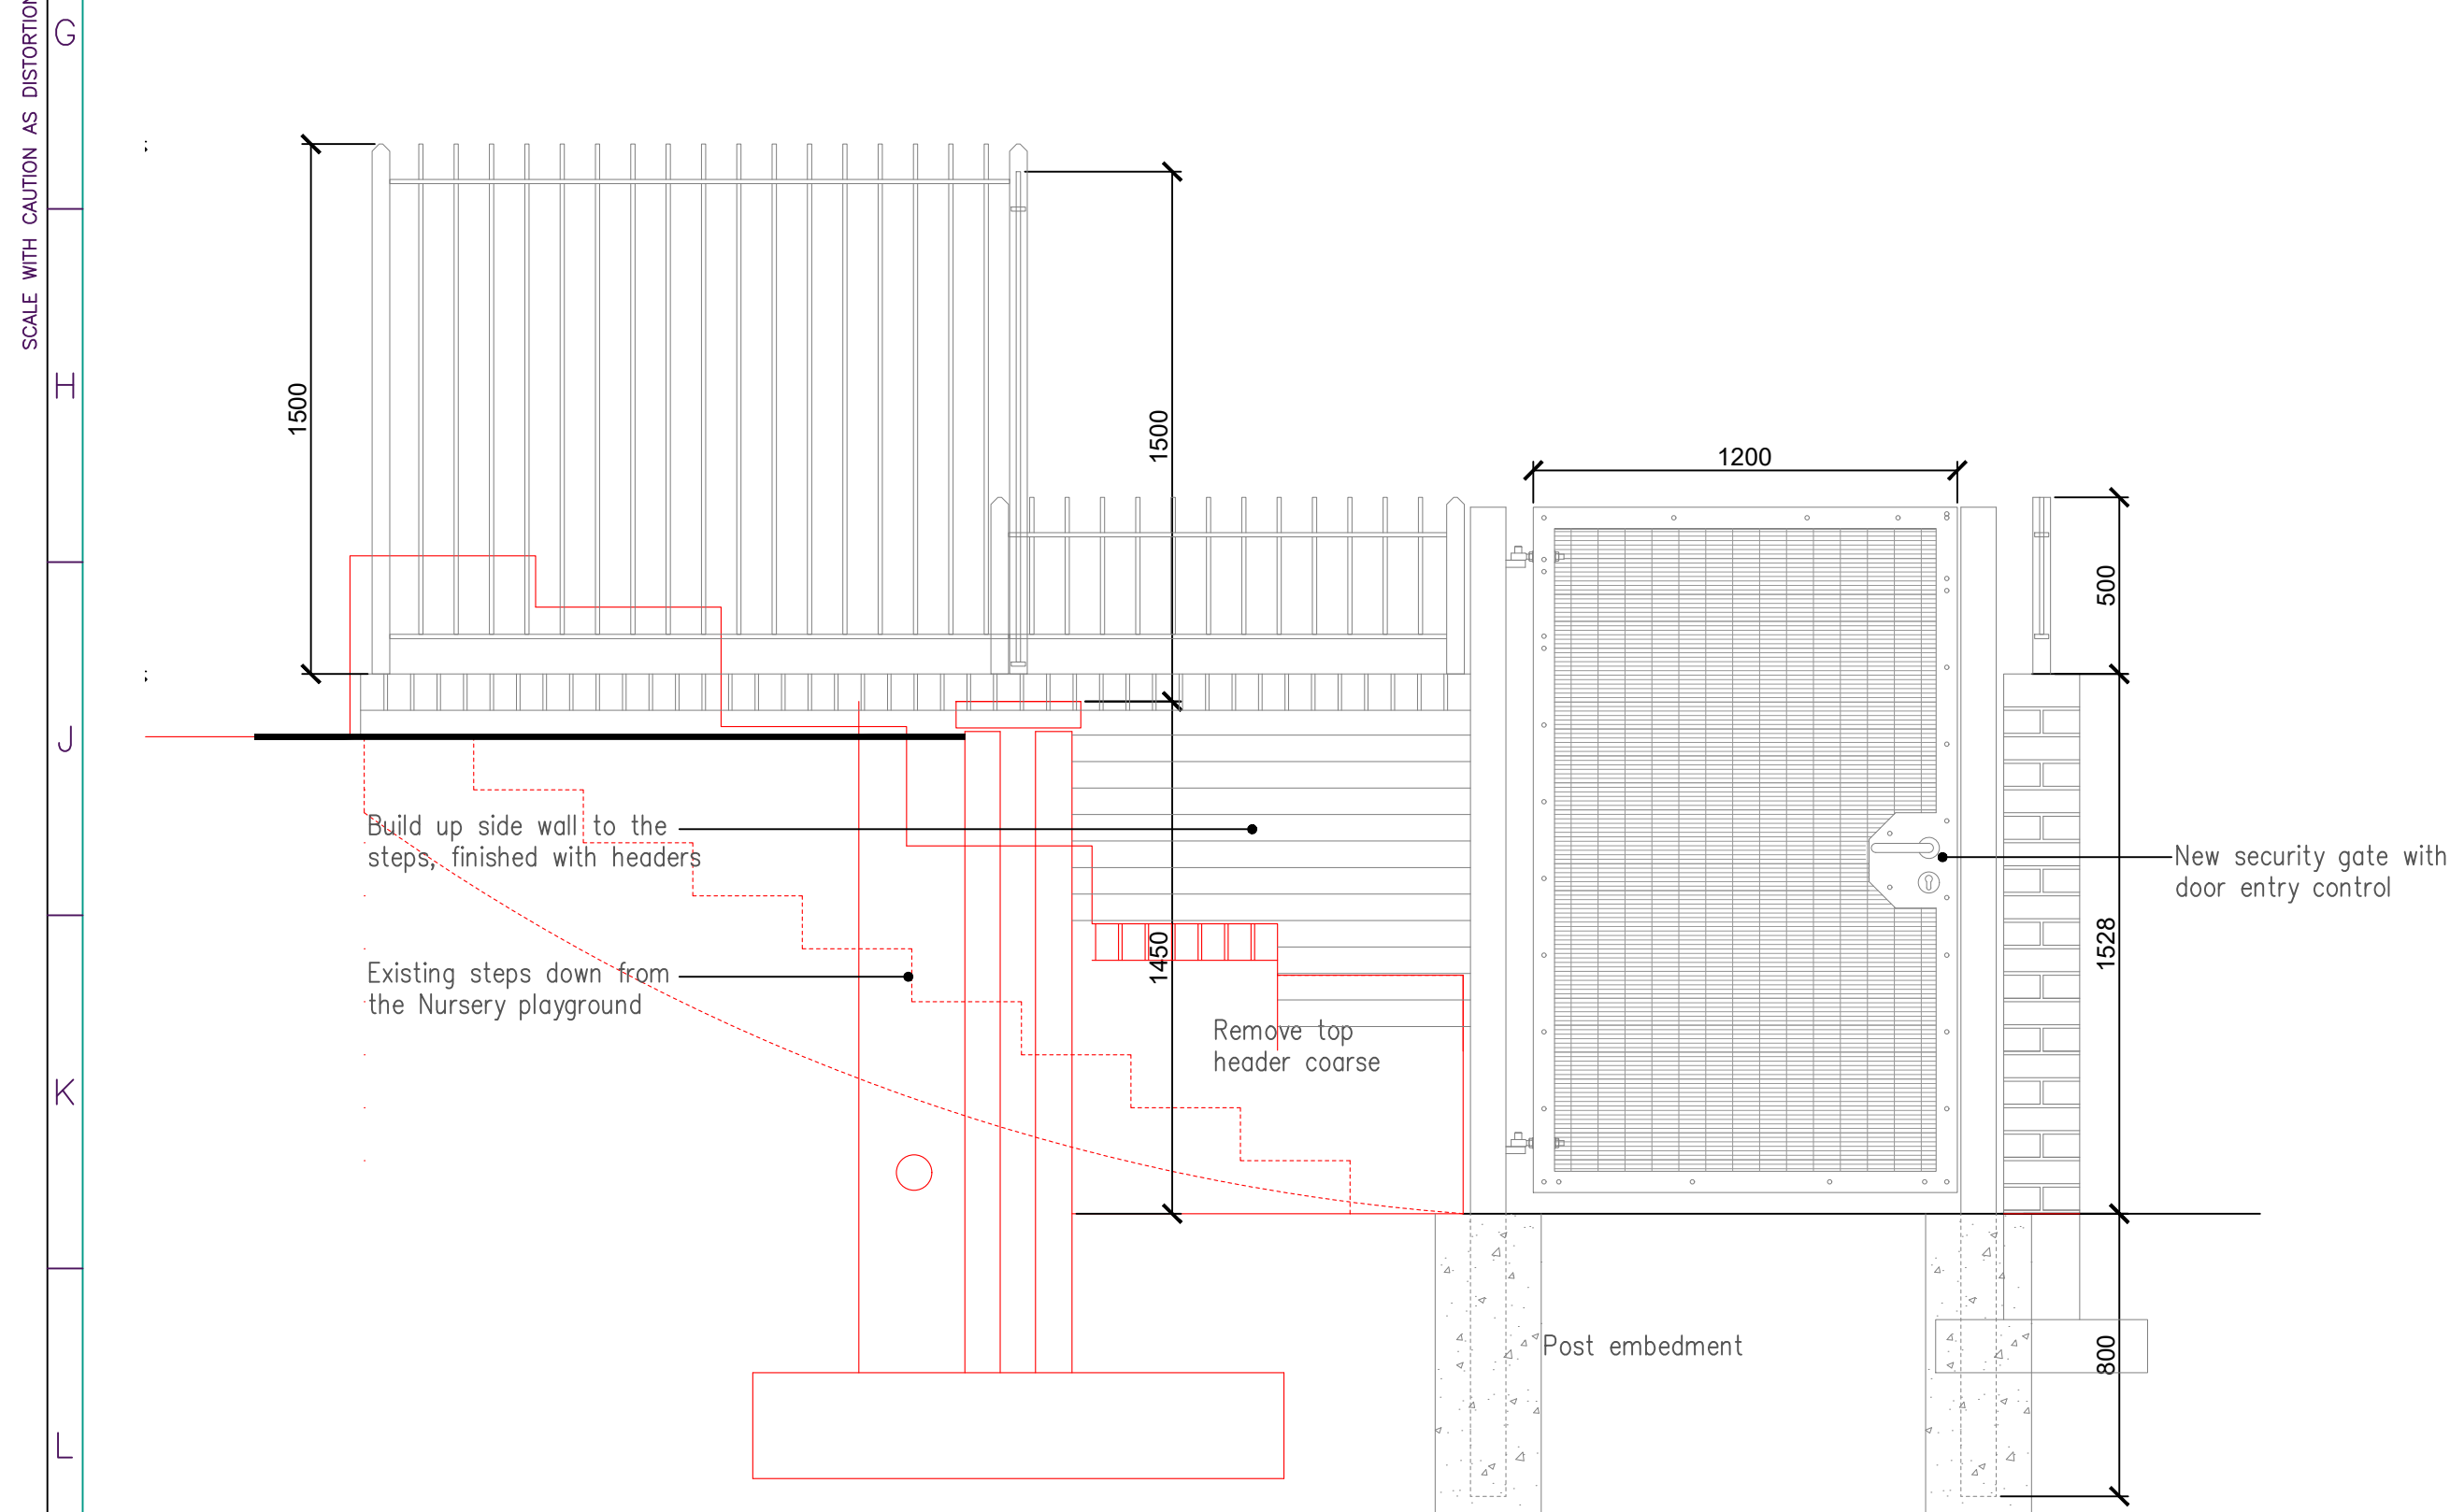

SIDE ELEVATIONS TO THE STEPS ENCLOSURE AREA
Scale 1:20

Rev	Details of revision	By	Chkd	Date
 ROCHDALE BOROUGH COUNCIL				
NEIGHBOURHOODS Director: M. Widdup				
HIGHWAYS & PROPERTY Assistant Director: D. Bowler				
Project Howard Street Nursery & Children's Centre Rochdale OL12 0PP				
Title Proposed Boundary Wall Elevation				
Drawn IRD	Checked and Approved *	Safety Audit Check *		
Scale 1/100 at A1				Date 14/04/23
Dwg No. A1/2004958/02				