


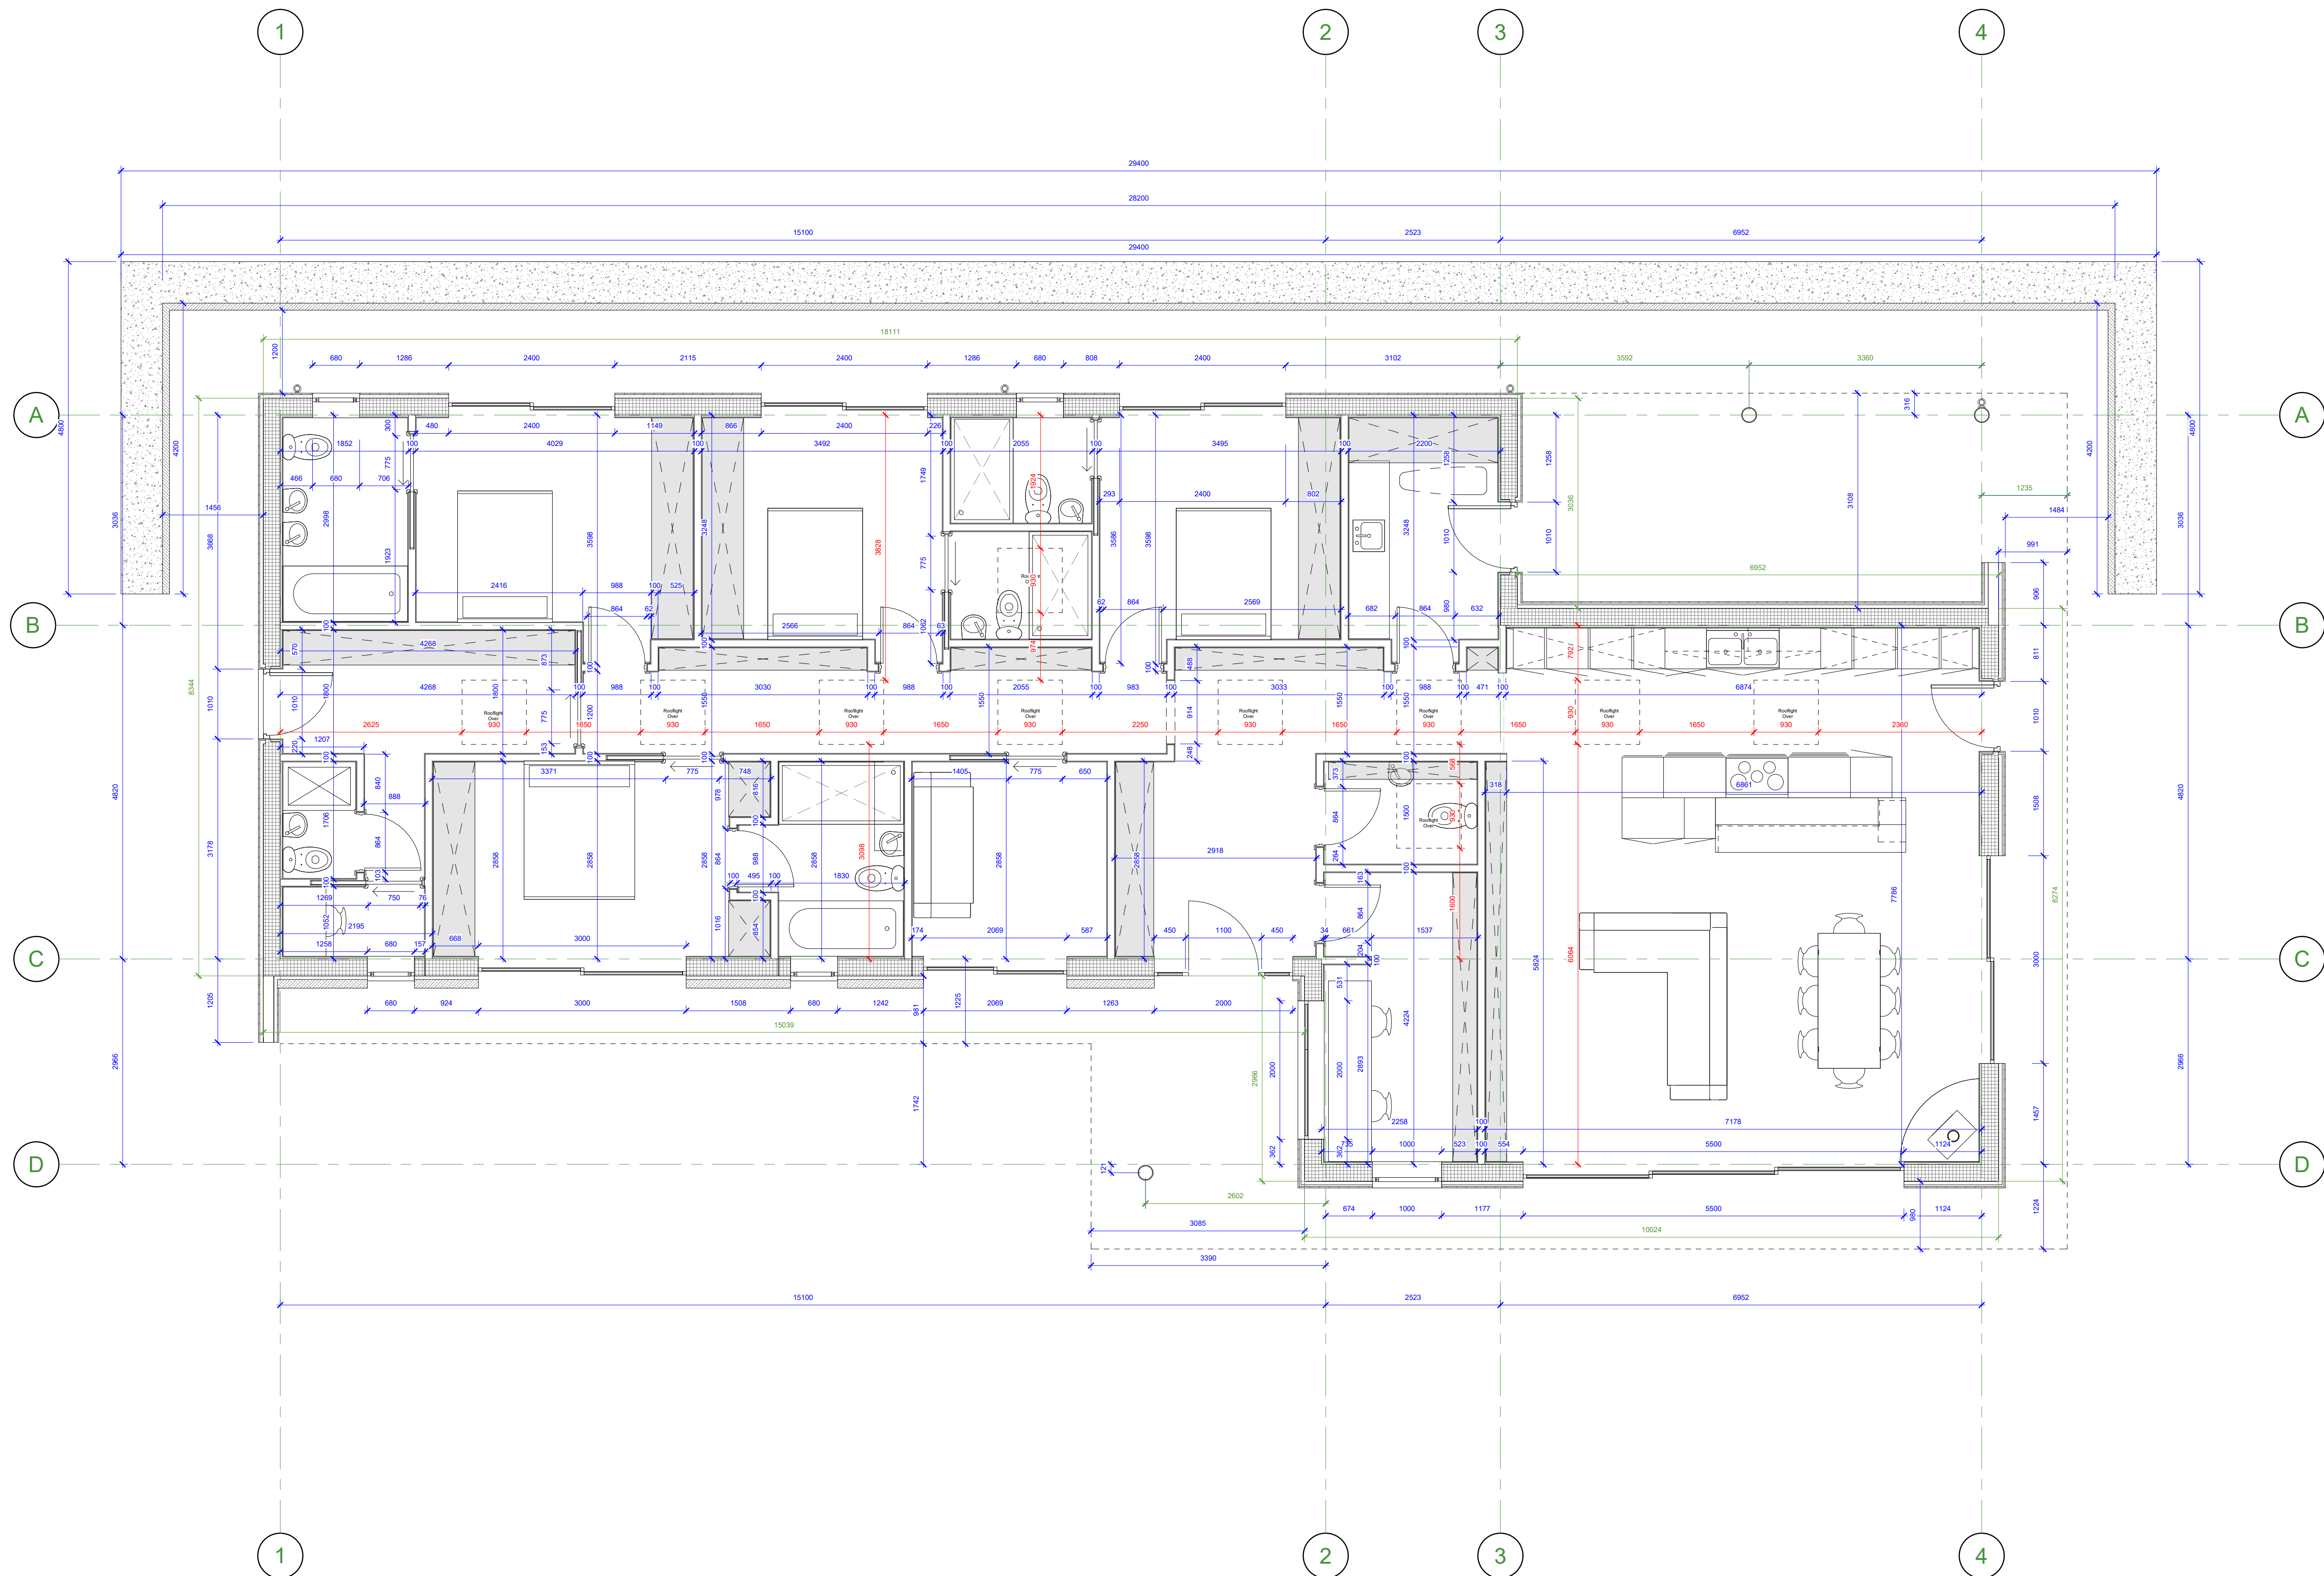

| Rev   | Date                | Change           |
|---|---------------------|------------------|
|   |                     |                  |
| 1. DO NOT SCALE FROM THIS DRAWING - USE FIGURED DIMENSIONS ONLY   |                     |                  |
| 2. ALL DIMENSIONS IN MILLIMETRES (UNLESS OTHERWISE NOTED) AND TO BE VERIFIED ON SITE                                                                                                  |                     |                  |
| 3. ALL SETTING OUT DIMENSIONS TO BE CHECKED ON SITE BY CONTRACTOR PRIOR TO WORK COMMENCING                                                                                            |                     |                  |
| 4. ALL WORKS TO BE CARRIED OUT IN ACCORDANCE WITH CURRENT BUILDING REGULATIONS - PLANNING REQUIREMENTS AND CODES OF PRACTICE. MATERIALS USED TO COMPLY WITH CURRENT BRITISH STANDARDS |                     |                  |
| 5. THIS DRAWING REMAINS COPYRIGHT OF ROOST ARCHITECTS. COPY/DISTRIBUTE ONLY WITH CONSENT OF ROOST ARCHITECTS                                                                          |                     |                  |
| BUILDING REGULATIONS   |                     |                  |
| <div><div>roost</div><div>architects.com</div></div> <div>Roost Architects<br/>8 Lister Street<br/>Ilkley<br/>LS29 9ET<br/>Tel: 0784 330 2678<br/>www.roostarchitects.com</div>       |                     |                  |
| Project Title<br>Further Redlumb Farm   |                     |                  |
| Drawing Title<br>Ground Floor_DIMs   |                     |                  |
| Scale<br>1 : 50   | Original Size<br>A1 | Date<br>03/09/24 |
| Drawing Number<br>2024 - 038 - 201D   |                     |                  |