


SECTION 04



TOUCHSTONES 547
ARCHITECTURAL EMPORIUM Ltd
EMAIL: mail@architectural-emporium.co.uk
WEB: www.architectural-emporium.co.uk
ADDRESS: 13 Hope St, Liverpool, L1 9BQ
PHONE: +44 (0)151 563 0000

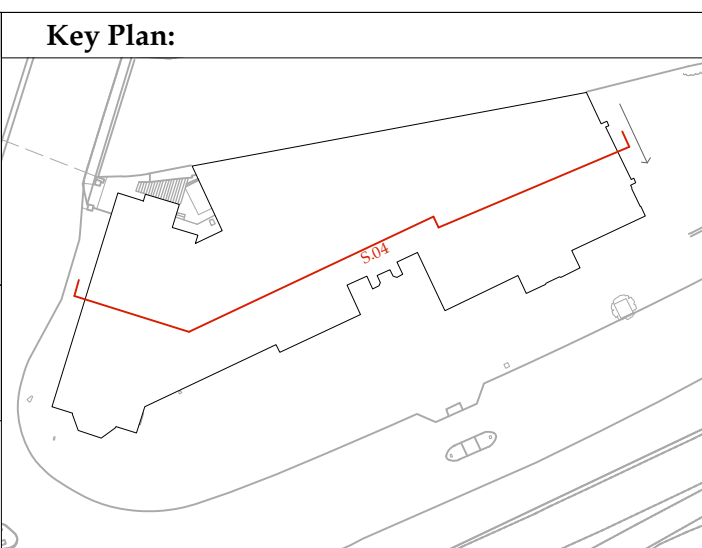

Original opening recess retained along with top glazed panels, new opening to toilets below

New glazed entrance to lobby of 'Clean Studio'

New glazed screen to new meeting room / multifunction room

New reception desk

Rev * (First Issue): 31.05.23
Planning Issue

FOR: PLANNING	
CHECKED BY: LC	DRAWN BY: SE
SCALE: 1:100	
PAPER SIZE: A1	
JOB: TOUCHSTONES 547	
2.330_Rev*	
FIRST ISSUE: 31.05.23	
PROPOSED SECTION 04	