

- Notes
1. Do not scale from this drawing.
  2. All dimensions are in millimetres unless otherwise stated.
  3. All setting out, levels and dimensions to be signed on site.
  4. This drawing must be read in conjunction with the relevant specification clauses and detail drawings.
  5. Order of construction and setting out to be agreed on site.

KEY - LEVELS

BOUNDARIES

Planning Application Bound


Ownership Boundary

LEVELS


Existing level

Proposed level

Proposed gradient

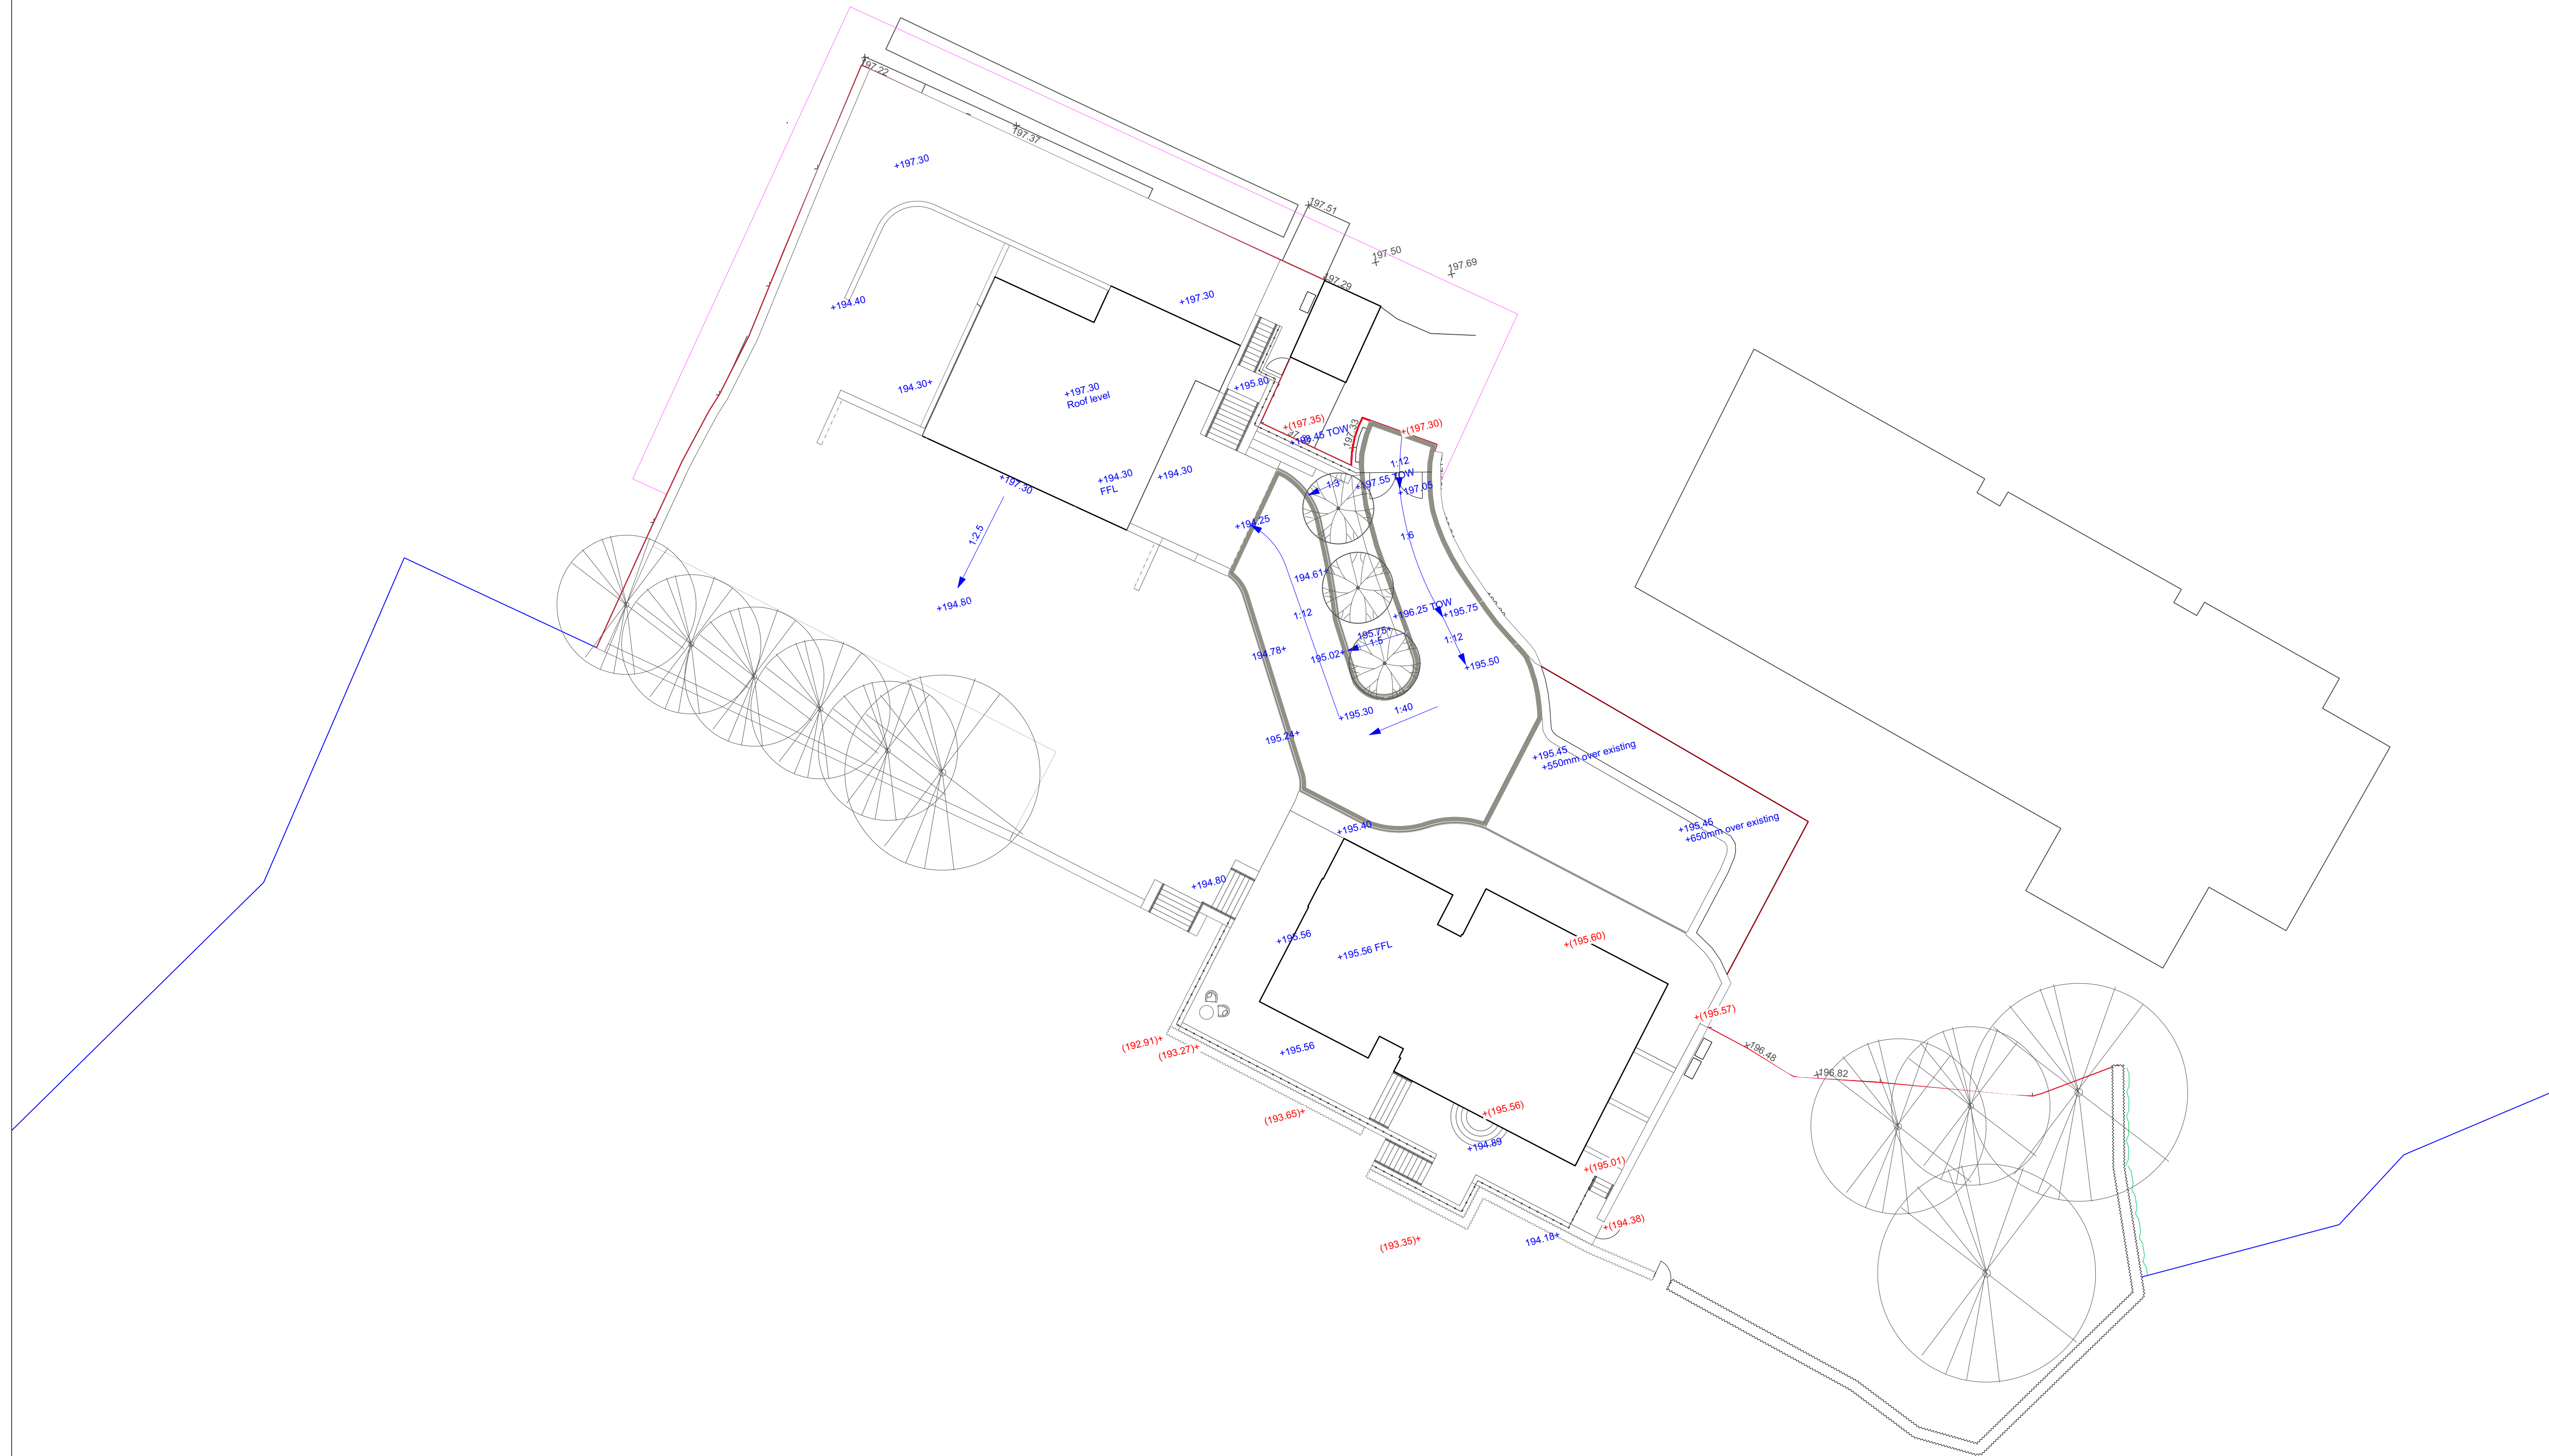

| Date     | Sta | Rev | Description                          | Drawn by | Approved |
|----------|-----|-----|--------------------------------------|----------|----------|
| 24.10.23 | 01  | P02 | Staff planning issues for assessment | DAH      | DAH      |
| 03.11.23 | 02  | P02 | Planning Issues                      | DAH      | DAH      |

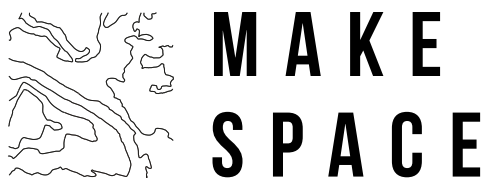

Contact  
T: 01928 789 944  
E: hello@makespace.land  
Make Space Landscape Architecture Limited  
201 Manchester Road,  
Altrincham,  
WAL4 6NU

Client  
Tim & Lisa Knight

Project  
The Farmhouse, Littleborough

Drawing size Drawing scale Workstage  
A1 1:200 RIBA 3

Drawing title  
Site Levels Plan

Drawing number Suitability Rev  
0035-MS-XX-XX-DR-L-0003 S1 P02