
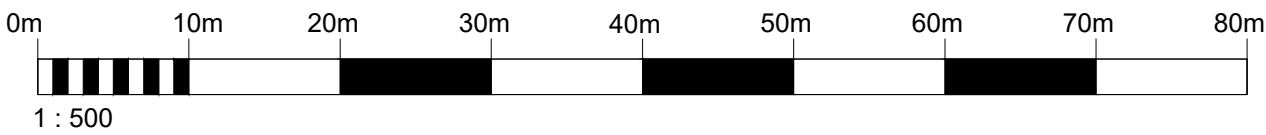
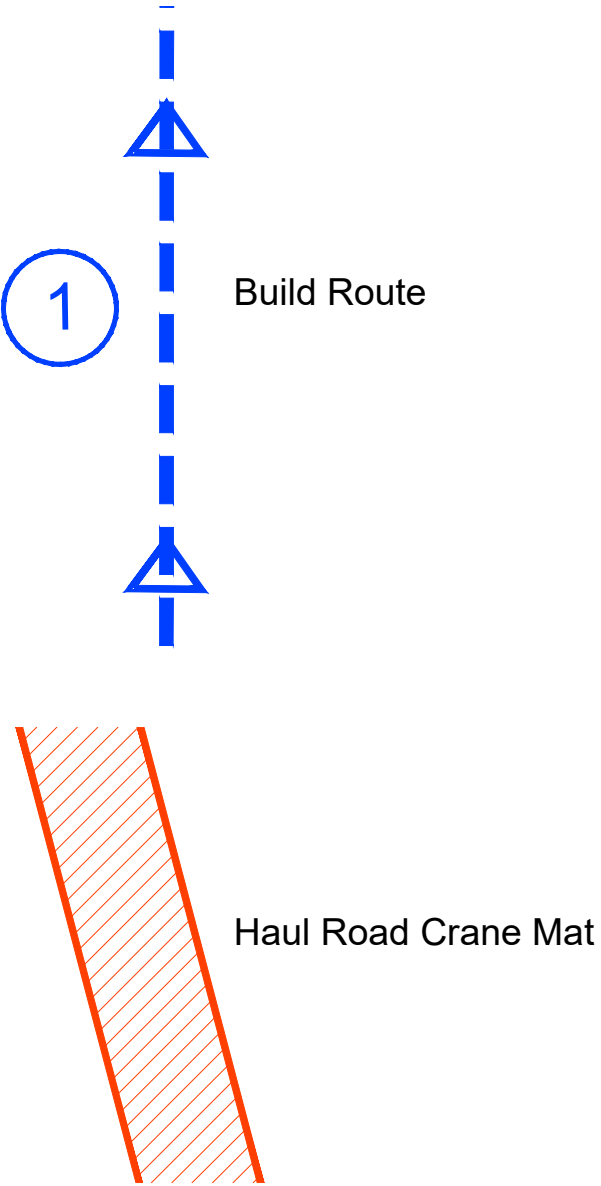
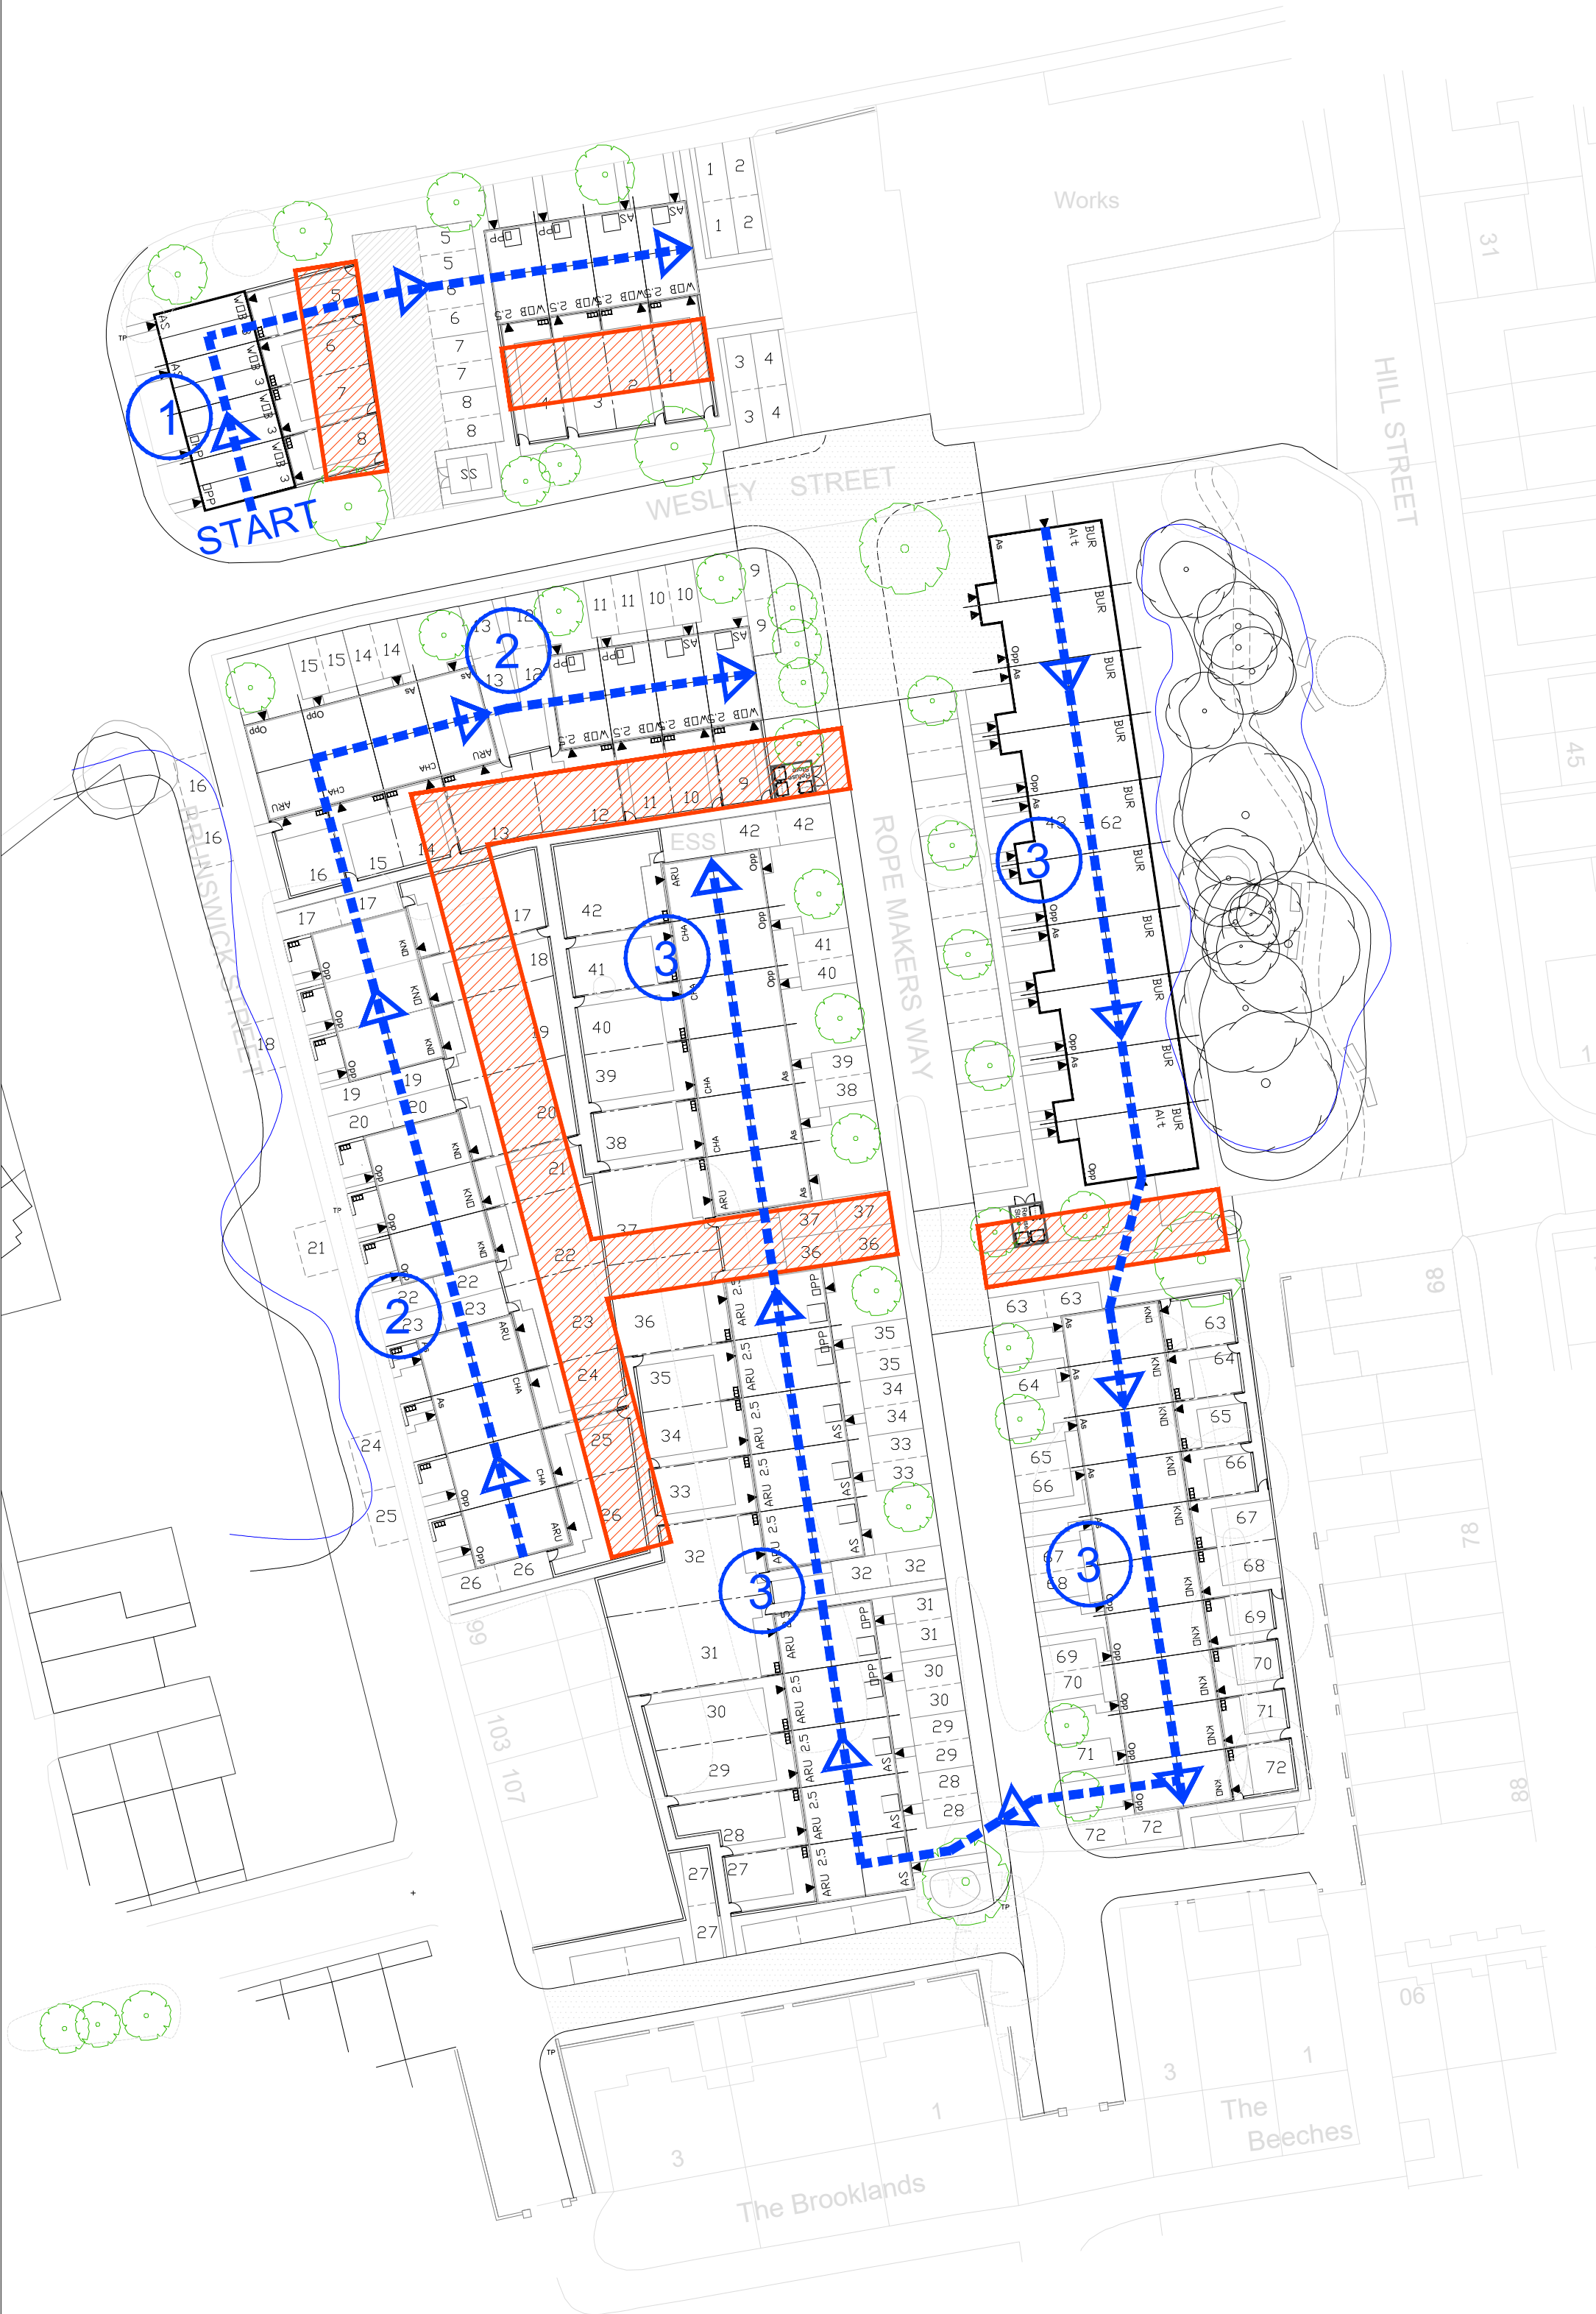


BRUNSWICK STREET, HEYWOOD

general notes:
copyright reserved to mck associates ltd. and this drawing may not be used or reproduced without prior written consent.

PRODUCTION OF CAD LAYOUT
IS A REPRODUCTION OF THE
BROADWAY MALYAN
MASTERPLAN.

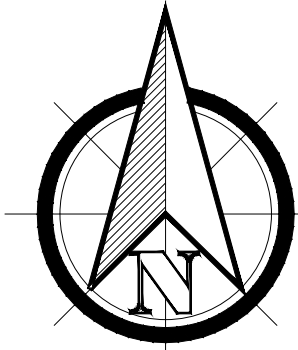

Rev.	Date	By	Description

Client:



Project:
BRUNSWICK STREET
HEYWOOD

Drawing Title:
PROPOSED BUILD ROUTE PLAN

Drawn: SL	Checked:	Scale: 1:500	Date: MAY 2024
Job No: 1016	Drawing No: BR01	Rev: -	