
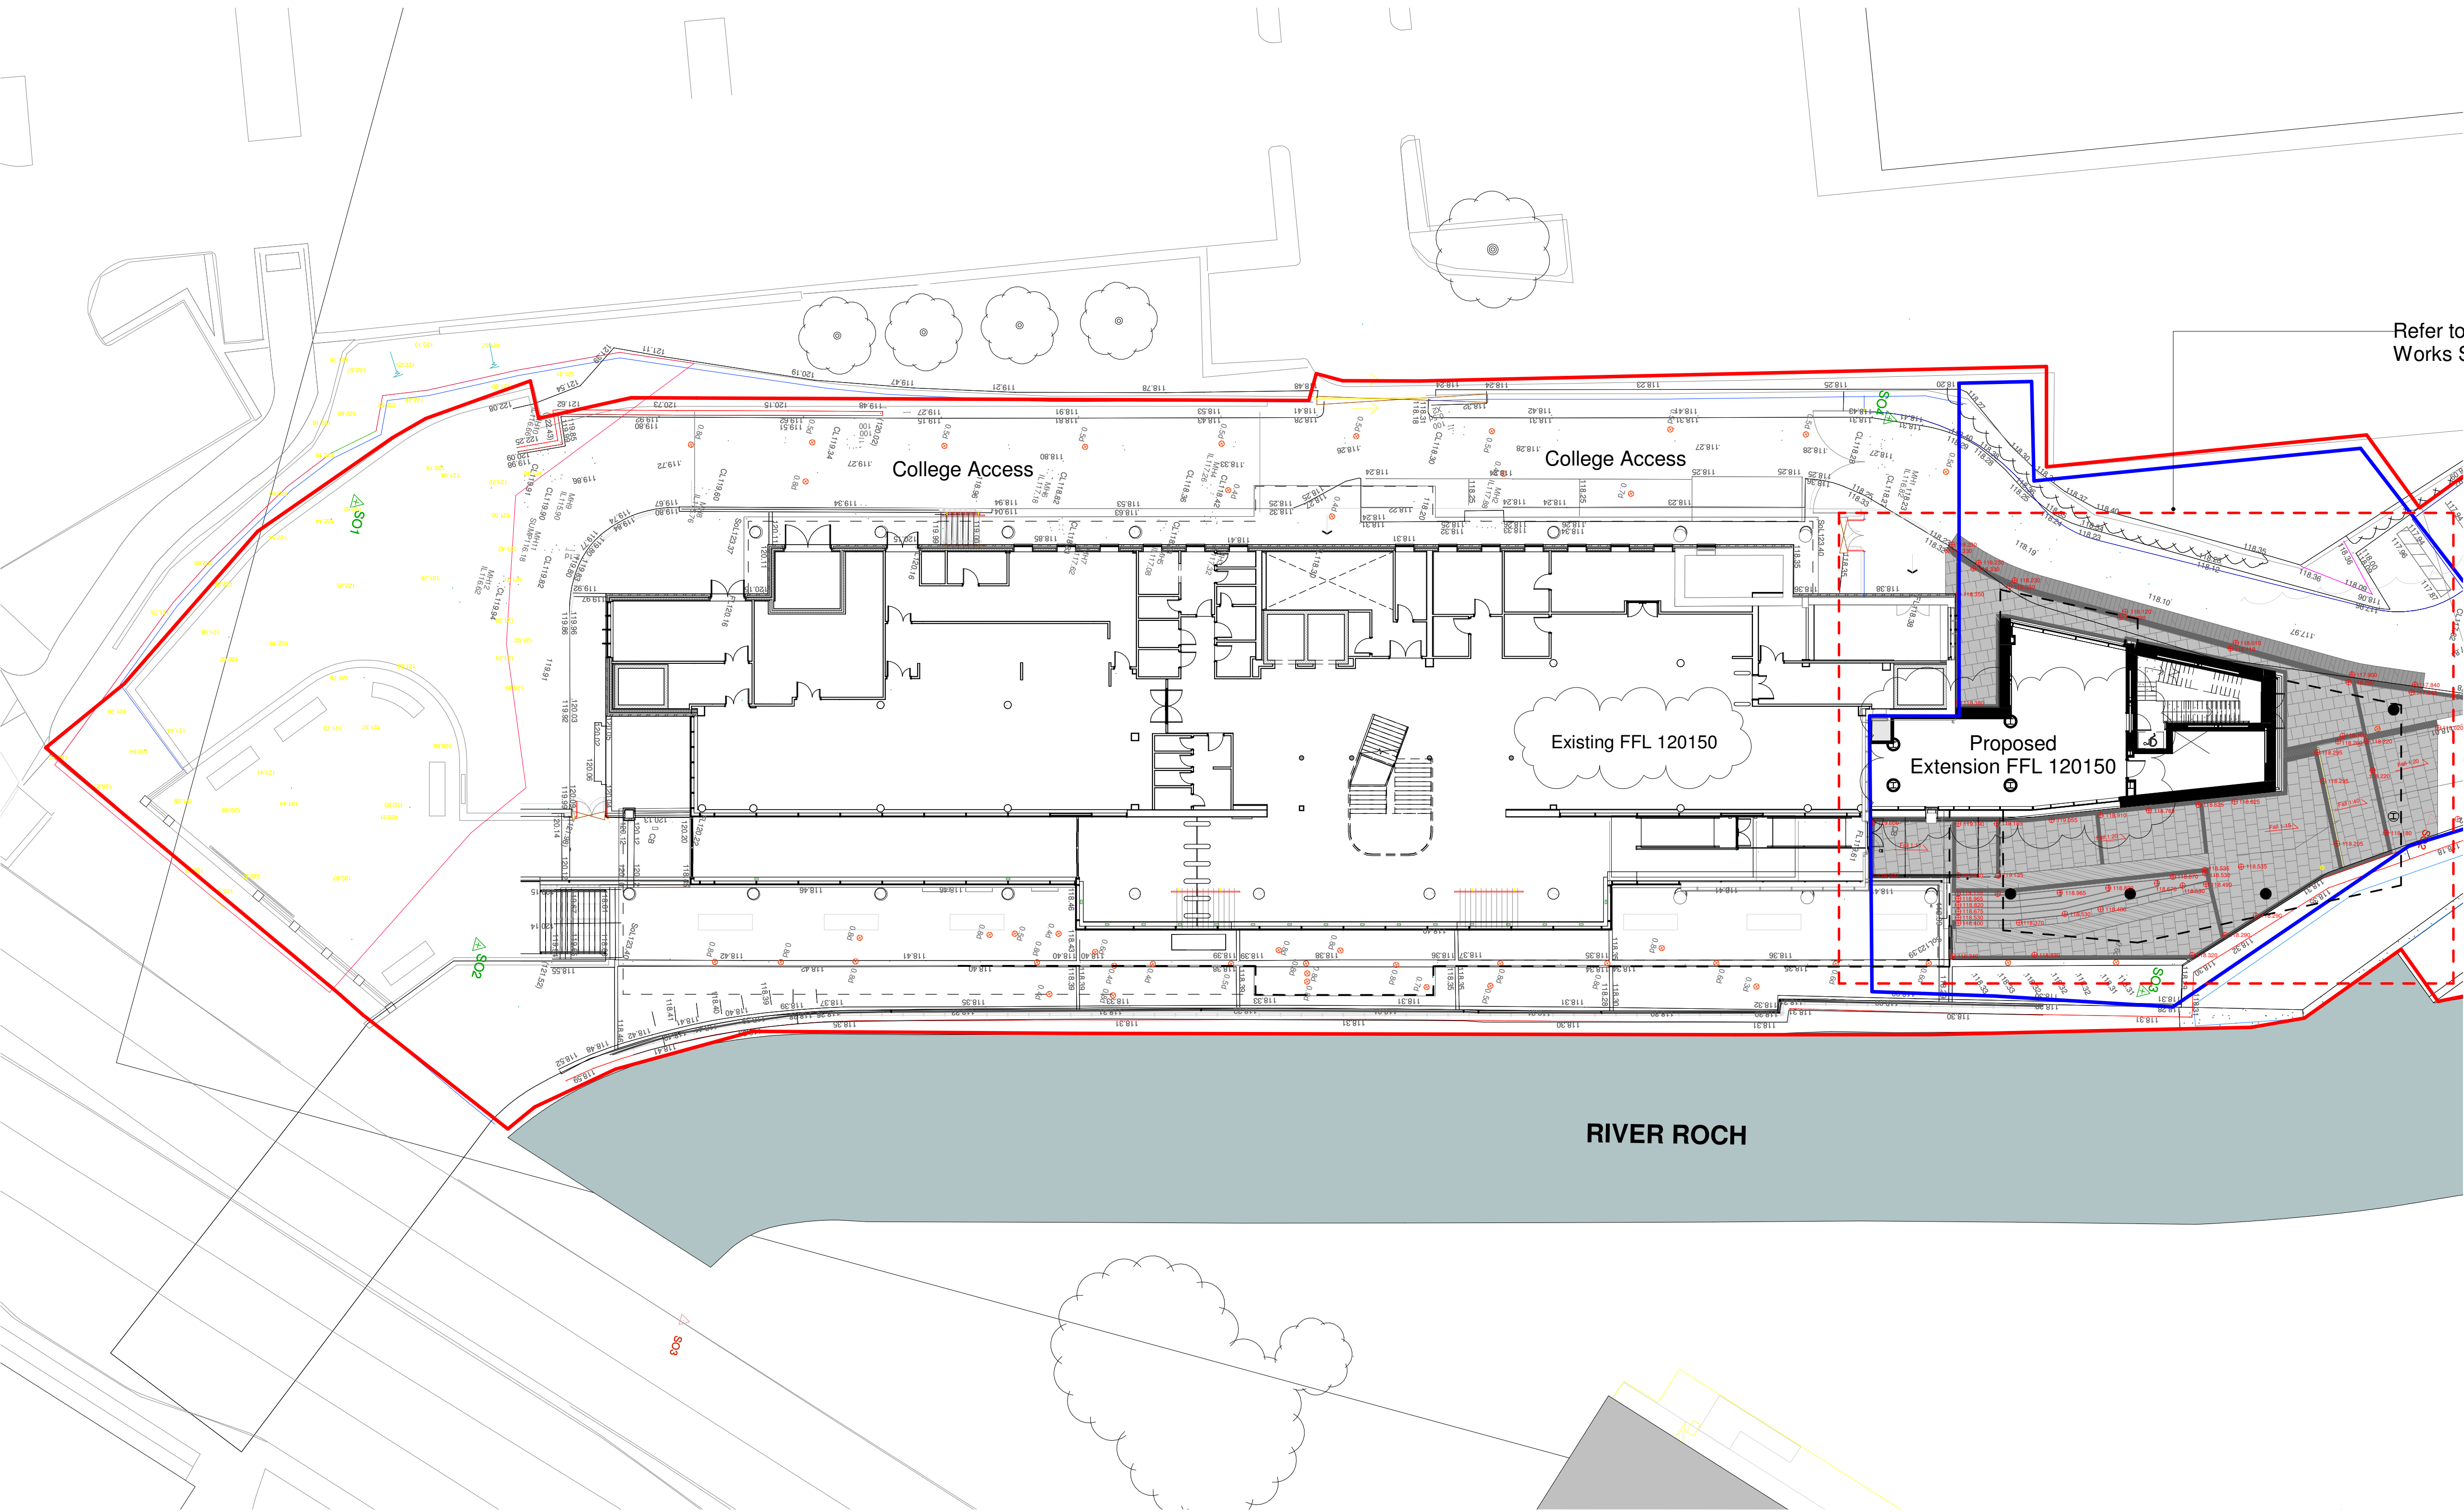


NOTE:
1. DO NOT SCALE OFF THIS DRAWING.
2. ANY DISCREPANCIES TO BE REPORTED IMMEDIATELY TO THE ARCHITECT.
3. ALL DIMENSIONS TO BE SITE CHECKED & VERIFIED BY THE CONTRACTOR PRIOR TO THE MANUFACTURE OR ORDER OF ANY MATERIALS OR GOODS.

KEY:

- PROPOSAL BOUNDARY
- EXTERNAL WORKS BOUNDARY

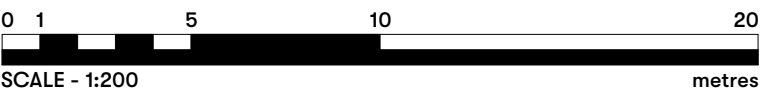


Refer to MLD's Works Scope Plan

Proposed Landscaping Plan - Sheet 1
1 : 200

P2	Existing and proposed FFL added	08.11.23
P1	Landscaping Plan Updates	23.10.23
Rev	Description	Date

PLANNING		
Rochdale Sixth Form College College Road, Rochdale, OL12 6HY		
Proposed Landscape Plan Sheet 1		
DRAWING NUMBER 3940-ABW-DR-A-1003		
DATE 10/24/22	REVISION P2	STATUS PURPOSE OF ISSUE
SCALE As indicated		
ABW architects Ltd. architecture building workshop		A1 ©

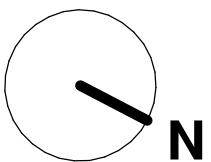

08/11/2023 14:41:32