



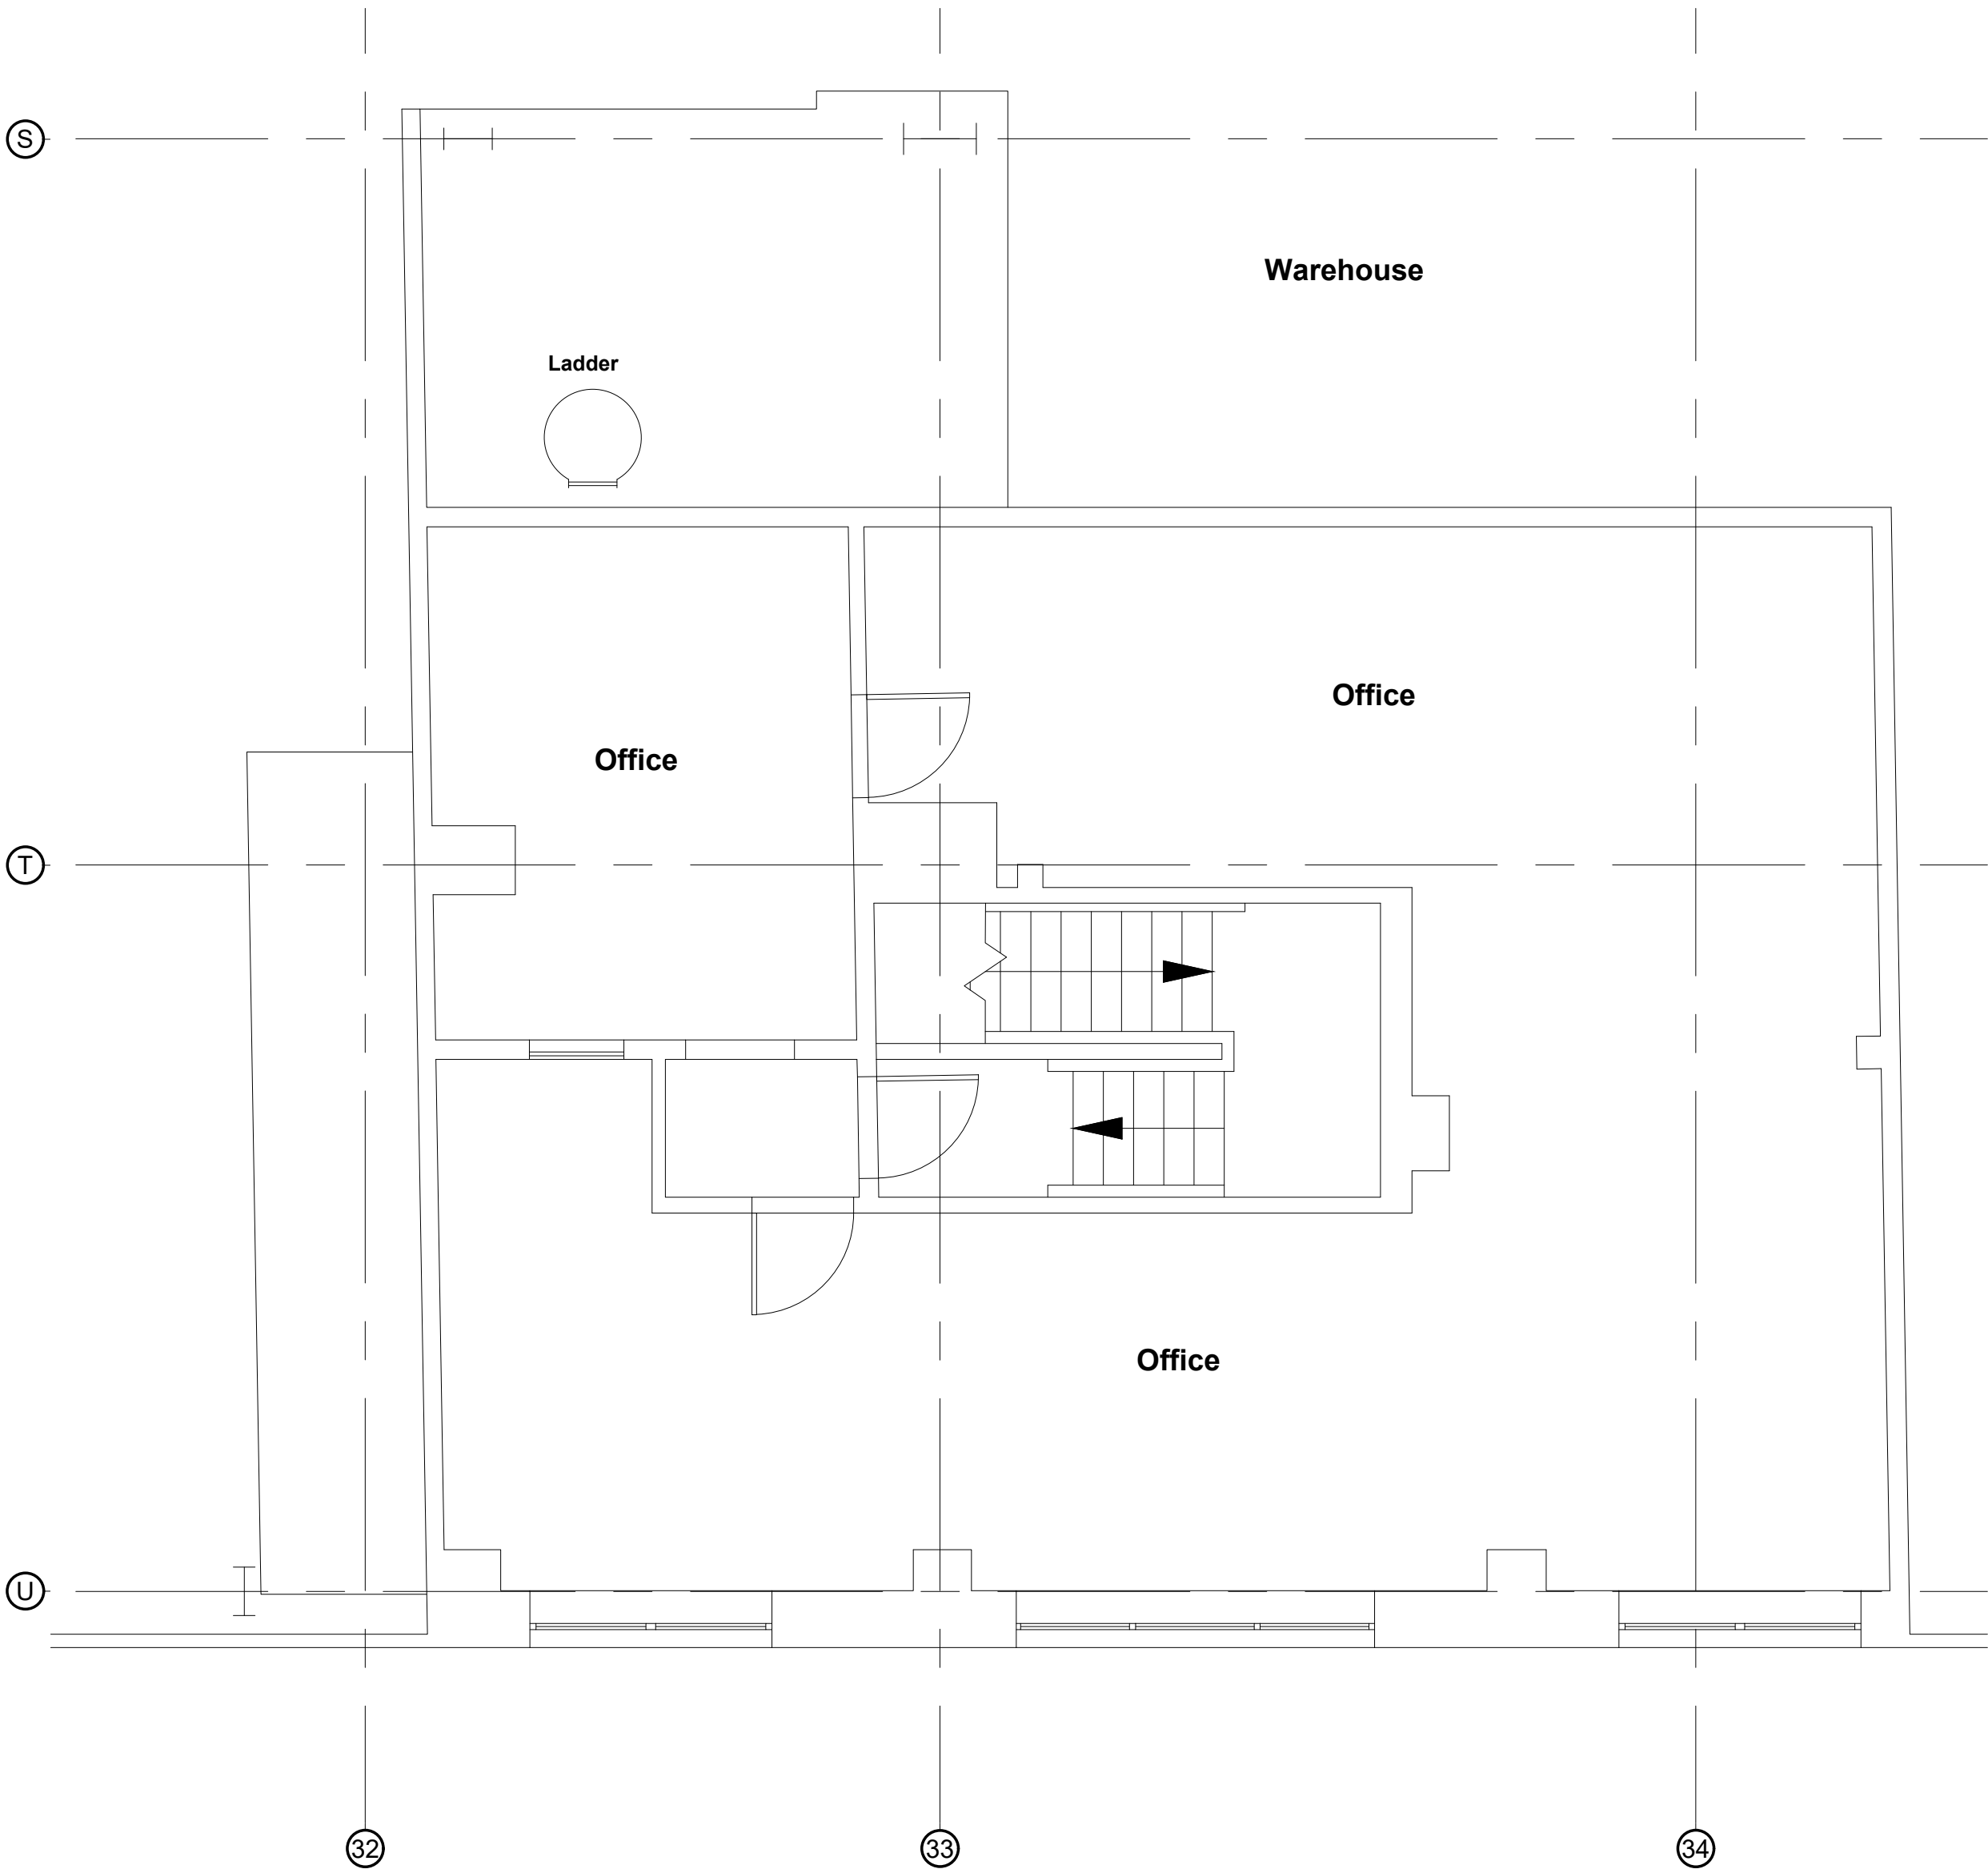

Existing Pod Office - First Floor Scale 1:50

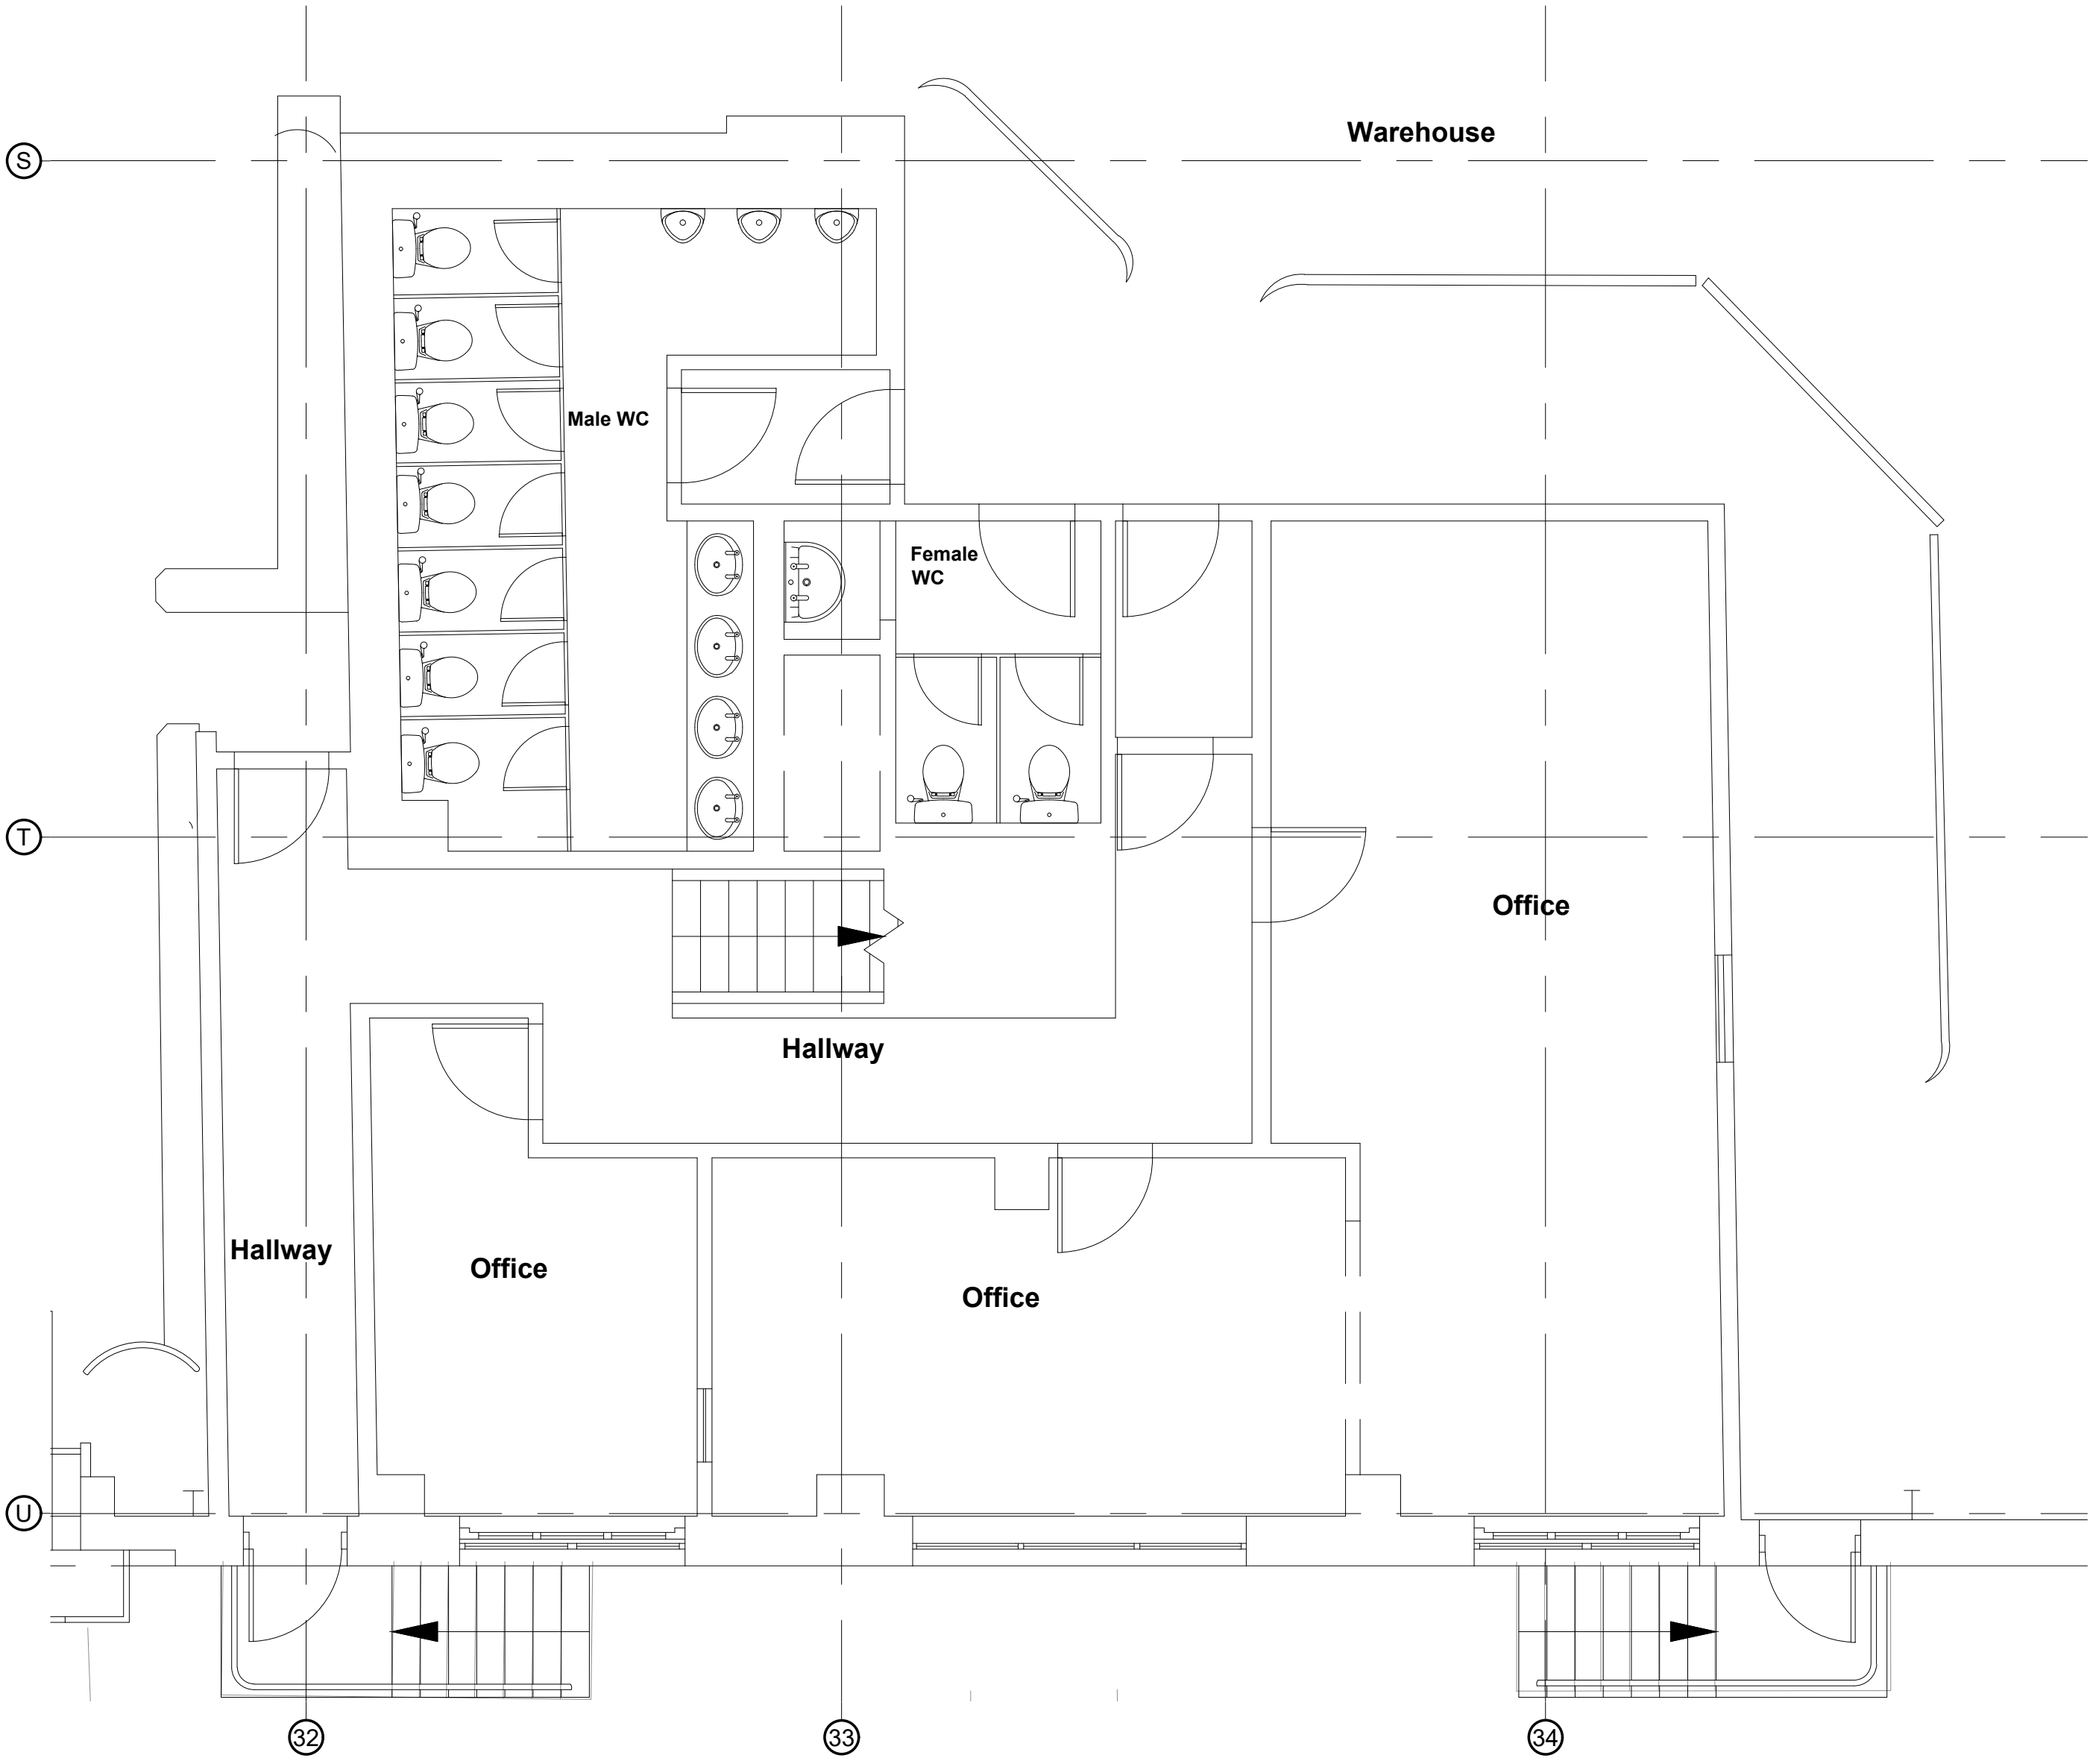

Existing Pod Office - Ground Floor Scale 1:50



PLANNING

THIS DRAWING IS TO BE USED FOR THE STATED PURPOSE ONLY AND SHOULD NOT BE USED FOR ANY OTHER

| rev   | amendments | by                       | ckd       | date |
|---|------------|--------------------------|-----------|------|
| GXO - Middleton   |            |                          |           |      |
| Existing Pod Office Layout   |            |                          |           |      |
| LOD 2   |            | LOI 2                    |           |      |
| <div><div></div><div></div></div> |            |                          |           |      |
| RIBA PoW Stage:   |            | 3 - Spatial Coordination |           |      |
| Document Suitability:   |            | S1                       |           |      |
| Drawn / Checked:   |            | AW / LF                  |           |      |
| Date:   |            | 29/07/2024               |           |      |
| Scale:   |            | 1:50 A1                  |           |      |
| UMC Project Number:   |            | 24099                    |           |      |
| Document Reference:   |            | Drawing no:              | Revision: |      |
| 24099 - UMC - 0100 - 00 - DR - A   |            | 0525                     | C01       |      |