


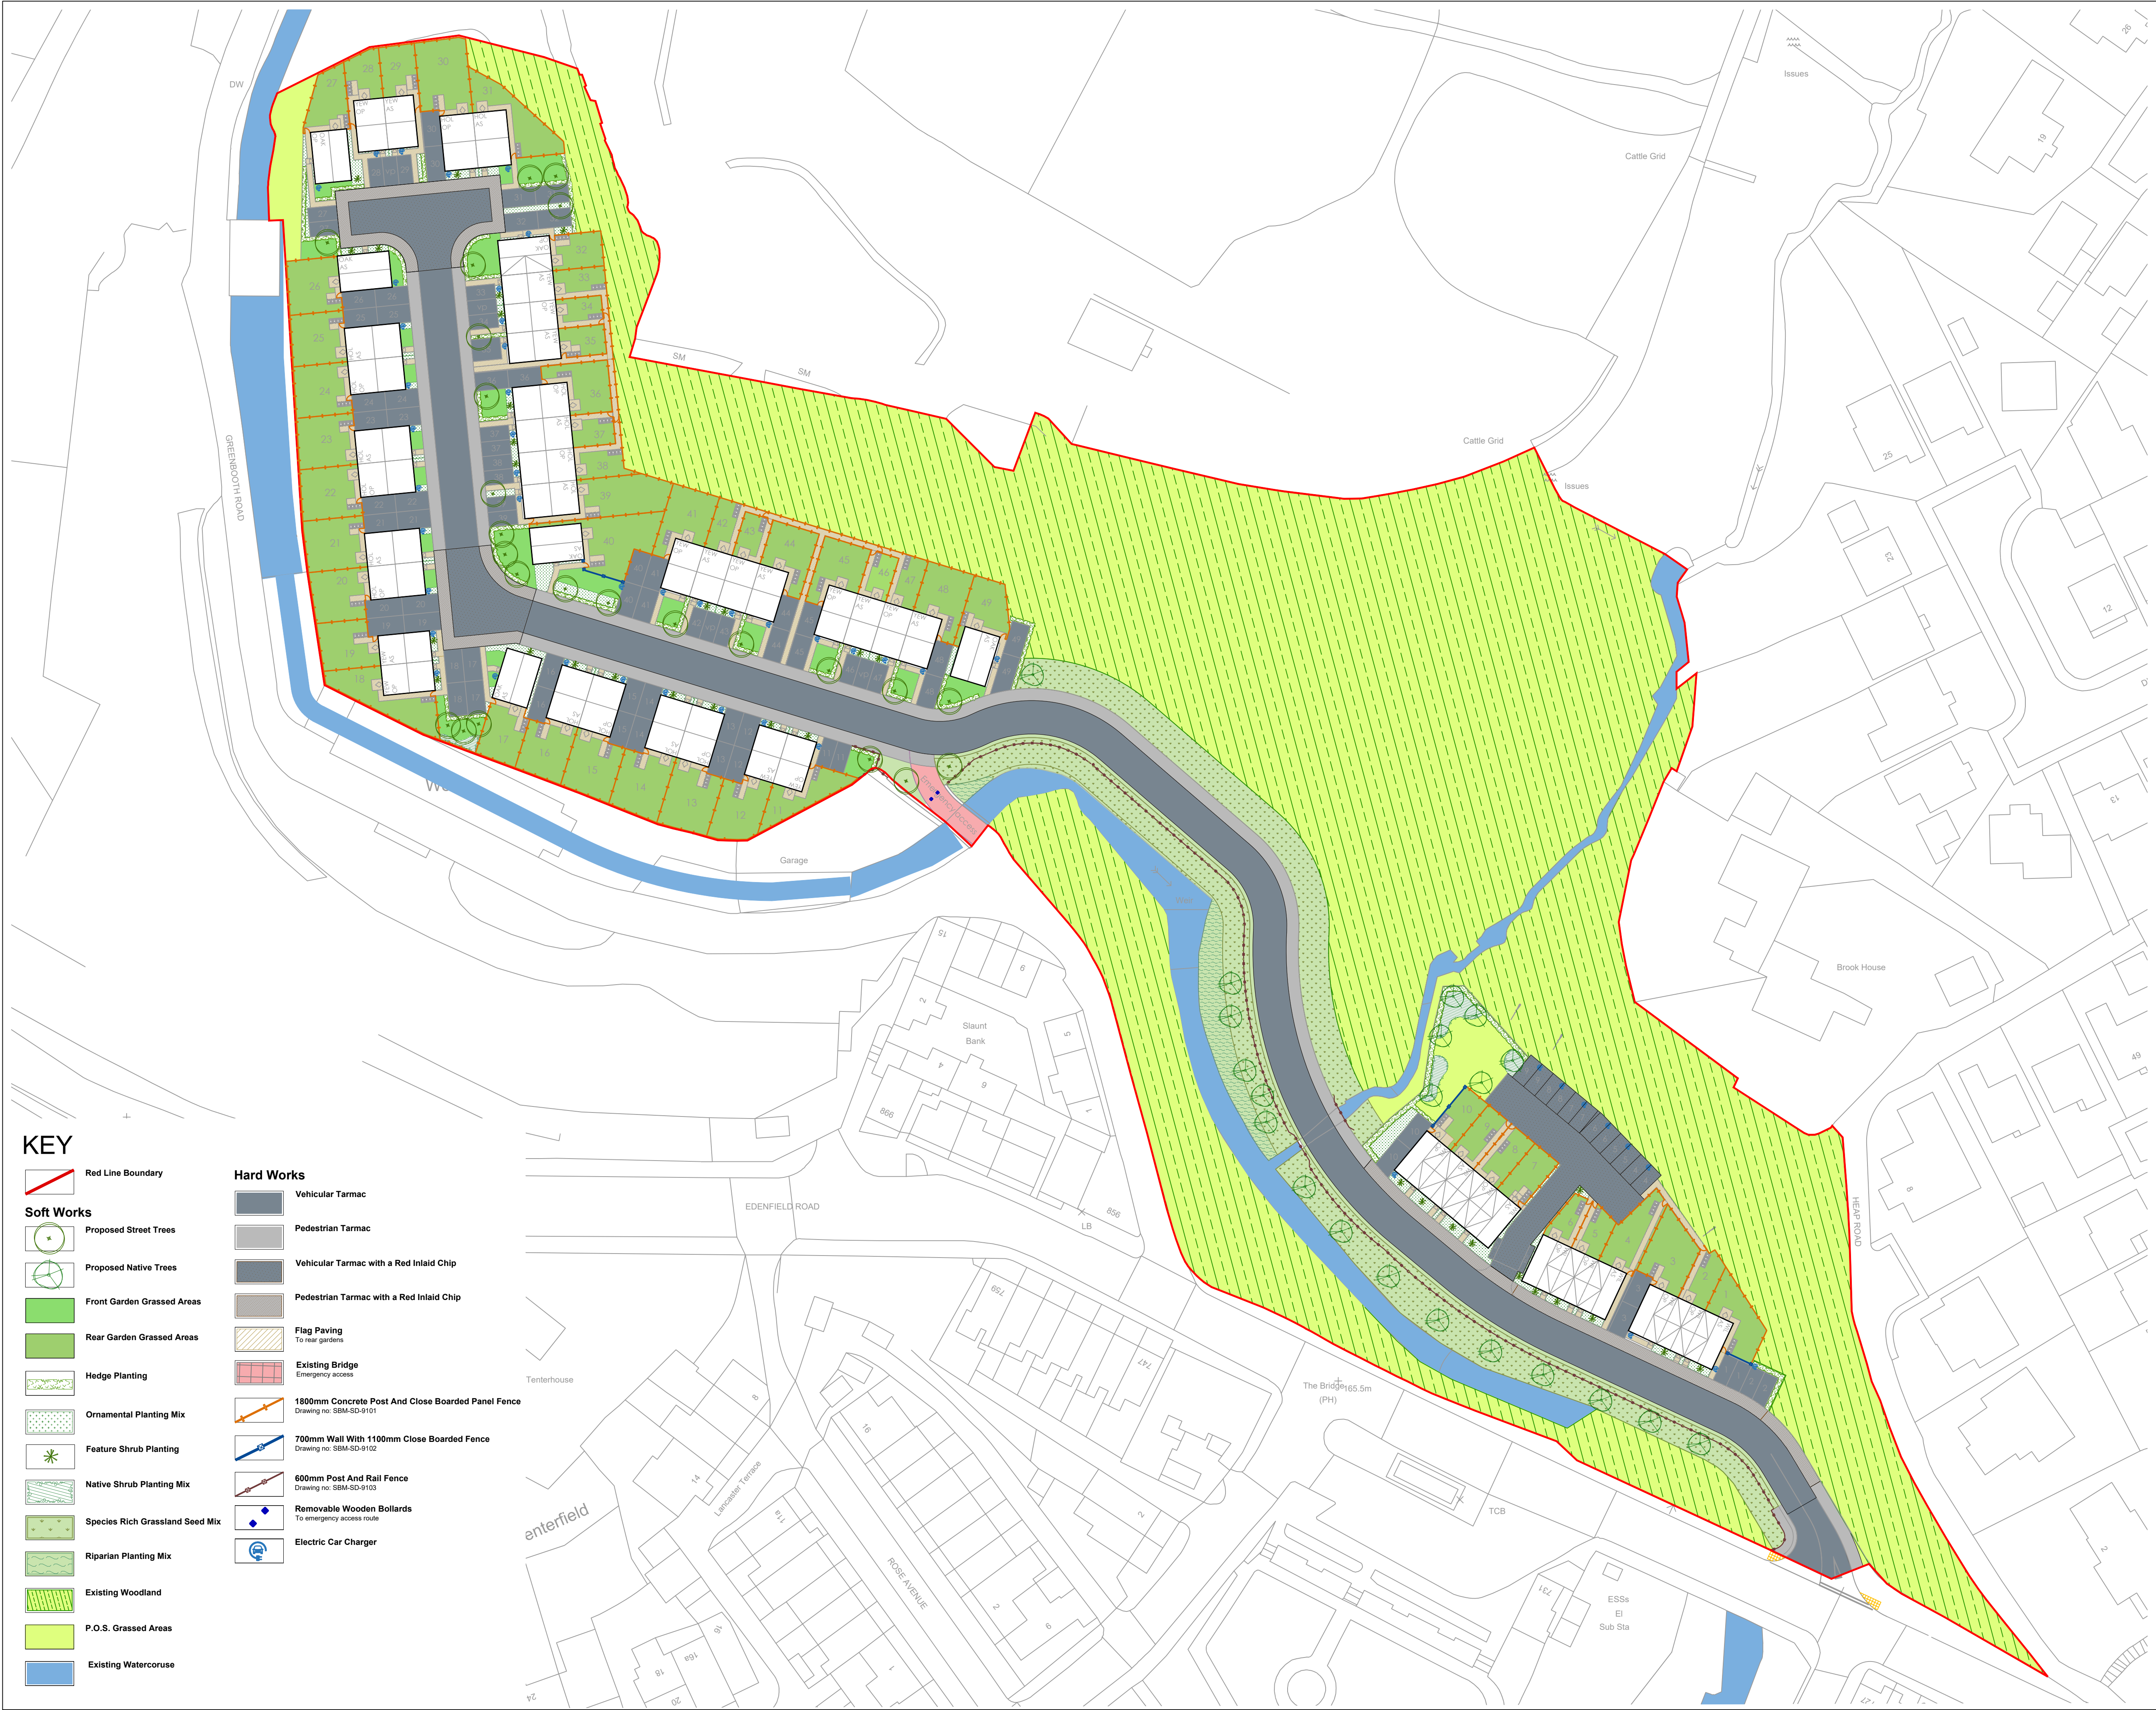

KEY

- Red Line Boundary
- Proposed Street Trees
- Proposed Native Trees
- Front Garden Grassed Areas
- Rear Garden Grassed Areas
- Hedge Planting
- Ornamental Planting Mix
- Feature Shrub Planting
- Native Shrub Planting Mix
- Species Rich Grassland Seed Mix
- Riparian Planting Mix
- Existing Woodland
- P.O.S. Grassed Areas
- Existing Watercourse

Vehicular Tarmac

Pedestrian Tarmac

Vehicular Tarmac with a Red Inlaid Chip

Pedestrian Tarmac with a Red Inlaid Chip

Flag Paving
To rear gardens

Existing Bridge
Emergency access

1800mm Concrete Post And Close Boarded Panel Fence
Drawing no. SBM-SD-9101

700mm Wall With 1100mm Close Boarded Fence
Drawing no. SBM-SD-9102

600mm Post And Rail Fence
Drawing no. SBM-SD-9103

Removable Wooden Bollards
To emergency access route

Electric Car Charger

Do not scale this drawing (printed or electronic version).

Contractors must check all dimensions from site.

This drawing is copyright and is for use on this site only. This drawing should be read in conjunction with all relevant consultants drawings and specialist subcontractors / supply chain drawings and specifications.

All works to be carried out in accordance with the latest British Standards / Codes of Practice unless specifically directed otherwise in the specification.

Responsibility for the reproduction of this drawing in paper form, or issued in electronic format, lies with the recipient to check that all information has been replicated in full and is correct when compared to the original paper or electronic image.

Graphical representations of equipment on this drawing have been co-ordinated, but are approximations only. Please refer to the specifications and / or details for actual sizes and / or specific contractor construction information.

Notes:-

P04	20/06/23	PLANNING ISSUE	TH	AL
P03	16/06/23	PLANNING ISSUE	TH	AL
P02	13/06/23	PLANNING ISSUE	TH	AL
P01	03/04/23	FIRST ISSUE DRAFT	AL	SA
REV.	DATE	DESCRIPTION	DRAWN	CHK'D

U R B A N
G R E E N

A: Ground Floor, The Tower,
Deva City Office Park, Trinity Way,
Manchester M3 7BF

T: +44 (0) 161 312 3131

weareurbangreen.co.uk

Client:

**Stonebond Properties
Manchester Ltd**

Project:

**Edenfield Road,
Norden, Rochdale**

Title:

**GENERAL
ARRANGEMENT**

Issue:

PLANNING

Drawn:	AL	Checked:	SA	Approved:	ME
Project:	UG 2003	Scale @ A1:	1:500	Date:	03/04/23
Dwg No:	UG_2003_LAN_GA_DRW_01	Revision:	P04		