
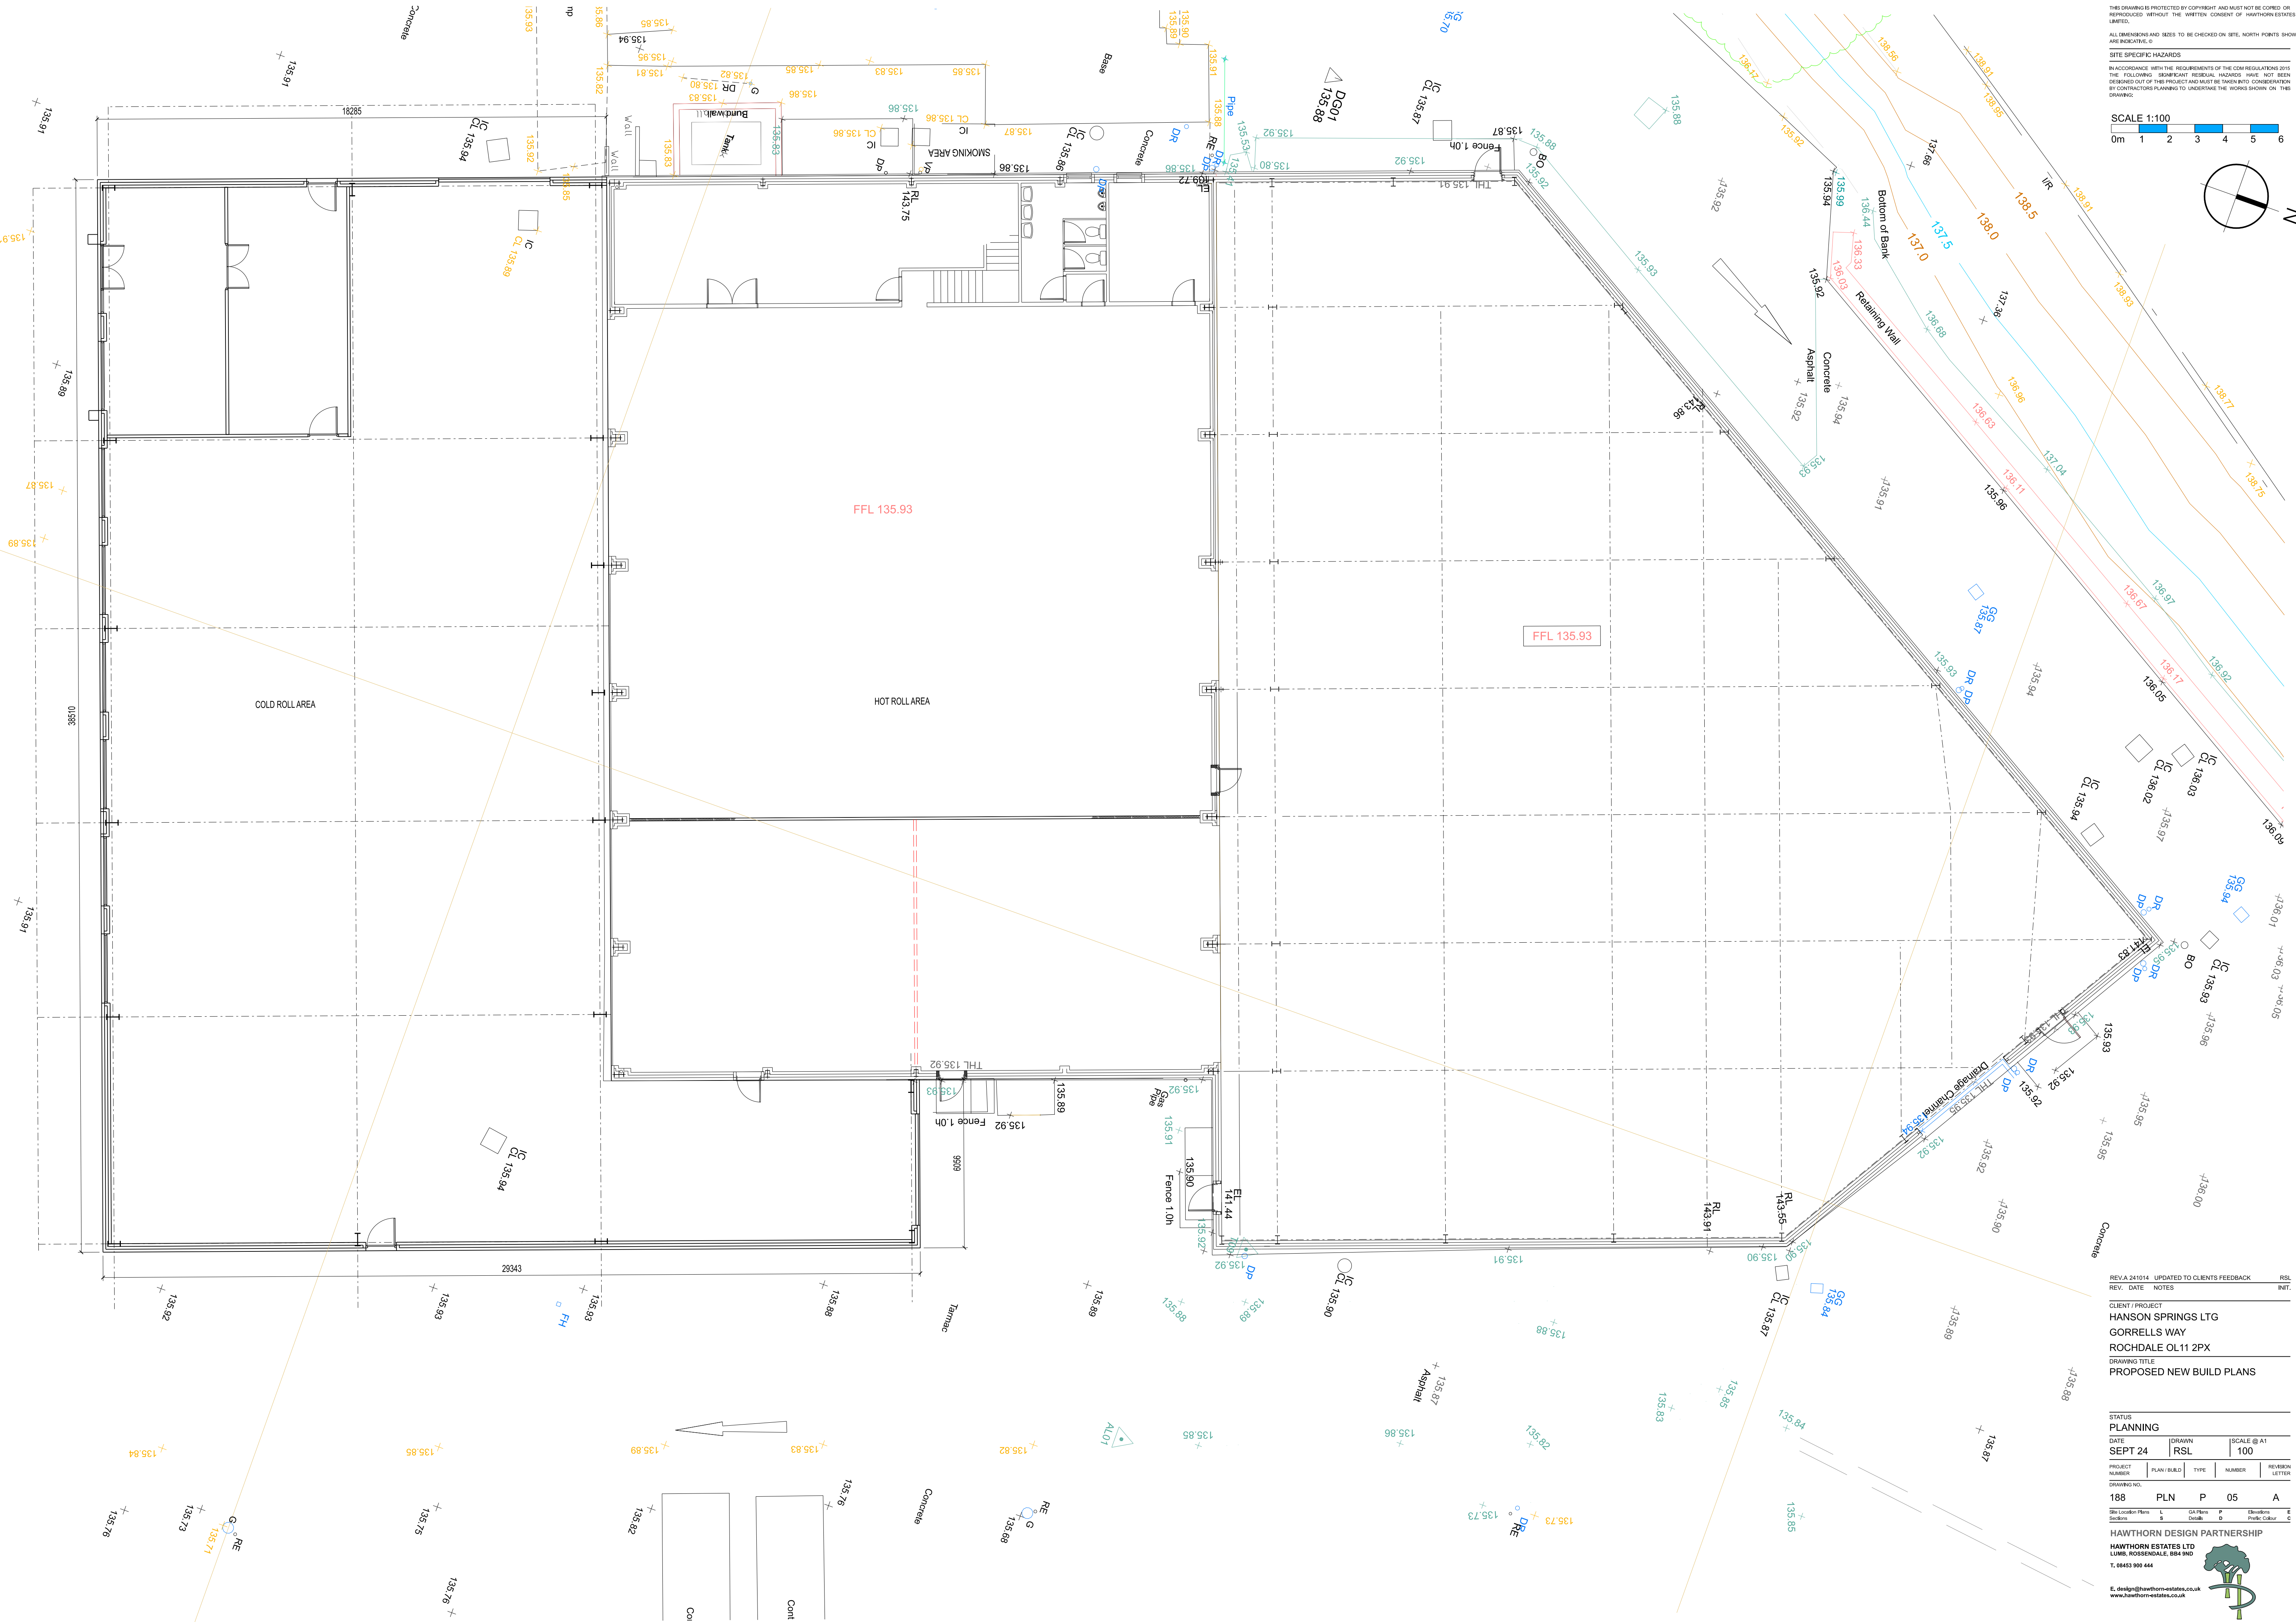
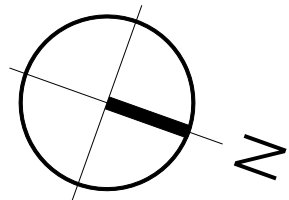


THIS DRAWING IS PROTECTED BY COPYRIGHT AND MUST NOT BE COPIED OR REPRODUCED WITHOUT THE WRITTEN CONSENT OF HAWTHORN ESTATES LIMITED.  
ALL DIMENSIONS AND SIZES TO BE CHECKED ON SITE. NORTH POINTS SHOWN ARE INDICATIVE. ©

SITE SPECIFIC HAZARDS

IN ACCORDANCE WITH THE REQUIREMENTS OF THE COM REGULATIONS 2015 THE FOLLOWING SIGNIFICANT RESIDUAL HAZARDS HAVE NOT BEEN IDENTIFIED OUT OF THIS PROJECT AND MUST BE TAKEN INTO CONSIDERATION BY CONTRACTORS PLANNING TO UNDERTAKE THE WORKS SHOWN ON THIS DRAWING.

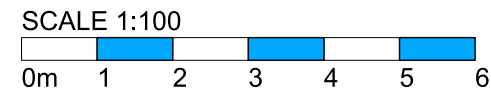

REV. A 241014 UPDATED TO CLIENTS FEEDBACK RSL INT.

CLIENT / PROJECT  
HANSON SPRINGS LTG  
GORRELLS WAY  
ROCHDALE OL11 2PX  
DRAWING TITLE  
PROPOSED NEW BUILD PLANS

|                             |              |               |        |
|-----------------------------|--------------|---------------|--------|
| STATUS<br>PLANNING          |              | SCALE @ 1:100 |        |
| DATE<br>SEPT 24             | DRAWN<br>RSL |               |        |
| PROJECT<br>NUMBER           | PLAN / BUILD | TYPE          | NUMBER |
| 188                         | PLN          | P             | 05     |
| DRAWING NO.                 |              | A             |        |
| Site Location Plans         | S            | On Plans      | P      |
| Sections                    | S            | Details       | D      |
| HAWTHORN DESIGN PARTNERSHIP |              | E             |        |
| HAWTHORN ESTATES LTD        |              | F             |        |
| LUMB, ROSSDALE, B84 9ND     |              | G             |        |
| T. 08453 900 444            |              | H             |        |

HAWTHORN ESTATES LTD  
LUMB, ROSSDALE, B84 9ND  
T. 08453 900 444  
E. design@hawthorn-estates.co.uk  
www.hawthorn-estates.co.uk

