


TOUCHSTONES 547

ARCHITECTURAL EMPORIUM Ltd
EMAIL: mail@architectural-emporium.co.uk
WEB: www.architectural-emporium.co.uk
ADDRESS: 13 Hope St, Liverpool, L1 9BQ
PHONE: +44 (0)151 363 0000

0 1 2 5 8

← - North Point

Key:	
Existing walls	
M&E Items to be retained	
Items to be removed	
Floors finishes to be removed	
Walls and partitions to be removed	

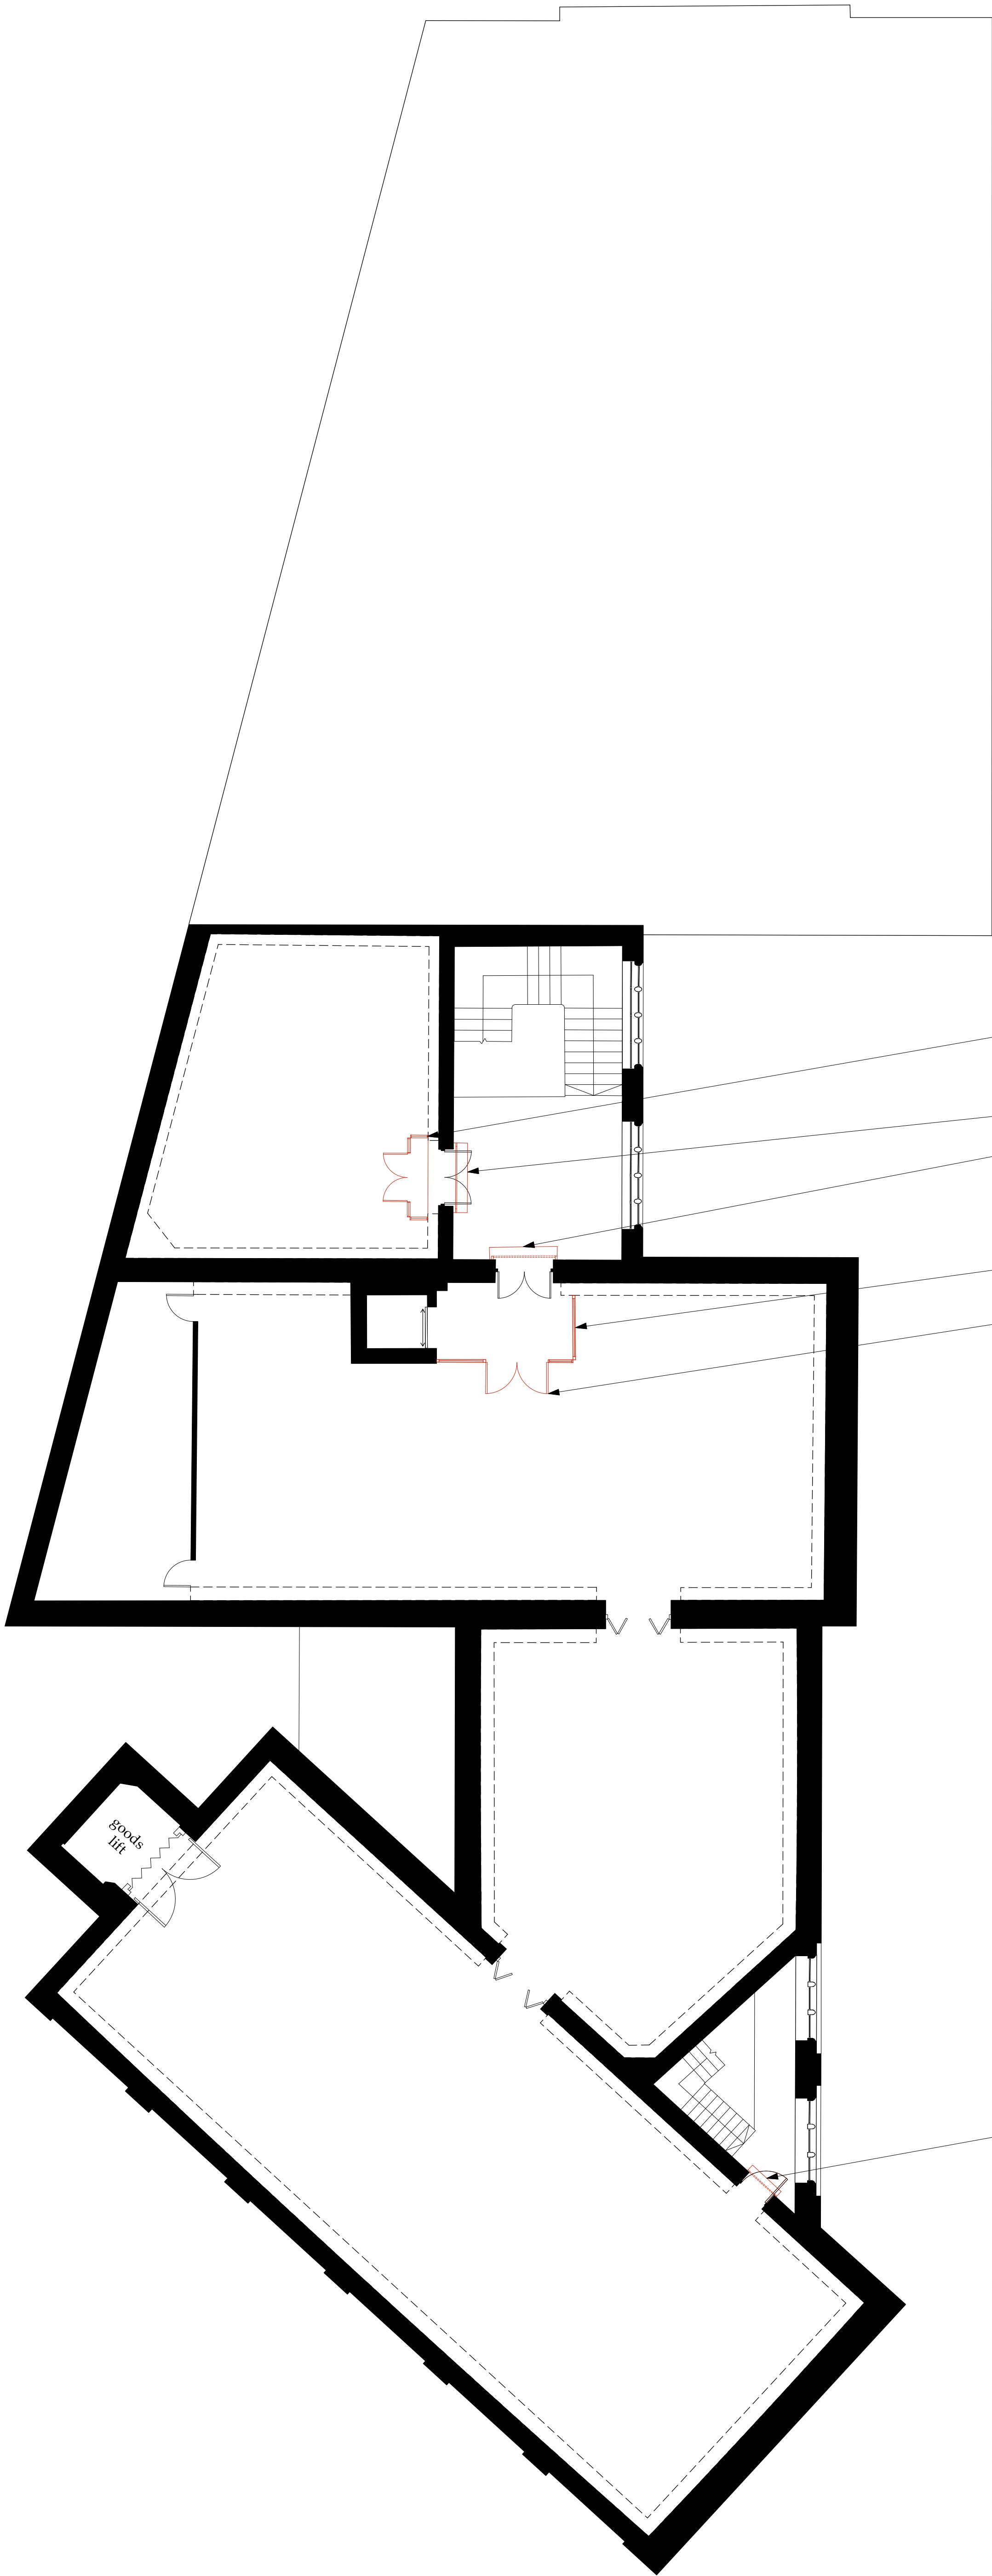

Glazed lobby to be removed

Existing shutters to be removed

Glazed lobby to be removed

Existing doors to be removed

Existing shutters to be removed

Rev * (First Issue): 31.05.23
Planning Issue

FOR: PLANNING
CHECKED BY: LC | DRAWN BY: SE
SCALE: 1:100
PAPER SIZE: A1
JOB: TOUCHSTONES 547

4.110_Rev*

FIRST ISSUE: 31.05.23

FIRST FLOOR DEMO PLAN