


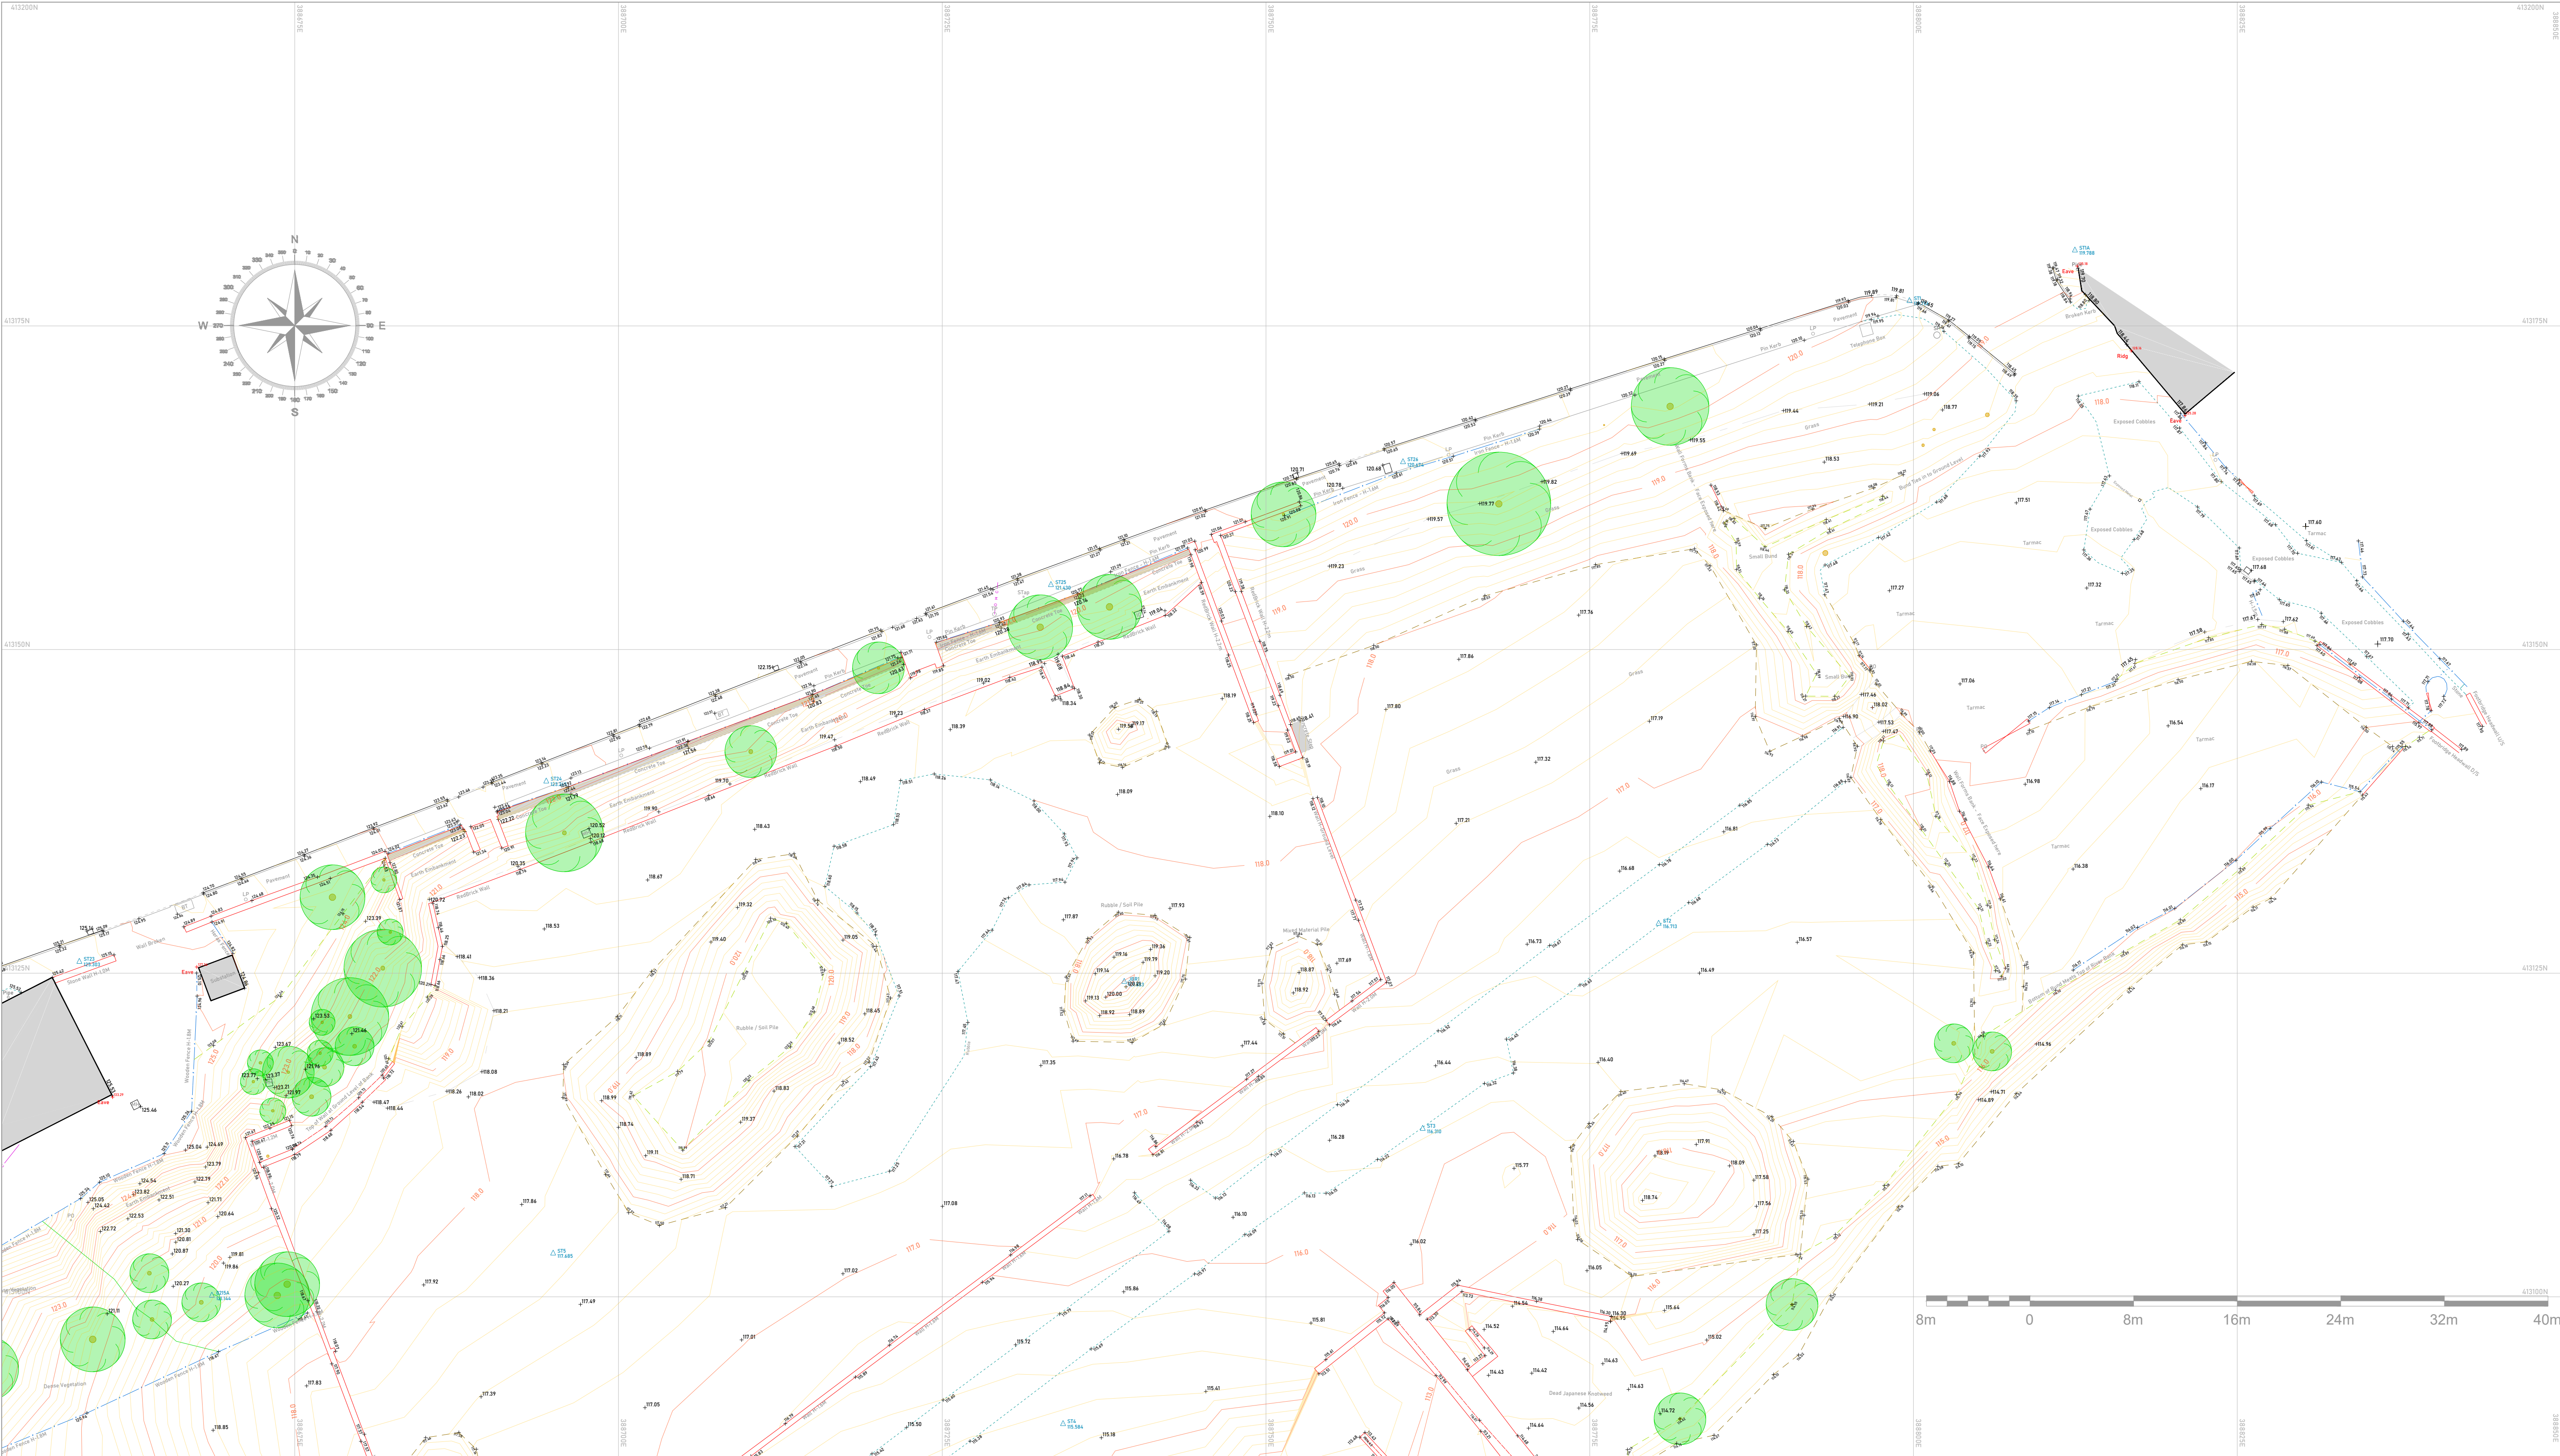


Grid	Building Canopy	Wall	Fence	Gate	Manhole	Control Station	Lamp Post	Pipe	Tree
Contours (Minor)	Embankment Top	Channel	Fence Closed Board	Waters Edge	Inspection Chamber	Levels Spot	Telegraph Pole	Down Pipe	Tree Canopy
Contours (Major)	Embankment Bottom	Kerb	Fence Chain Link	Drain	Road Gully	Levels Eaves	Electrical Pole	Borehole	Vegetation Extents
Building	Change Of Surface	Drop Kerb	Fence Post & Rail	Overhead Cable	BT Cover	Levels Ridge	Stop Tap	Bollard	Hedge
Building Garage	Concrete	Road Edge	Fence Post & Wire	Steps	Electrical Cover	Levels Invert	Gas Valve	Trial Pit	

Project	Oakenrod
Drawing Title	Topographic Survey
Drawing Number	10217_001_1
Revision	-
Scale @ A1	1:250
Client	Hallmark
Date	February 2022
Surveyor	JB & MS
Drawn by	JB
Checked by	NB

Revision notes		
Rev	Date	Comments
-	-	-

Drawing Notes
Survey undertaken on February 2022.

Coordinated to National Grid using GPS, Levels to OS Datum.

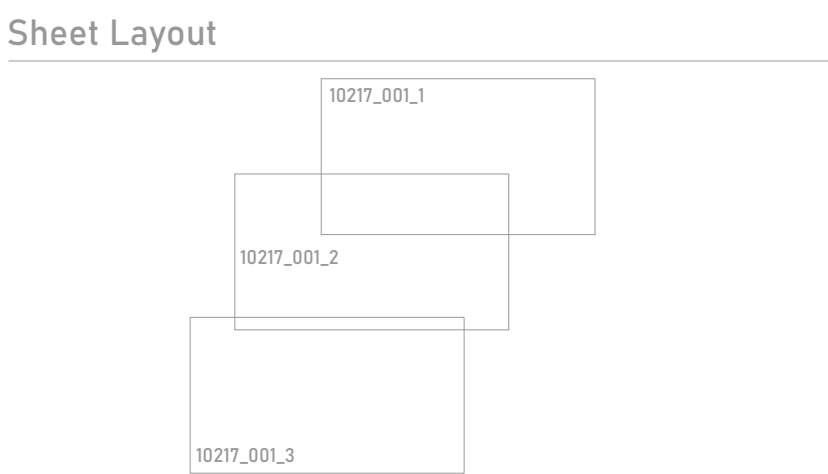




Station	Easting	Northing	Level	Station	Easting	Northing	Level	Station	Easting	Northing	Level
0219A	388668.000	413000.097	121.144	ST9	388646.598	413025.477	121.619	ST21	388622.348	413000.258	125.925
J0R1	388739.056	413024.341	121.583	ST10	388649.622	413000.747	119.413	ST22	388625.649	413000.087	126.001
RES2	388759.253	413055.129	119.287	ST11	388647.377	412975.887	116.738	ST23	388638.367	413025.886	125.303
ST1	388740.960	413031.483	115.815	ST12	388649.681	412939.228	116.907	ST24	388654.424	413139.817	123.265
ST2	388799.690	413176.953	119.756	ST13	388645.964	412925.294	119.467	ST25	388713.375	413154.993	121.430
ST3	388780.319	413128.827	116.713	ST14	388692.777	412934.554	123.848	ST26	388760.582	413164.484	120.674
ST4	388724.231	413090.181	115.584	ST15	388646.949	412958.838	125.013	ST27	388647.949	412944.075	119.233
ST5	388674.954	413083.348	117.485	ST16	388641.442	412978.619	121.494	ST28	388689.636	412984.445	114.172
ST6	388674.349	413083.486	118.308	ST17	388645.426	412994.444	122.158	ST29	388692.447	413080.835	119.768
ST7	388686.519	413042.049	119.515	ST18	388645.362	413006.794	121.075	ST30	388610.366	413043.836	123.023
ST8	388647.188	413032.385	119.589	ST19	388636.238	413009.474	119.369	ST31	388782.117	413072.789	115.215
				ST20	388637.537	413040.566	123.158				



NTB Survey

Geodesy Solutions

Email info@ntbsurvey.com | www.ntbsurvey.com | Tel: 01254 496307

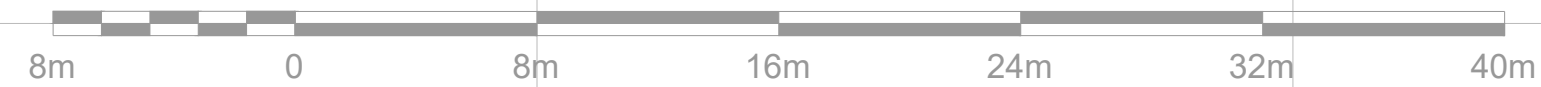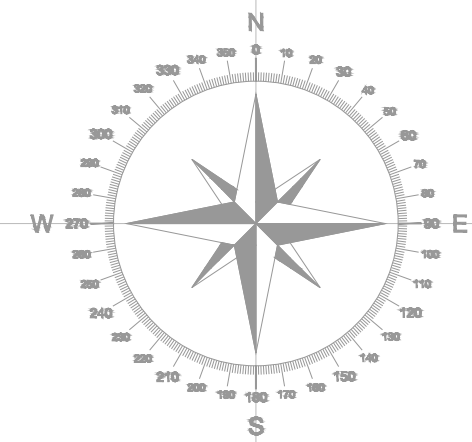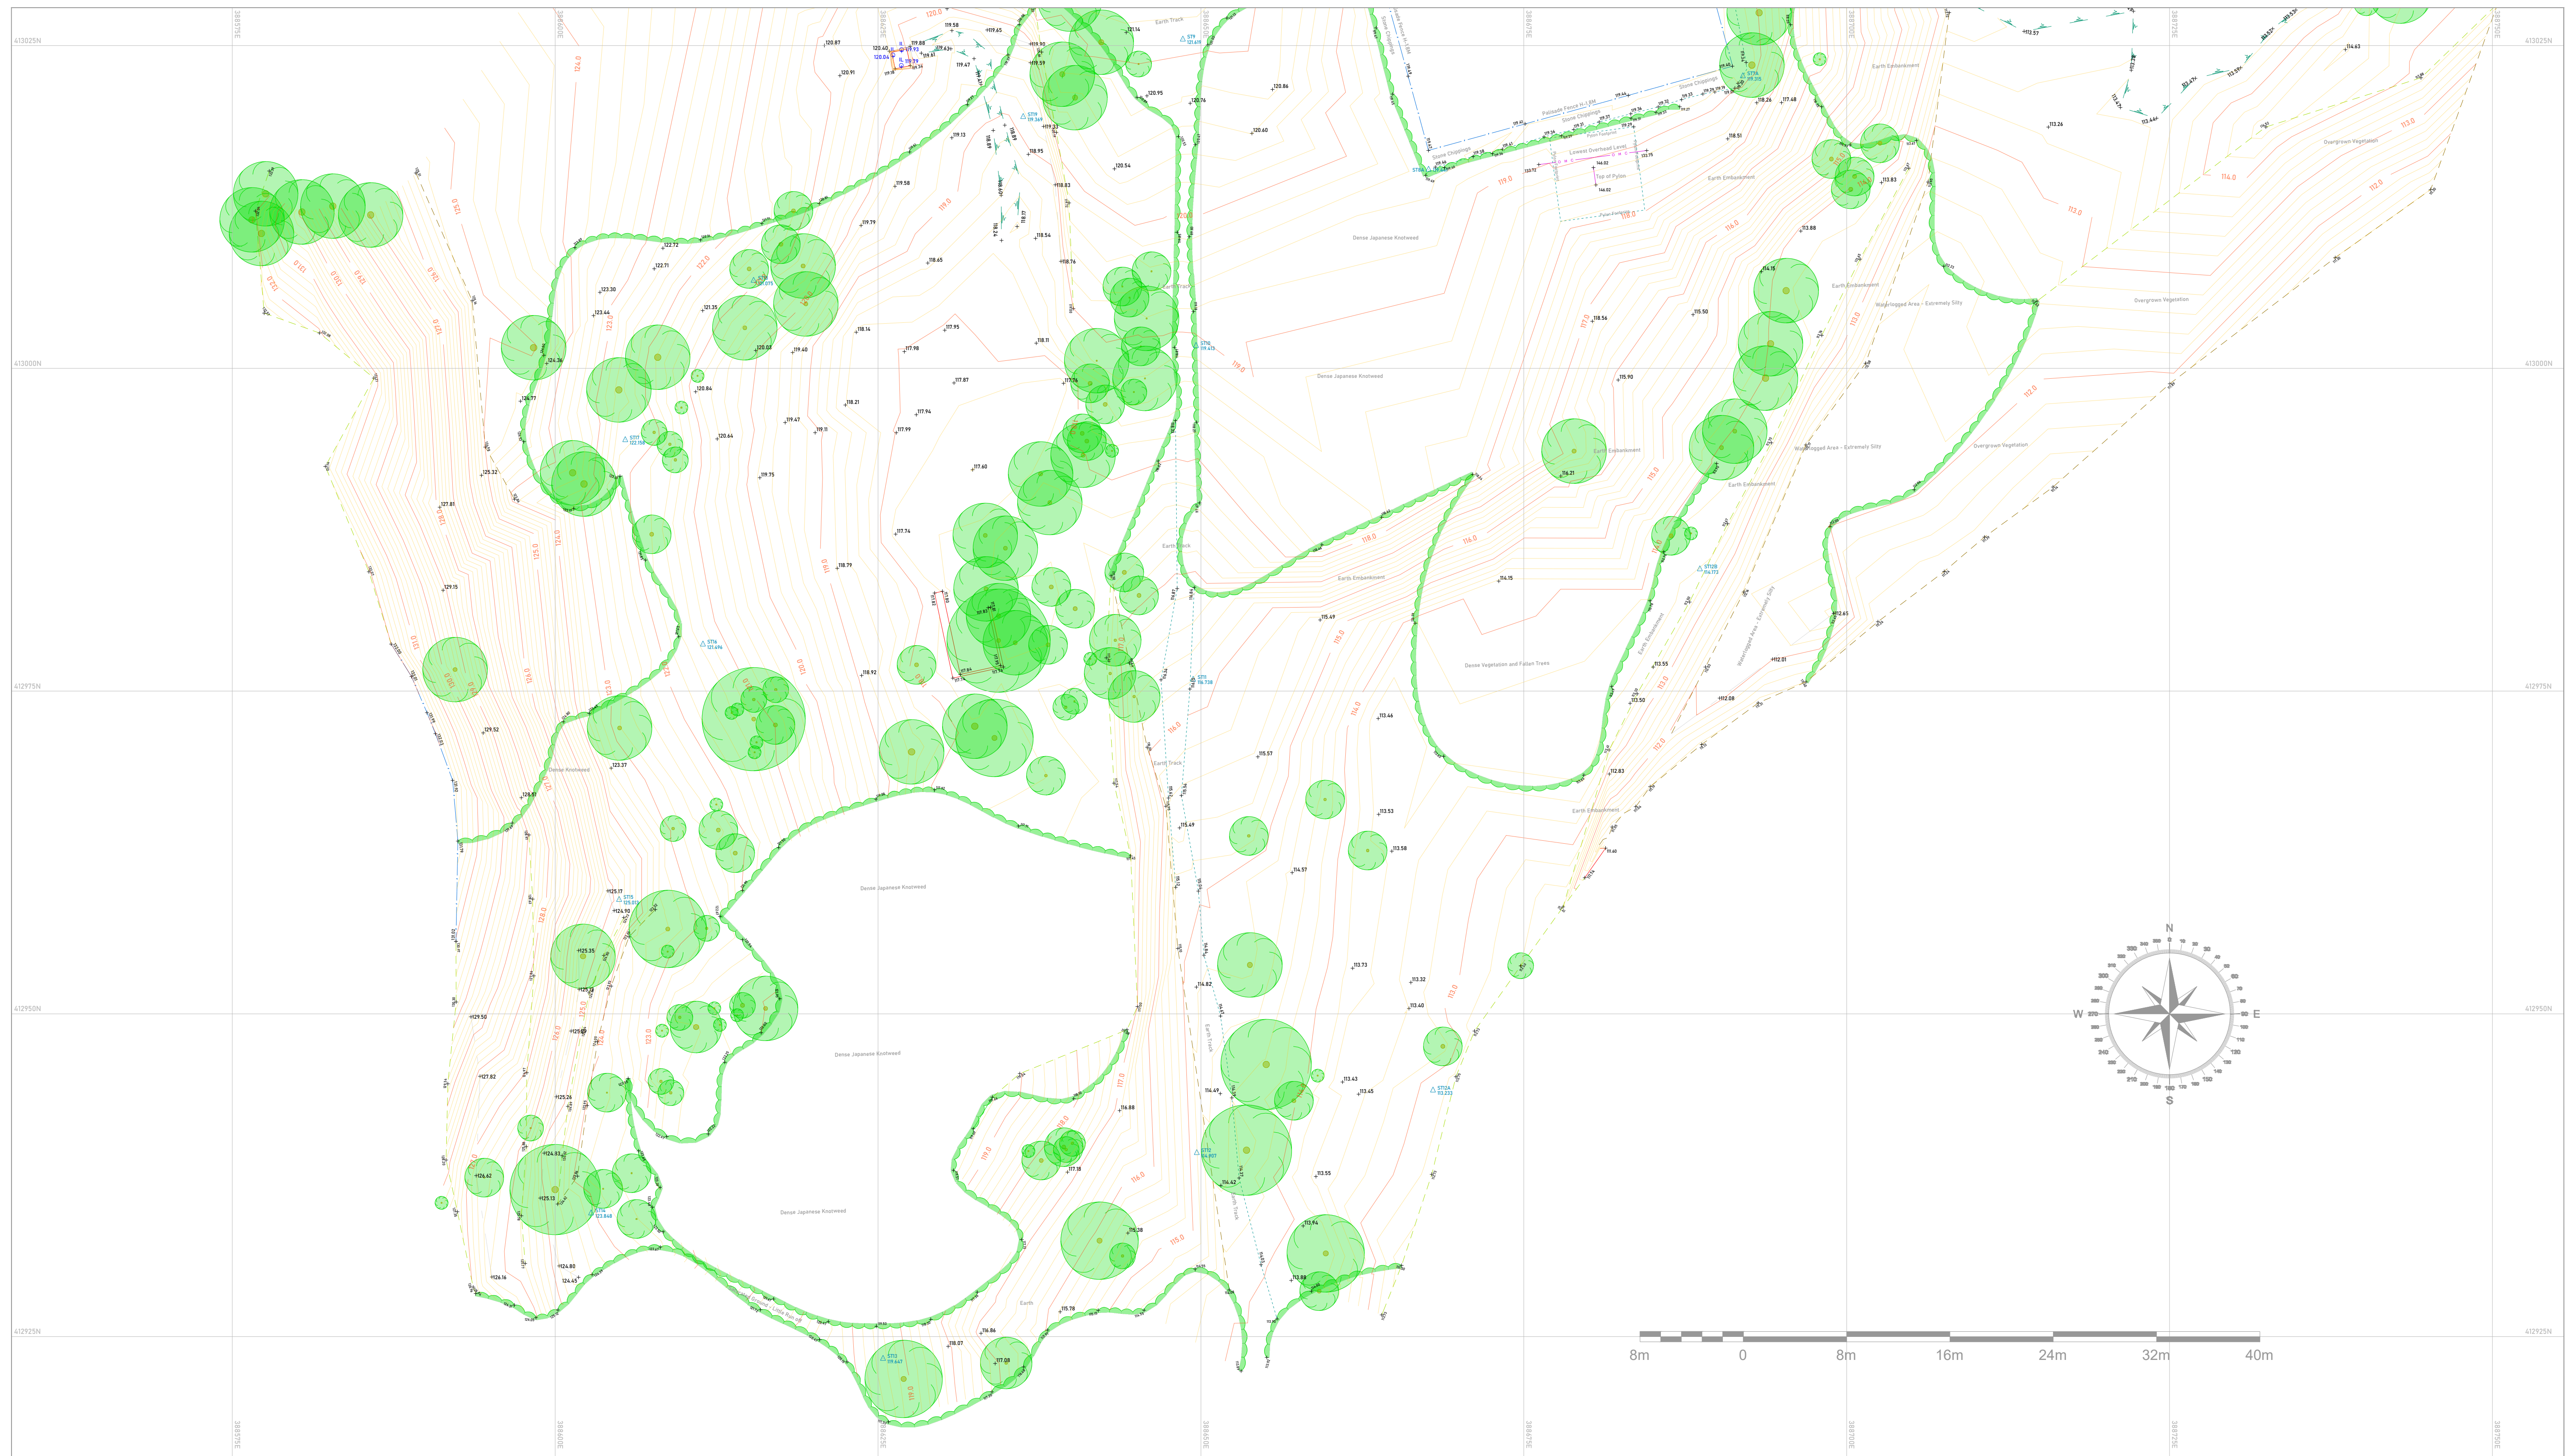

Grid	Building Canopy			Wall	Fence	Gate	Manhole	Control Station	Lamp Post	Pipe	Pipe	Tree
	10154	10155	10156	10157	10158	10159	10160	10161	10162	10163	10164	10165
Contours (Minor)	Embankment Top			Channel	Fence Closed Board	Waters Edge	Inspection Chamber	Levels Spot	Telegraph Pole	Down Pipe	Tree Canopy	
Contours (Major)	Embankment Bottom			Kerb	Fence Chain Link	Drain	Road Gully	Levels Eaves	Electrical Pole	Borehole	Vegetation Extents	
Building	Change Of Surface			Drop Kerb	Fence Post & Rail	Overhead Cable	BT Cover	Levels Ridge	Stop Top	Bollard	Hedge	
Building Garage	Concrete			Road Edge	Fence Post & Wire	Steps	Electrical Cover	Levels Invert	Gas Valve	Trial Pit		

Project	Oakenrod
Drawing Title	Topographic Survey
Drawing Number	10217_001_3
Revision	-
Scale @ A1	1:250
Client	Hallmark
Date	February 2022
Surveyor	JB & MS
Drawn by	JB
Checked by	NB


Revision notes		
Rev	Date	Comments
-	-	-

Drawing Notes

Survey undertaken on February 2022.

Coordinated to National Grid using GPS, Levels to OS Datum.

Sheet Layout

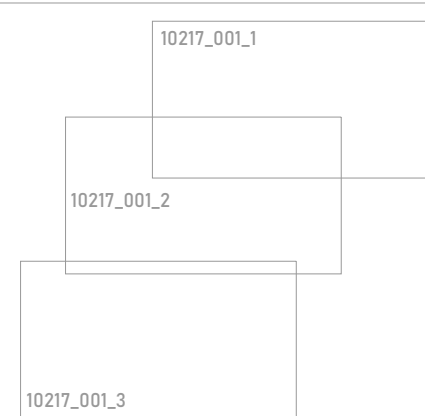

Email info@ntbsurvey.com | www.ntbsurvey.com | Tel: 01254 496307