




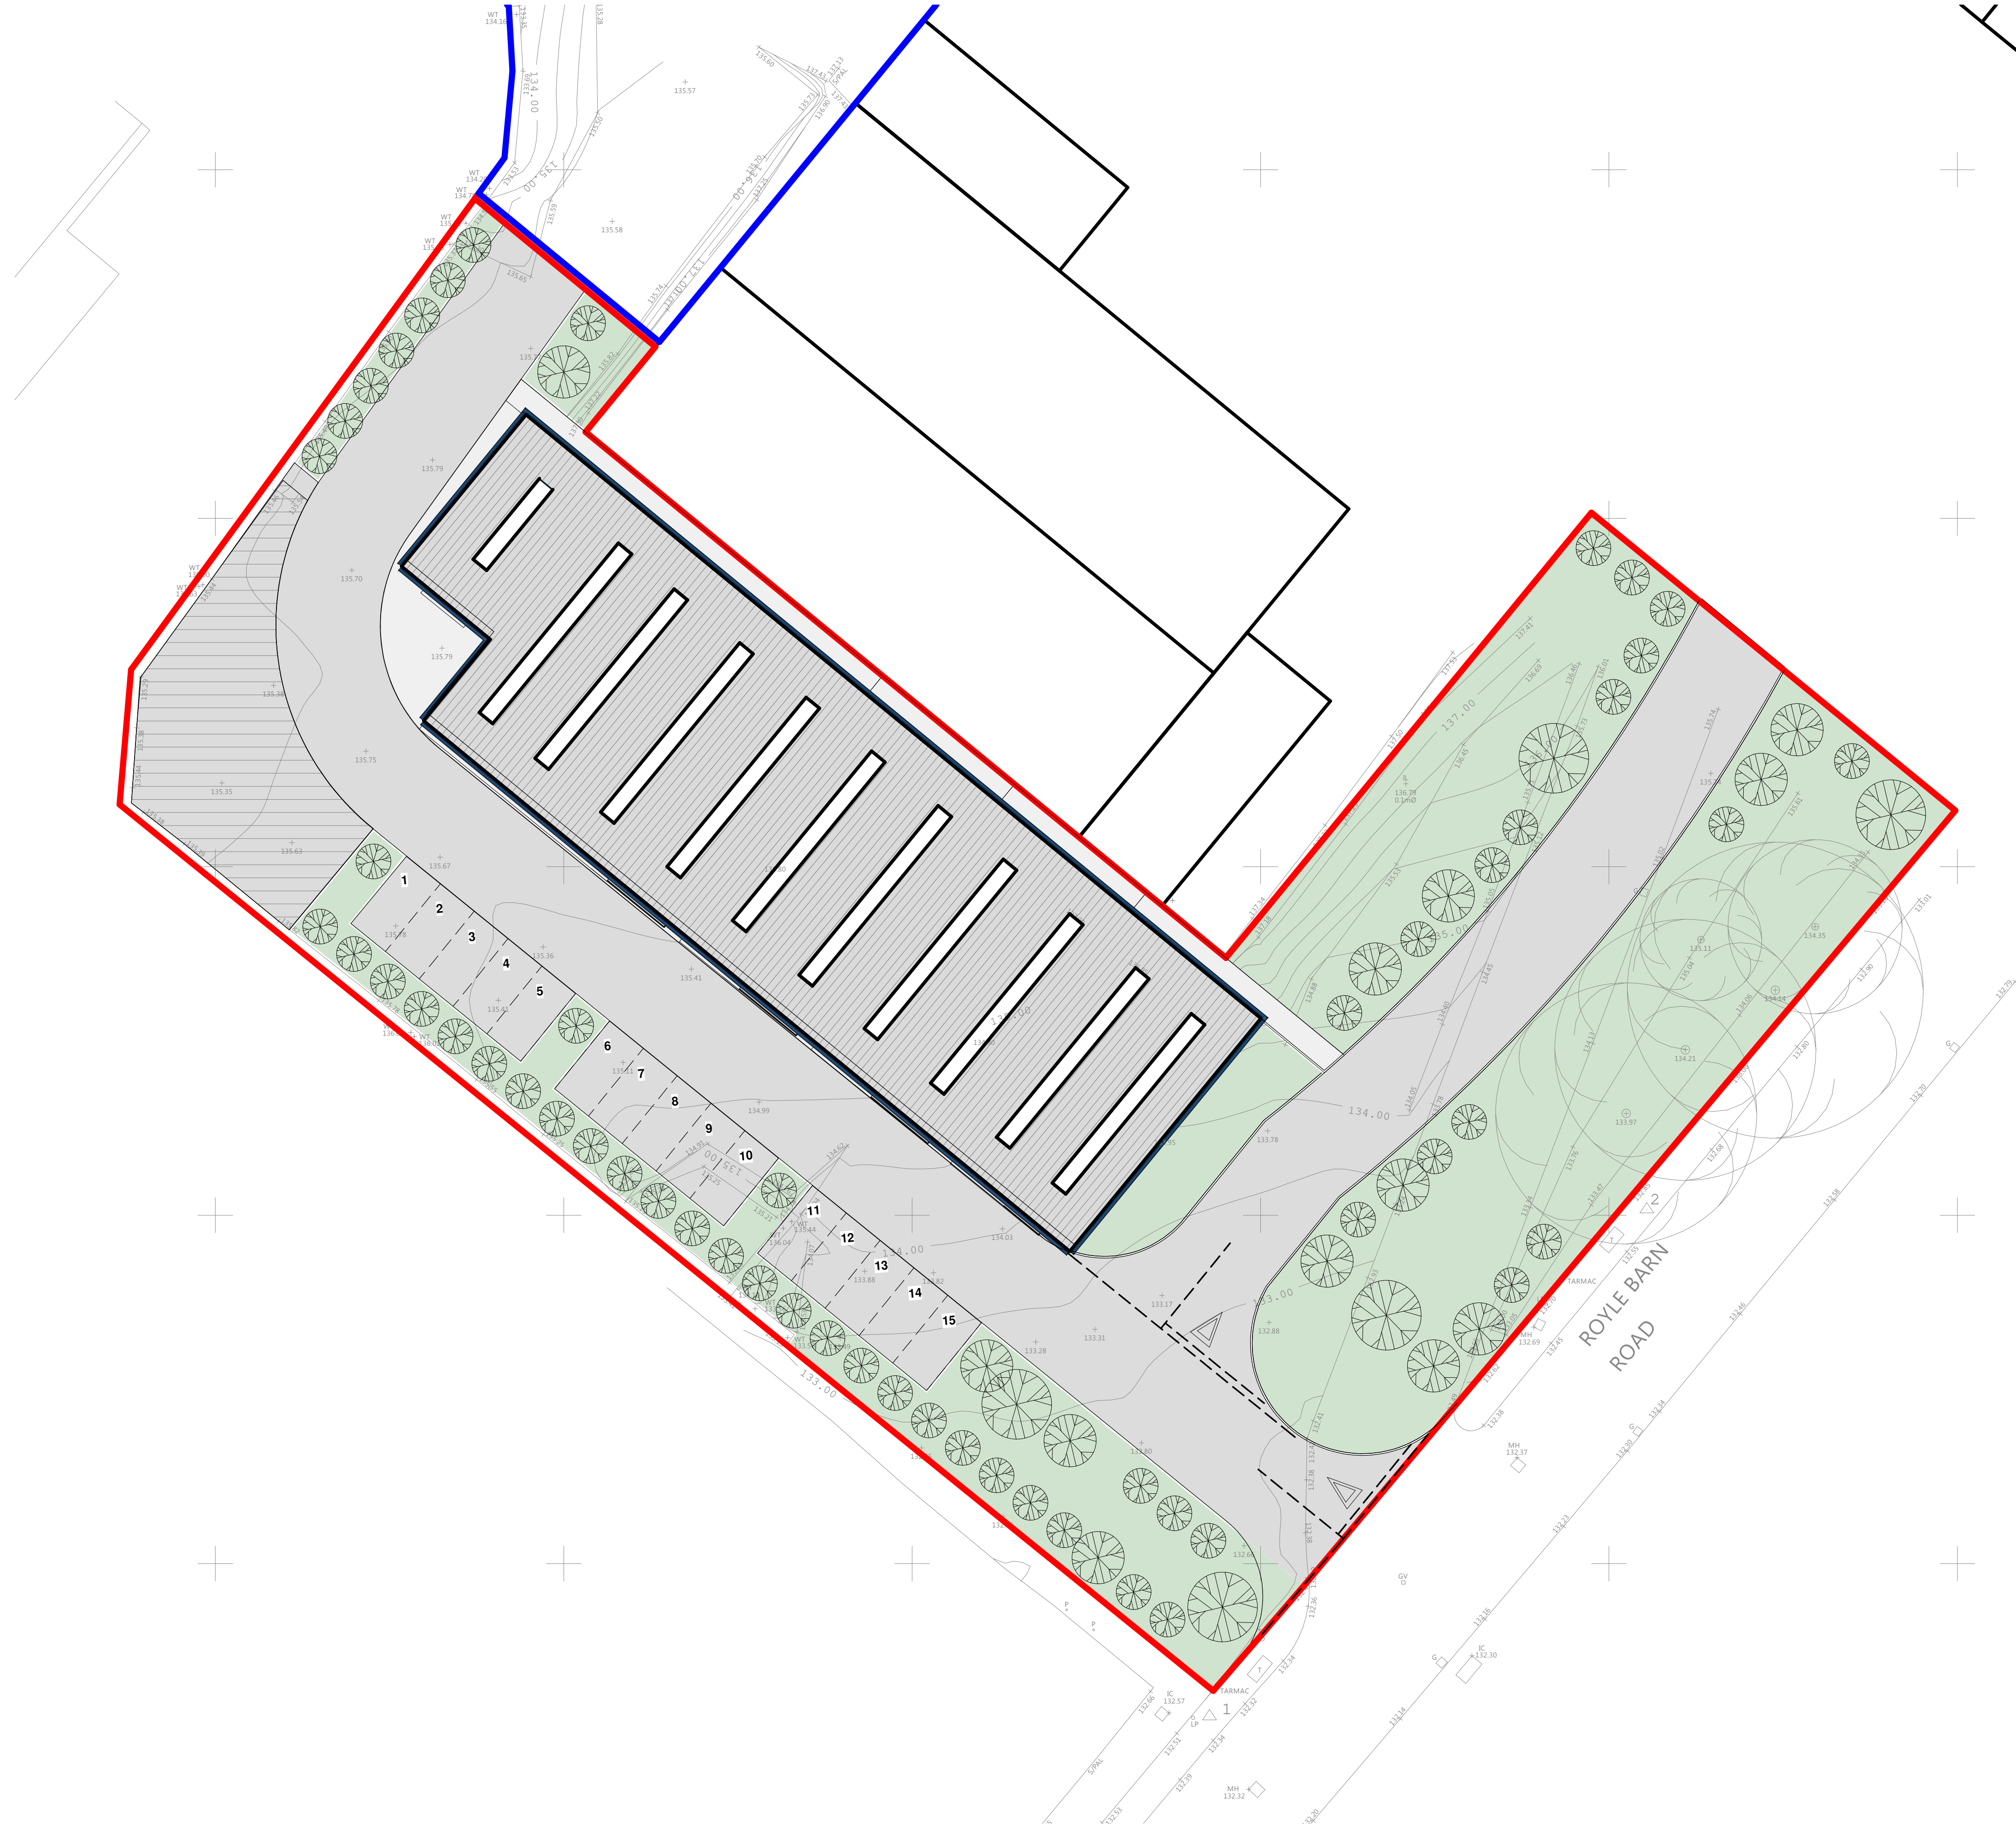

1 Proposed Site Plan
1 : 200

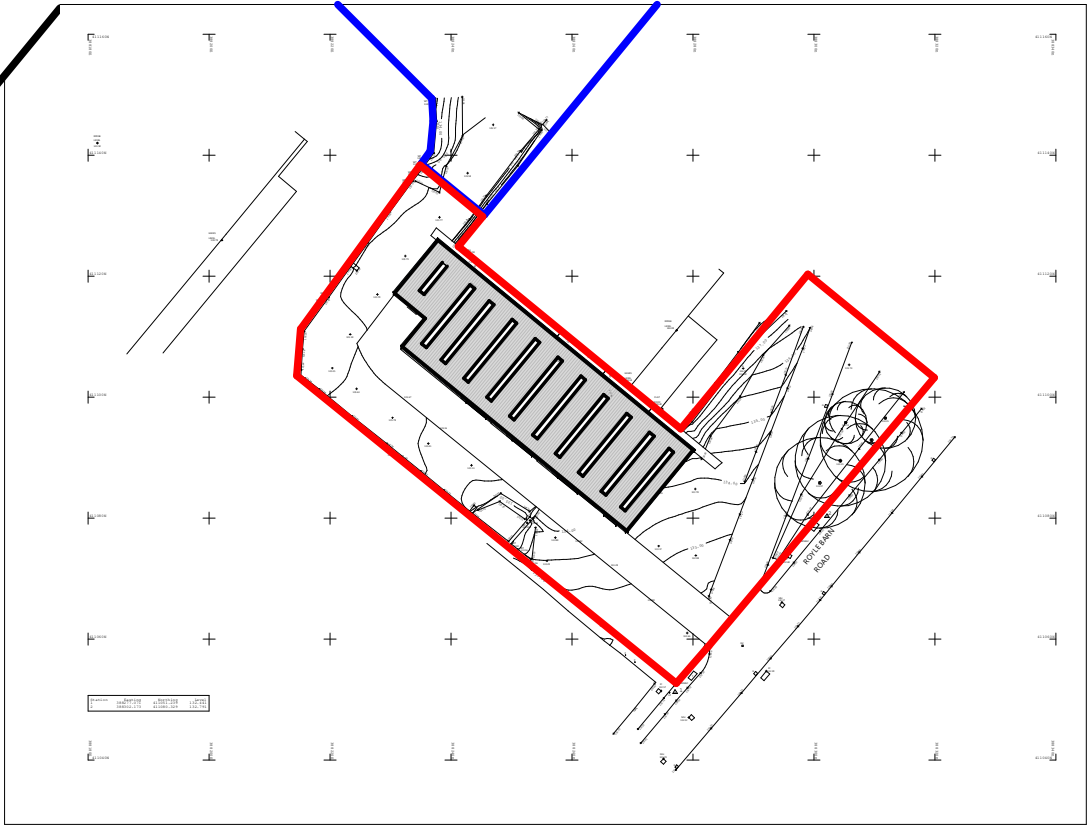

2 Proposed Location Plan
1 : 1250

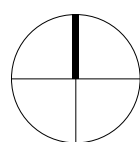

0m 25m

CDM REGULATIONS 2015. All current drawings and specifications for the project must be read in conjunction with the Designer's Hazard and Environment Assessment Record. All intellectual property rights reserved.

Designed with reference to the surveys, information and reports listed: Ordnance Survey Promap, Licence number 100022432

James Kelly Architects Ltd t/a Solid Void – 16 Woolfenden Way, Wardle, OL12 9SS
Tel: 07949448088 – Email: solidvoid@outlook.com – Web: www.solidvoid.co.uk -
Company No. 08545034

Rev	Date	Description
C	26.05.24	Planning Issue
D	15.07.24	Red line boundary adjusted
E	05.08.24	Revised building design to allow access
F	24.09.24	Revised Design to Client Comments
G	04.10.24	Levels amended and annotations added

Dwn	Ckd	Drawn	JK
		Checked	JK
		Date	MAY 2024
		Scale @ A1	As indicated

**Royle Barn Road, Castleton
(2352)**
Proposed Site and Location
Plans

**RBR-SVA-ZZ-ZZ-DR-A-2001
REV G**
PLANNING

SOLIDVOID